


Recessed SASH WINDOWS. (See Burnd)

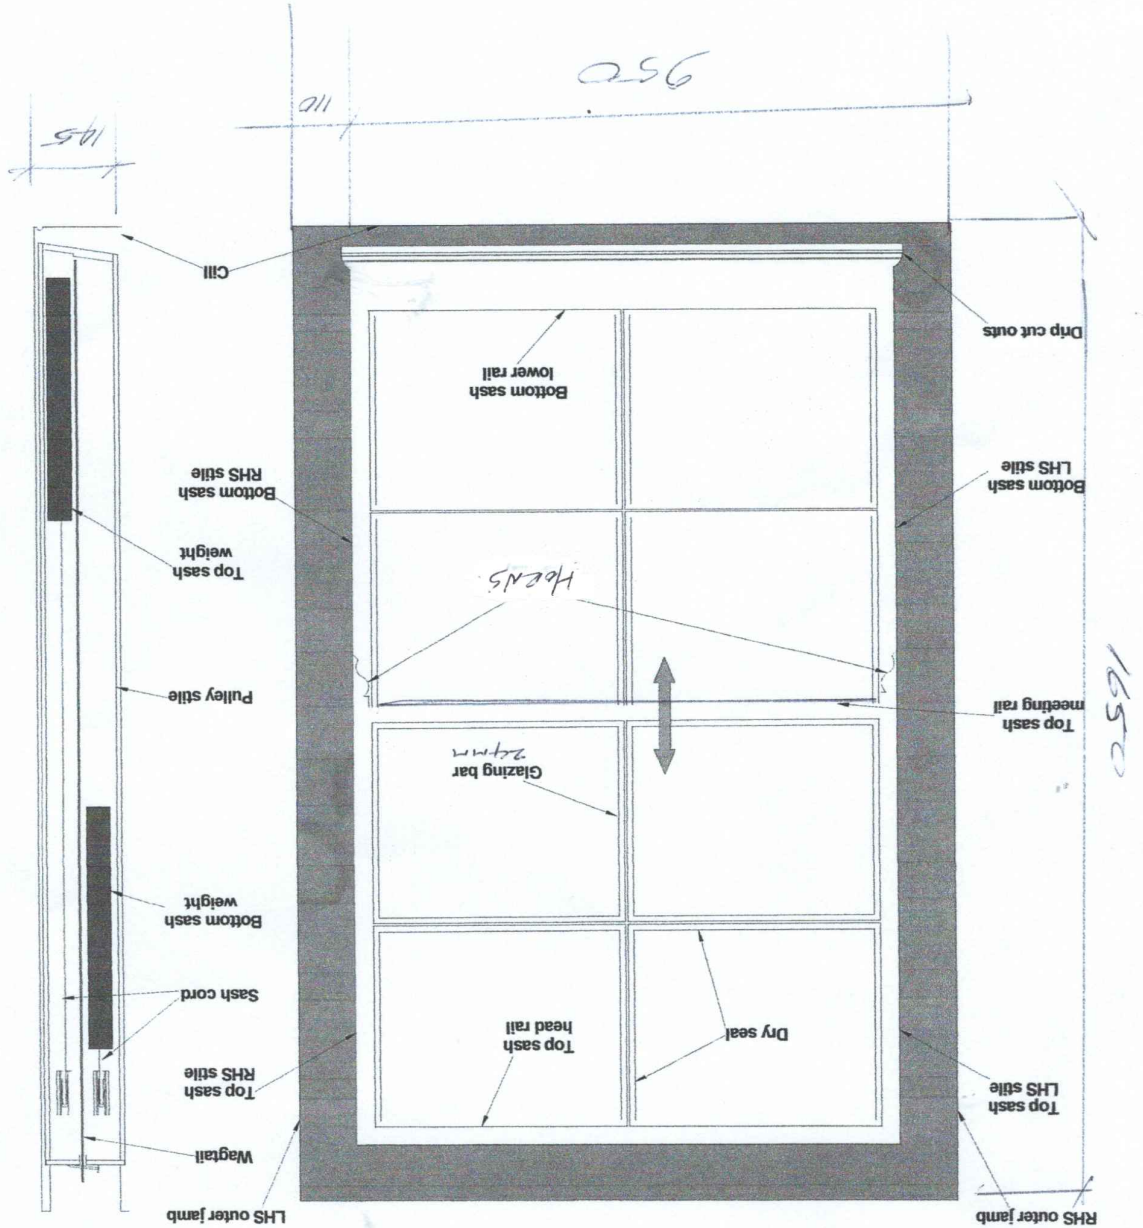

White Timber Sash, SASH

WINDOWS

SET 100mm Back from Face Brick