



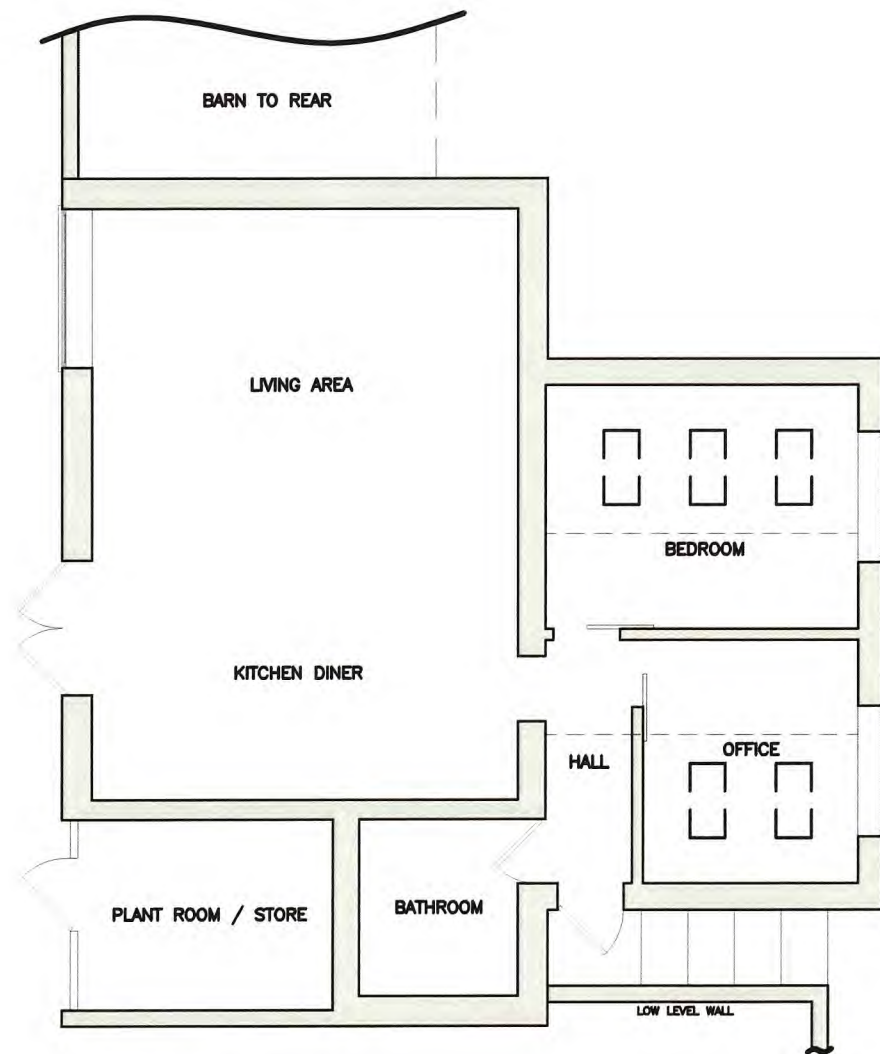


EXISTING GROUND FLOOR PLAN
(1:100)

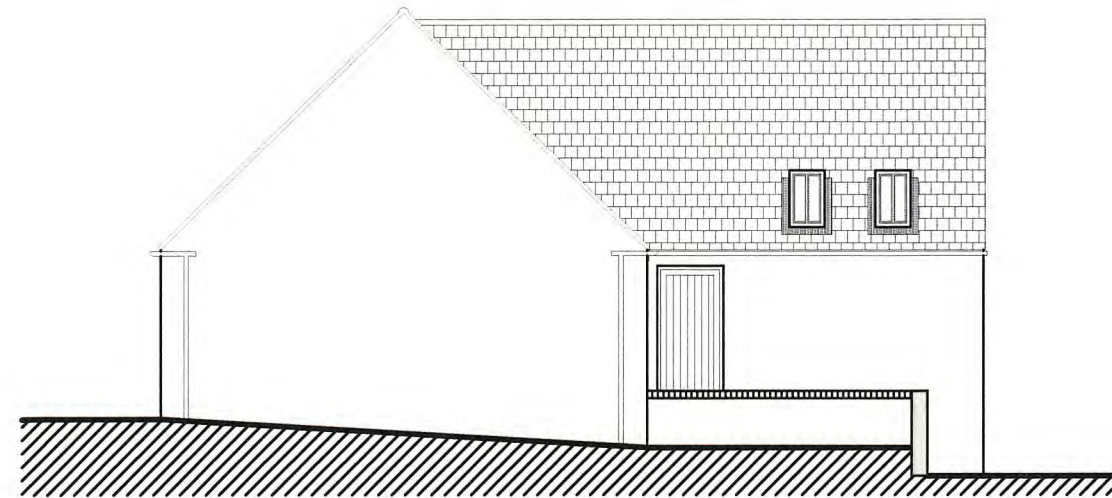

EXISTING FRONT ELEVATION
(1:100)



EXISTING LHS ELEVATION
(1:100)

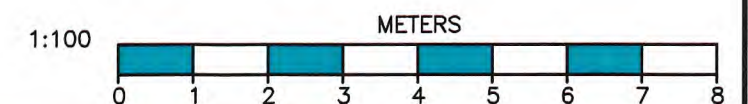

MORTON & HALL CONSULTING LIMITED
CONSULTING STRUCTURAL ENGINEERS


1 Gordon Avenue, March, Cambridgeshire PE15 8AJ

Tel: 01354 655454

E-mail: info@mortonandhall.co.uk

Fax: 01354 660467

Website: www.mortonconsultingengineers.co.uk

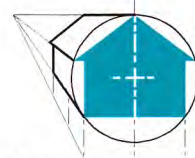

client

Mr & Mrs Ecuyer

title

Existing Floor Plan & Elevations

project

20 Broadgate Road,
Sutton St Edmund,
Spalding, Lincolnshire,
PE12 0LT

drawn

G.Boreham

scale

NTS

drawing no

H10720/03

checked

date

Feb 2026