

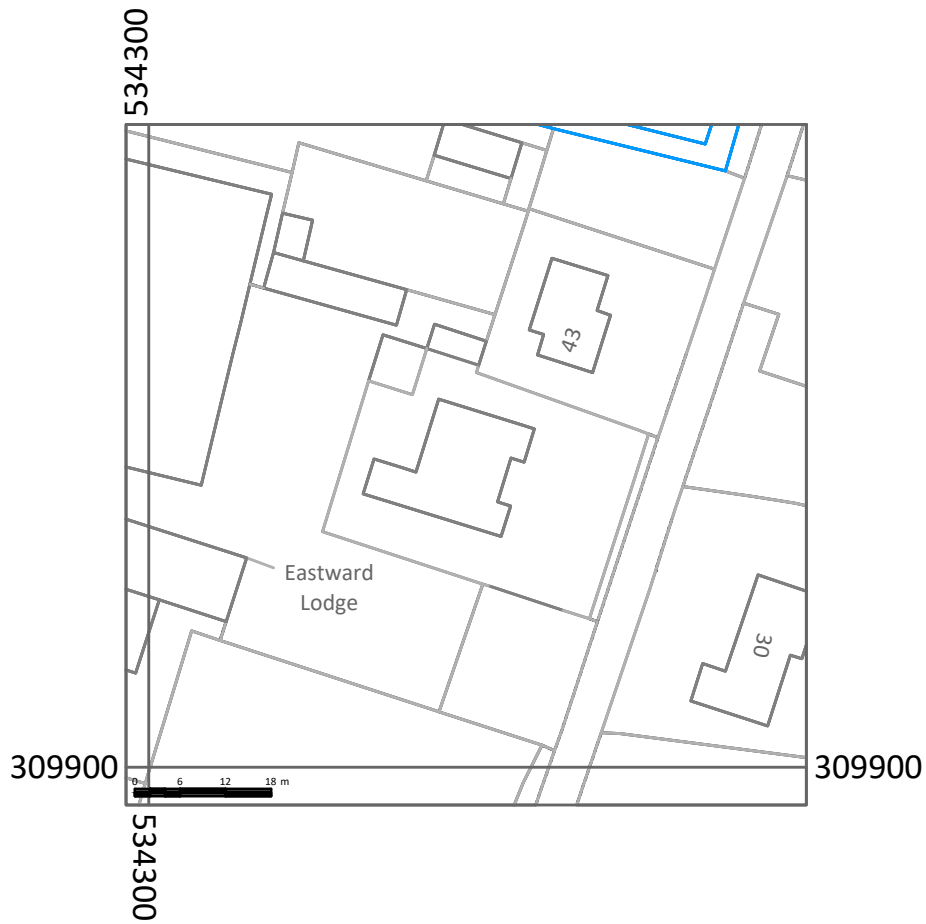


Rev.	Date	Details

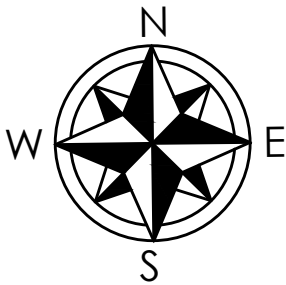

EXISTING

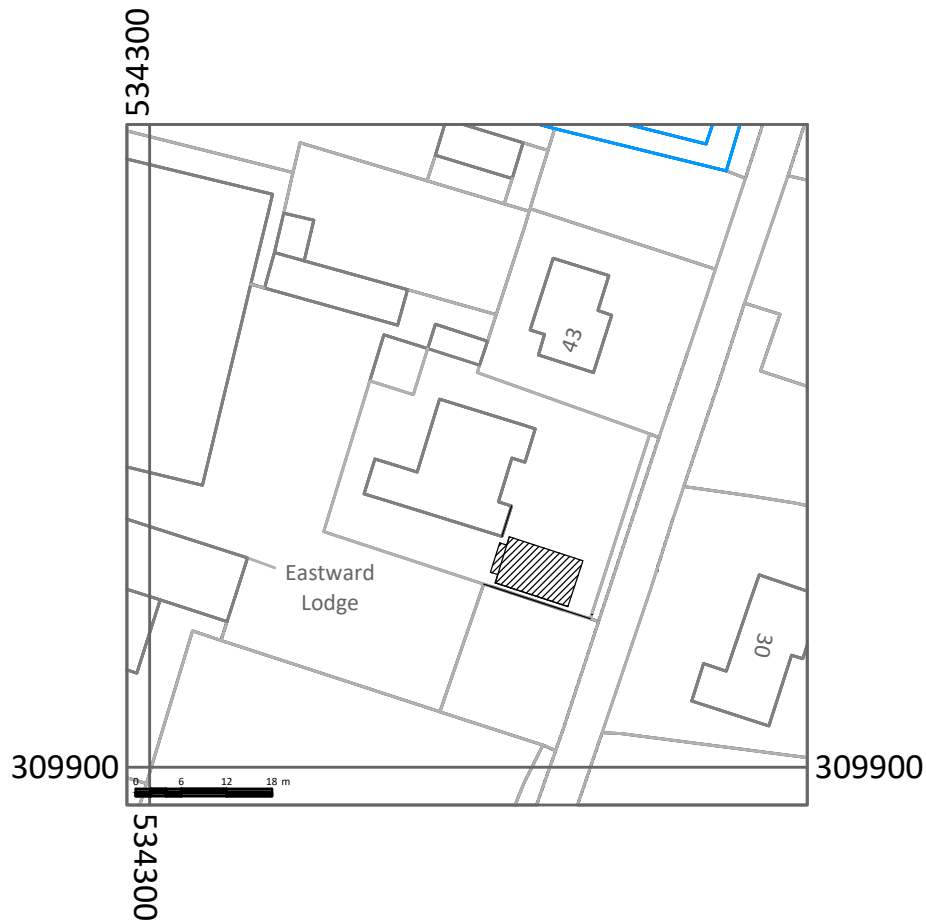

PROPOSED



Client:	Proposal:	Scale @ A3	Title
MR. & MRS. S. WARD	DETACHED GARAGE BLOCK AT EASTWARD LODGE, LUTTON GATE ROAD, GEDNEY HILL	1 : 1000	
JANICE KENDRICK DESIGN SERVICES	e-mail- jkds@talk21.com tel : 07711 007209	Dwg No. 25. 3678. 02	BLOCK PLANS