



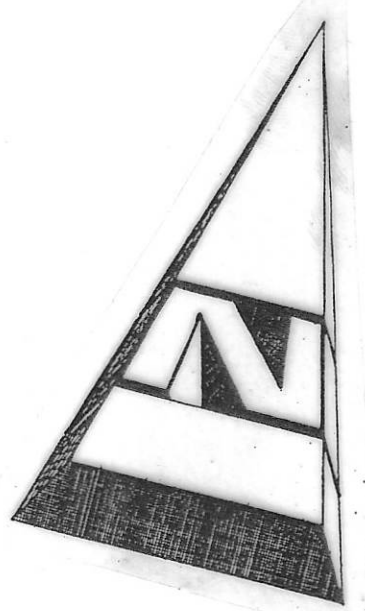

NOTE

PROPOSED SINGLE BUNGALOW

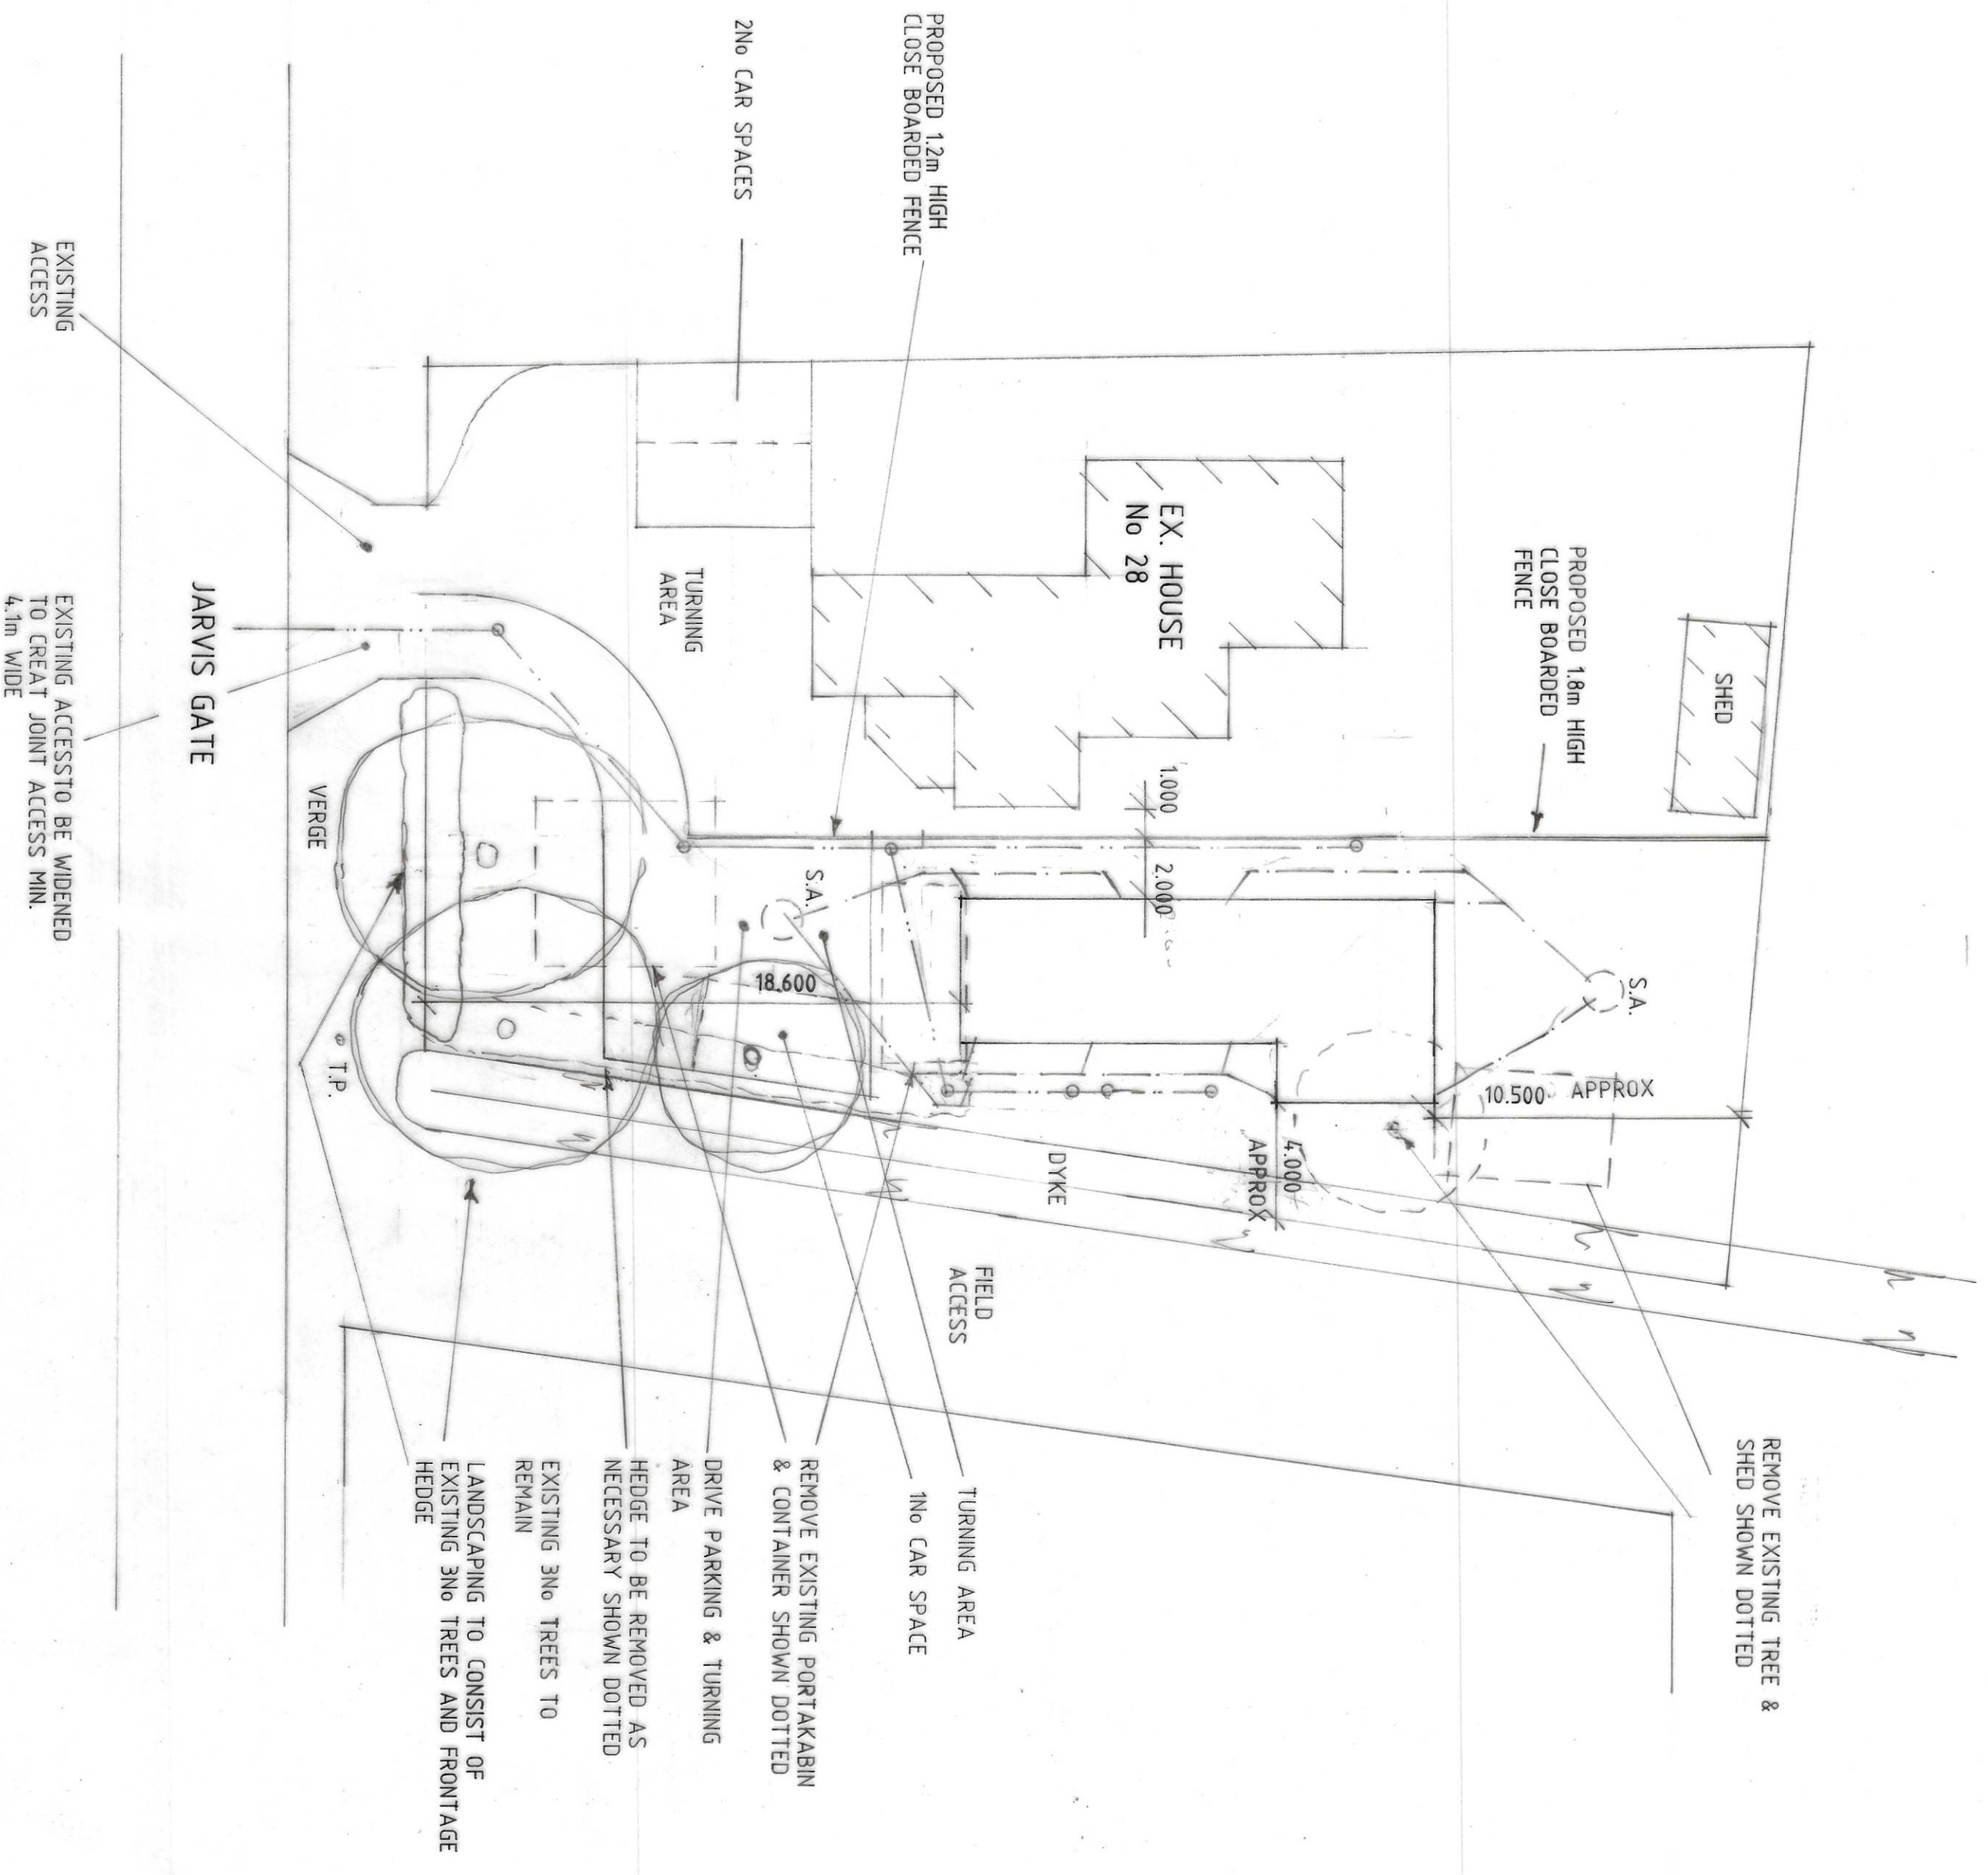

SITE LAYOUT

THIS DRG. TO BE READ IN CONJUNCTION WITH
SD22-014/1, SD22-014/TI









C - HIGHWAY ALTS - 28.224
B - ALTS - 8.124
A - ALTS - 18.121

Status
DESIGN
CONSULTANTS IN ARCHITECTURE & PLANNING

PROPOSED BUNGALOW
ADJ. 28 JARVIS GATE,
SUTTON ST. JAMES FOR

MR. D. SULLIVAN.

SITE PLAN

1:200 SD20-002/1
OCT-20 B. GILHAM.

2 Edinburgh Walk, Halloway,
Spalding, Lincs PE12 7JW
Tel: 01430 423453 Fax: 01430 439702

