

Little Eau Solar Farm
Lincolnshire, UK

TITLE:
Typical Substation

DRAWING NUMBER
Appendix 4

CLIENT:
Little Eau Solar Limited

LOCATION:
Area located in the parish of Sutton St. James
in Lincolnshire, approximately 3.5km
south west of the village of Sutton St. James




PROPOSAL
Solar Photovoltaic (PV) Farm

5						
4						
3						
2						
1	08/14	RA	Store Room Added	DH	JA	
Rev.	Date	By	Description	Checked	Approved	


- NOTES :
- Unless otherwise stated all dimensions are in millimeter "mm".
 - The dimensions may be subject to minor change dependant on the distribution network operator.
 - Details of built materials and finishes to be agreed with local planning authority

AC Engineer	Project Manager	Design date		Sheet	Scale	Size
Client Sign for reception	Design Engineer	Checked by			1:75	A3
		Checked date				

DO NOT Scale from this drawing. DO NOT use any information without checking dimensions on site. This document is exclusive property of BE Renewables Limited. Copying, reproduction, or disclosure to third parties is prohibited without written permission of BE Renewables. In case of infringement, BE Renewables seek damages for breach of statutory or contractual obligations. All work and materials to be current codes of practice and British Standards unless stated otherwise.

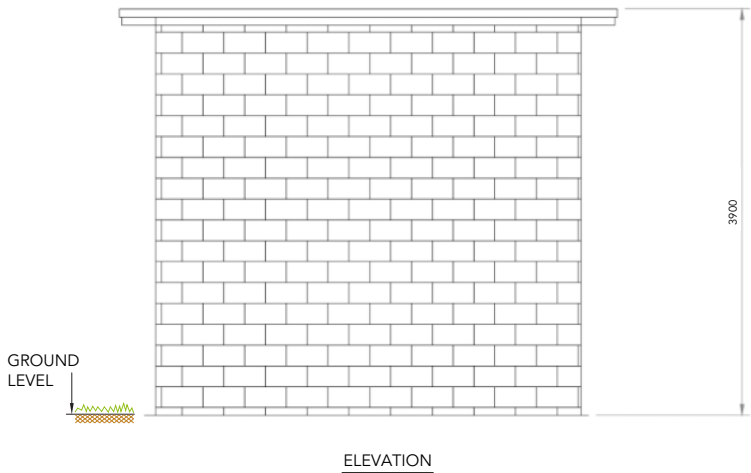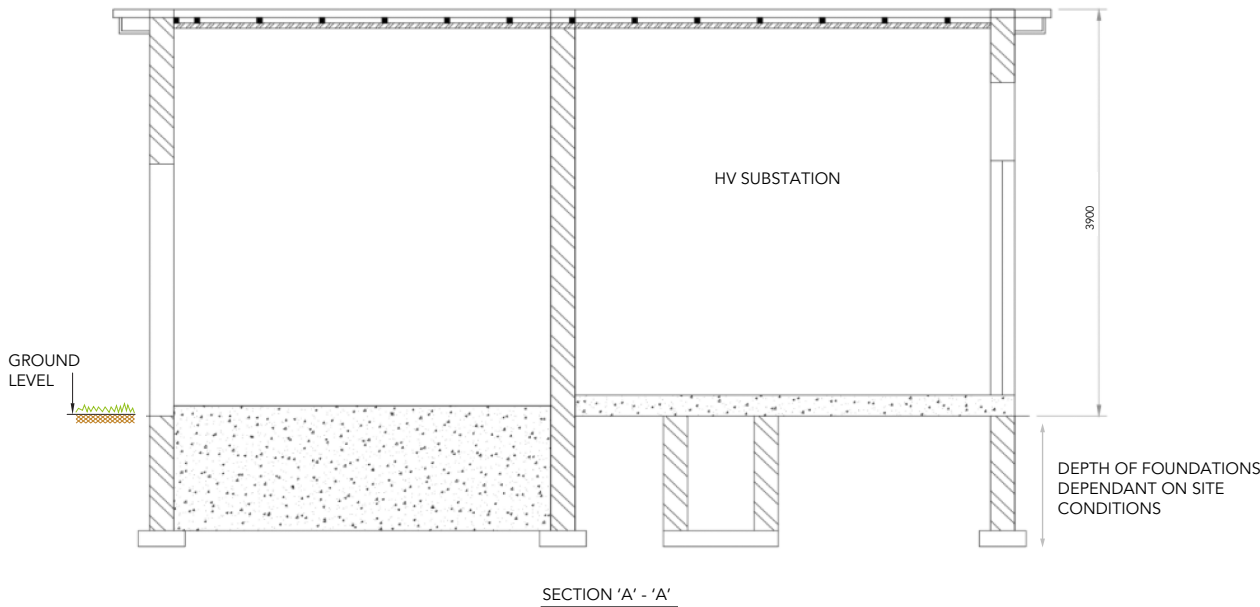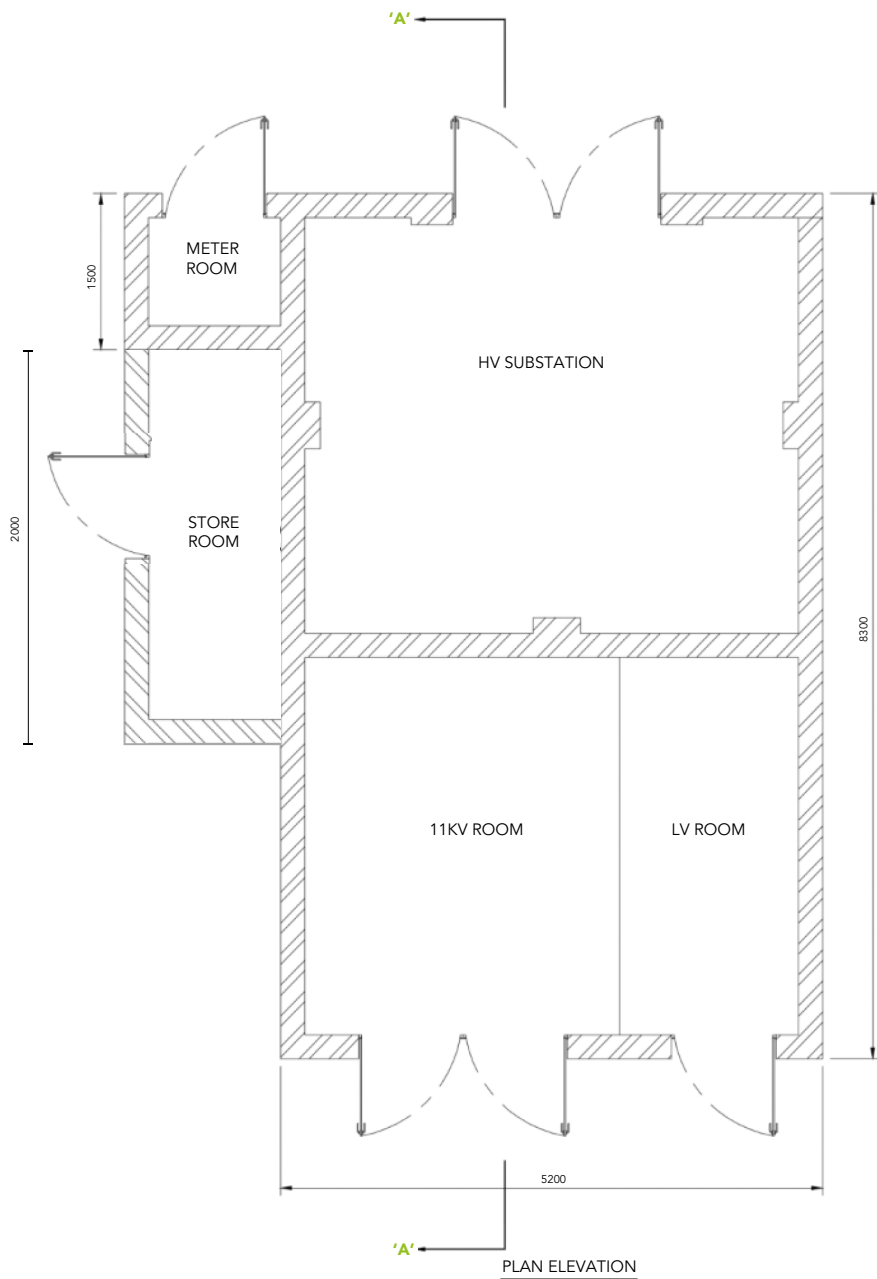

PRE - DESIGN KEY

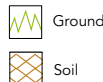

NOT FOR CONSTRUCTION