

BE Renewables Limited
Suite 10, Hesketh Mount,
92-96 Lord Street,
Southport
PR8 1JR

Phone:
+44 (0)1704 504341
Fax:
+44 (0)1704 504346

E-mail:
info@berenewablesltd.com

Little Eau Solar Farm
Lincolnshire, UK

TITLE:

Site Access Gate

DRAWING NUMBER

Appendix 7

CLIENT:

Little Eau Solar Limited

LOCATION:

Area located in the parish of Sutton St. James
in Lincolnshire, approximately 3.5km
south west of the village of Sutton St. James

PROPOSAL

Solar Photovoltaic (PV) Farm


5.				-	-
4.				-	-
3.				-	-
2.				-	-
1.				-	-
Rev.	Date	By	Description	Checked	Approved

NOTES :


- Unless otherwise stated all dimensions are in millimeter "mm".
- Double leaf gate
- Internal wire mesh spacing may vary from site to site based on specific product specification however overall in fill panel make up and dimension as per detail contained within this general arrangement drawing
- Colour to be agreed with local planning authority. Suggested colour to be RAL 6003 Olive Green

AC Engineer	Project Manager	Design date :	Sheet :	Scale :	Size :
Client Sign for acceptance	Design Engineer	Checked by :			A3
		Checked date :			

DO NOT Scale from this drawing. DO NOT use any information without checking dimensions on site. This document is exclusive property of BE Renewables Limited. Copying, reproduction, or disclosure to third parties is prohibited without written permission of BE Renewables In case of infringement, BE Renewables seek damages for breach of statutory or contractual obligations. All work and materials to be current codes of practice and British Standards unless stated otherwise.

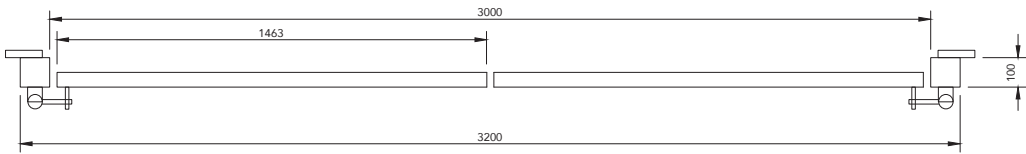

PLAN ELEVATION

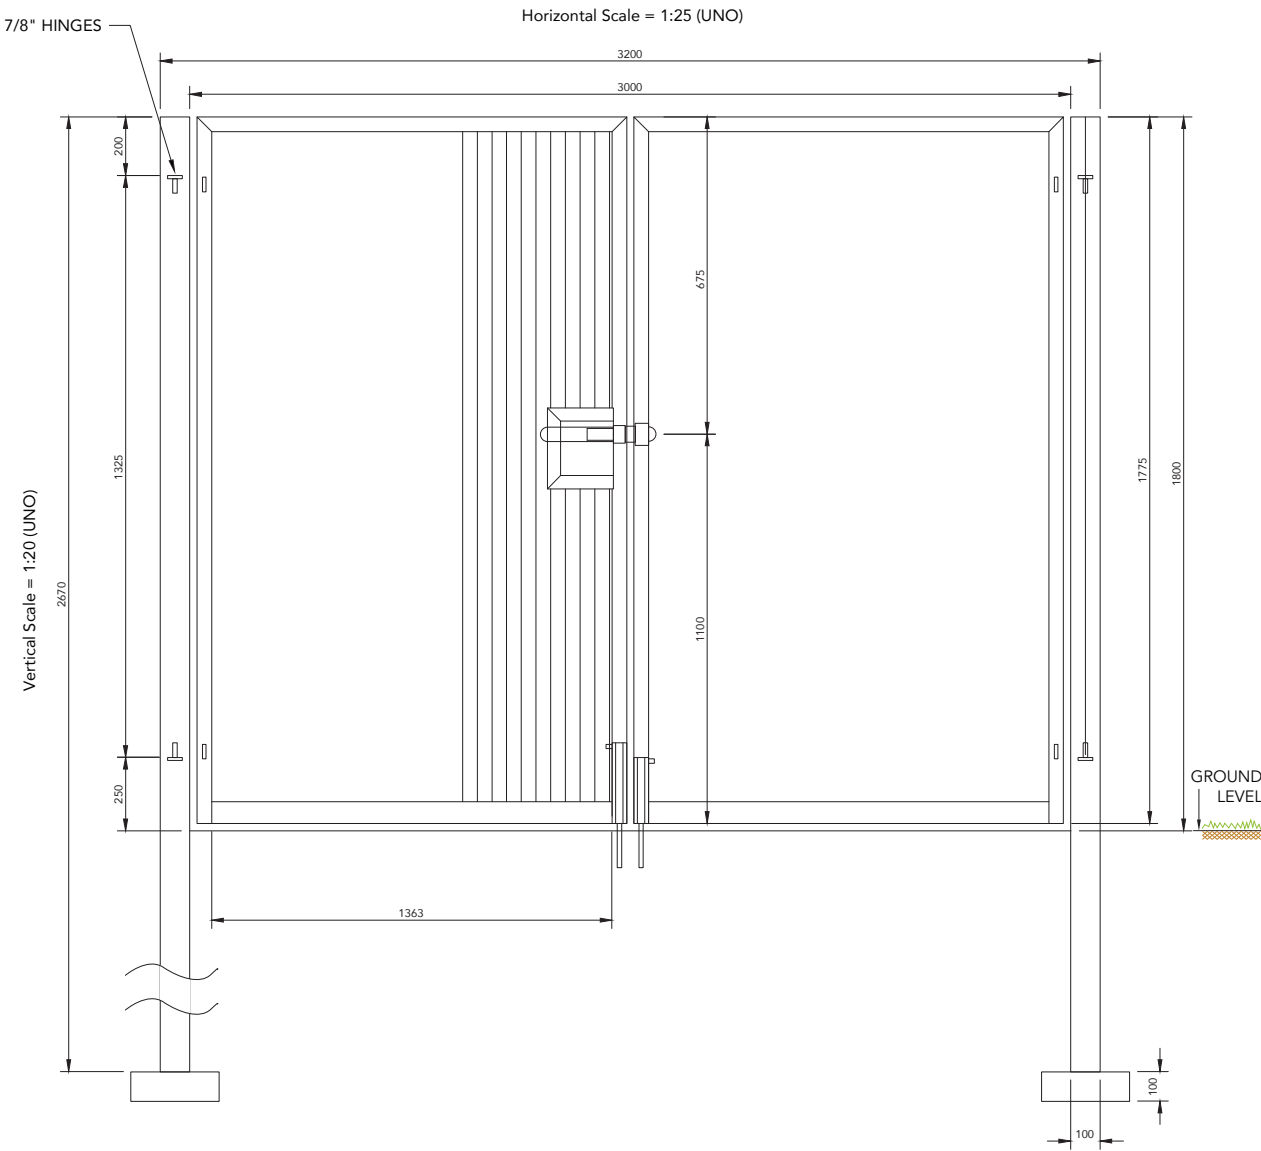

SIDE ELEVATION

PRE - DESIGN KEY



NOT FOR CONSTRUCTION