



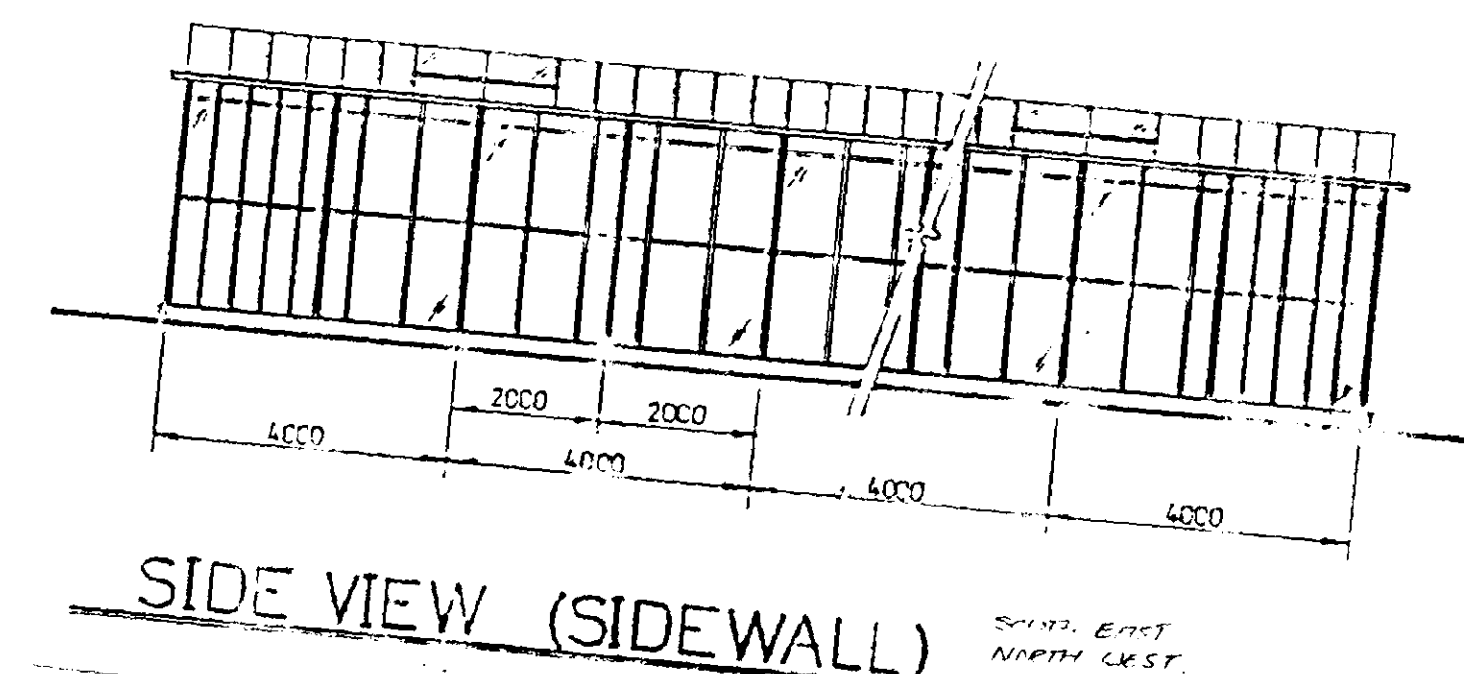

FRONT VIEW (GABLE END) NORTH EAST
SOUTH WEST

SIDE VIEW (SIDEWALL) SC172. EAST
NORTH WEST

Location Plot
1:25000 SCALE

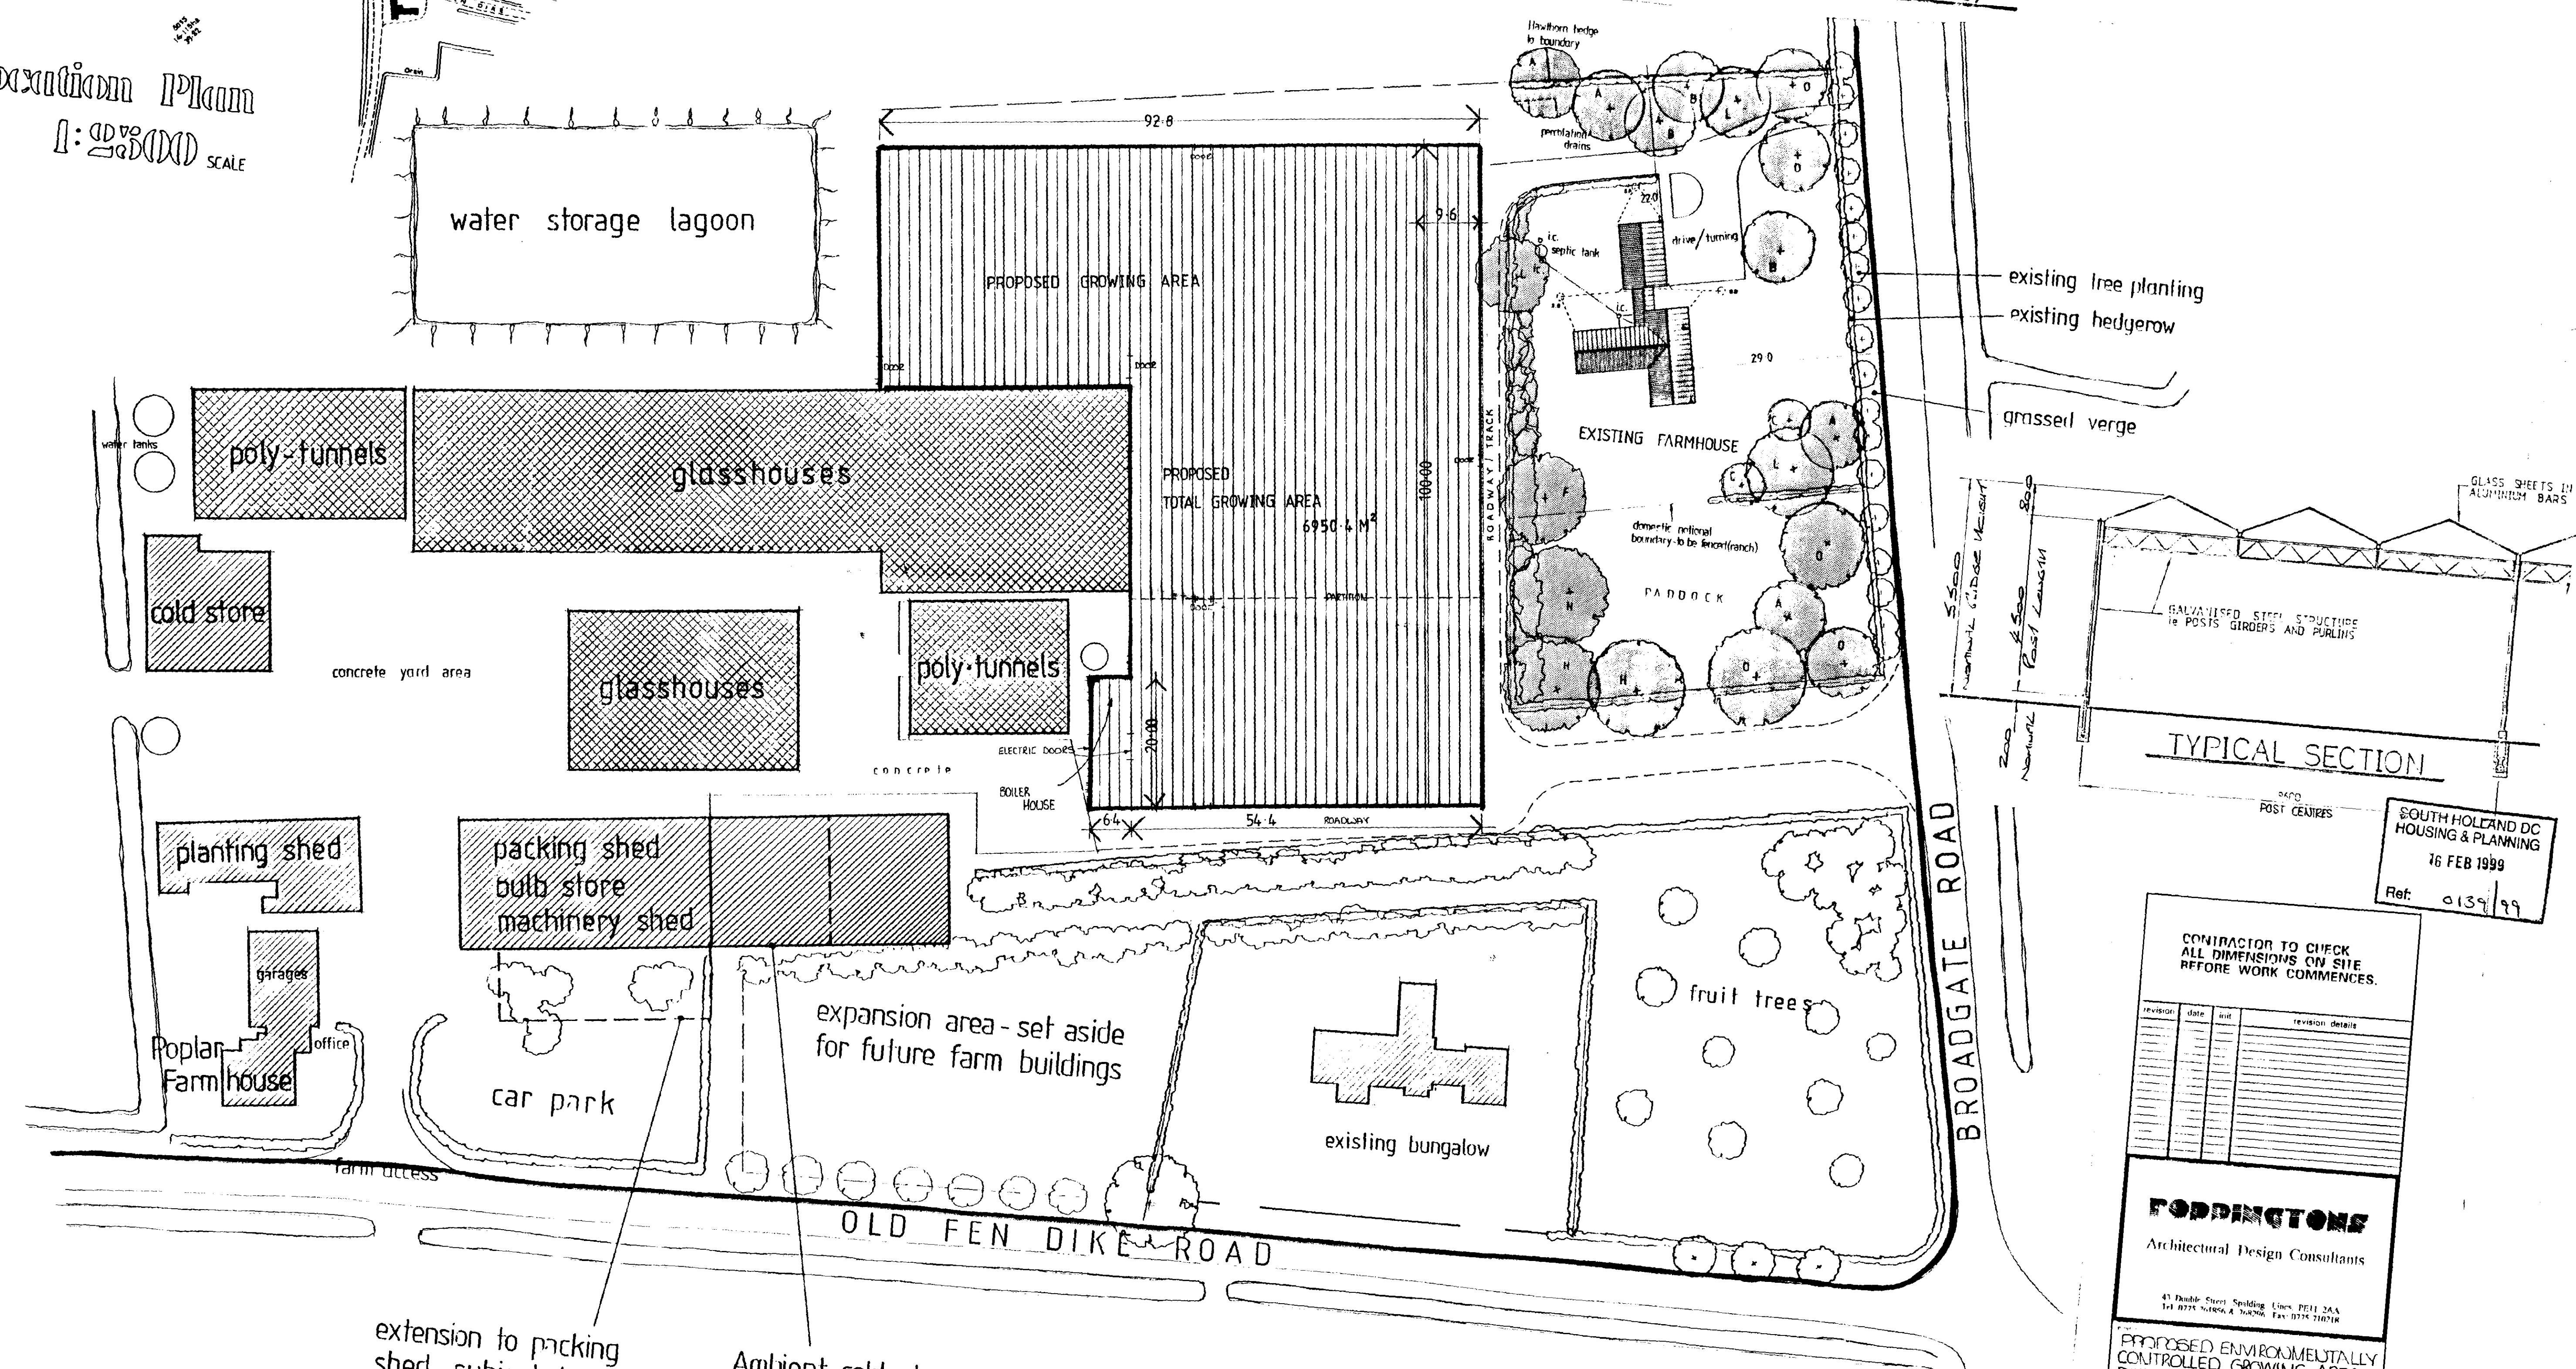

TYPICAL SECTION

SOUTH HOLLAND DC
HOUSING & PLANNING
16 FEB 1999
Ref: 0139 99

CONTRACTOR TO CHECK
ALL DIMENSIONS ON SITE
BEFORE WORK COMMENCED

[illegible]

PODDINGTON
Architectural Design Consultants

47 Double Street Spalding Lines PE11 2AA
Tel 0775 761856 A 768706 Fax 0775 710718

PROPOSED ENVIRONMENTALLY
CONTROLLED GROWING AREA
POPULAR FARM, OLD FEN DIKE
ROAD, SUTTON ST JAMES
SPALDING LINCOLNSHIRE

applicant: MESSRS E.C. & M. ELLIS

1:500
1:2500

DETERMINED

PROPOSED SITE PLAN 1:5000 SCALE