

H20/0154/00.
7 FEB 2000


Mrs & Mrs C. THOMPSON
JARVIS GATE
SECTION ST JAMES
SPALDING
LINES

COOPER ARCHITECTURAL DESIGN
HOLKESGATE, FLEET
SPALDING LINES
01406 423762

AS APPOINT.

OFFICE
COPY

H20/1087/98

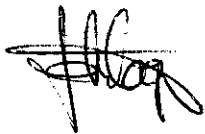

3-2-2000

✓
TIMBER FENCE TO
NORTH BOUNDARY.

3.