


H.M. LAND REGISTRY		TITLE NUMBER	
		LL63608	
ORDNANCE SURVEY PLAN REFERENCE	TF4019 TF4119		Scale 1:2500
COUNTY	LINCOLNSHIRE	DISTRICT	SOUTH HOLLAND
			© Crown copyright

The boundaries shown by dotted lines have been plotted from the plans on the deeds. The plan may be updated from later survey information.

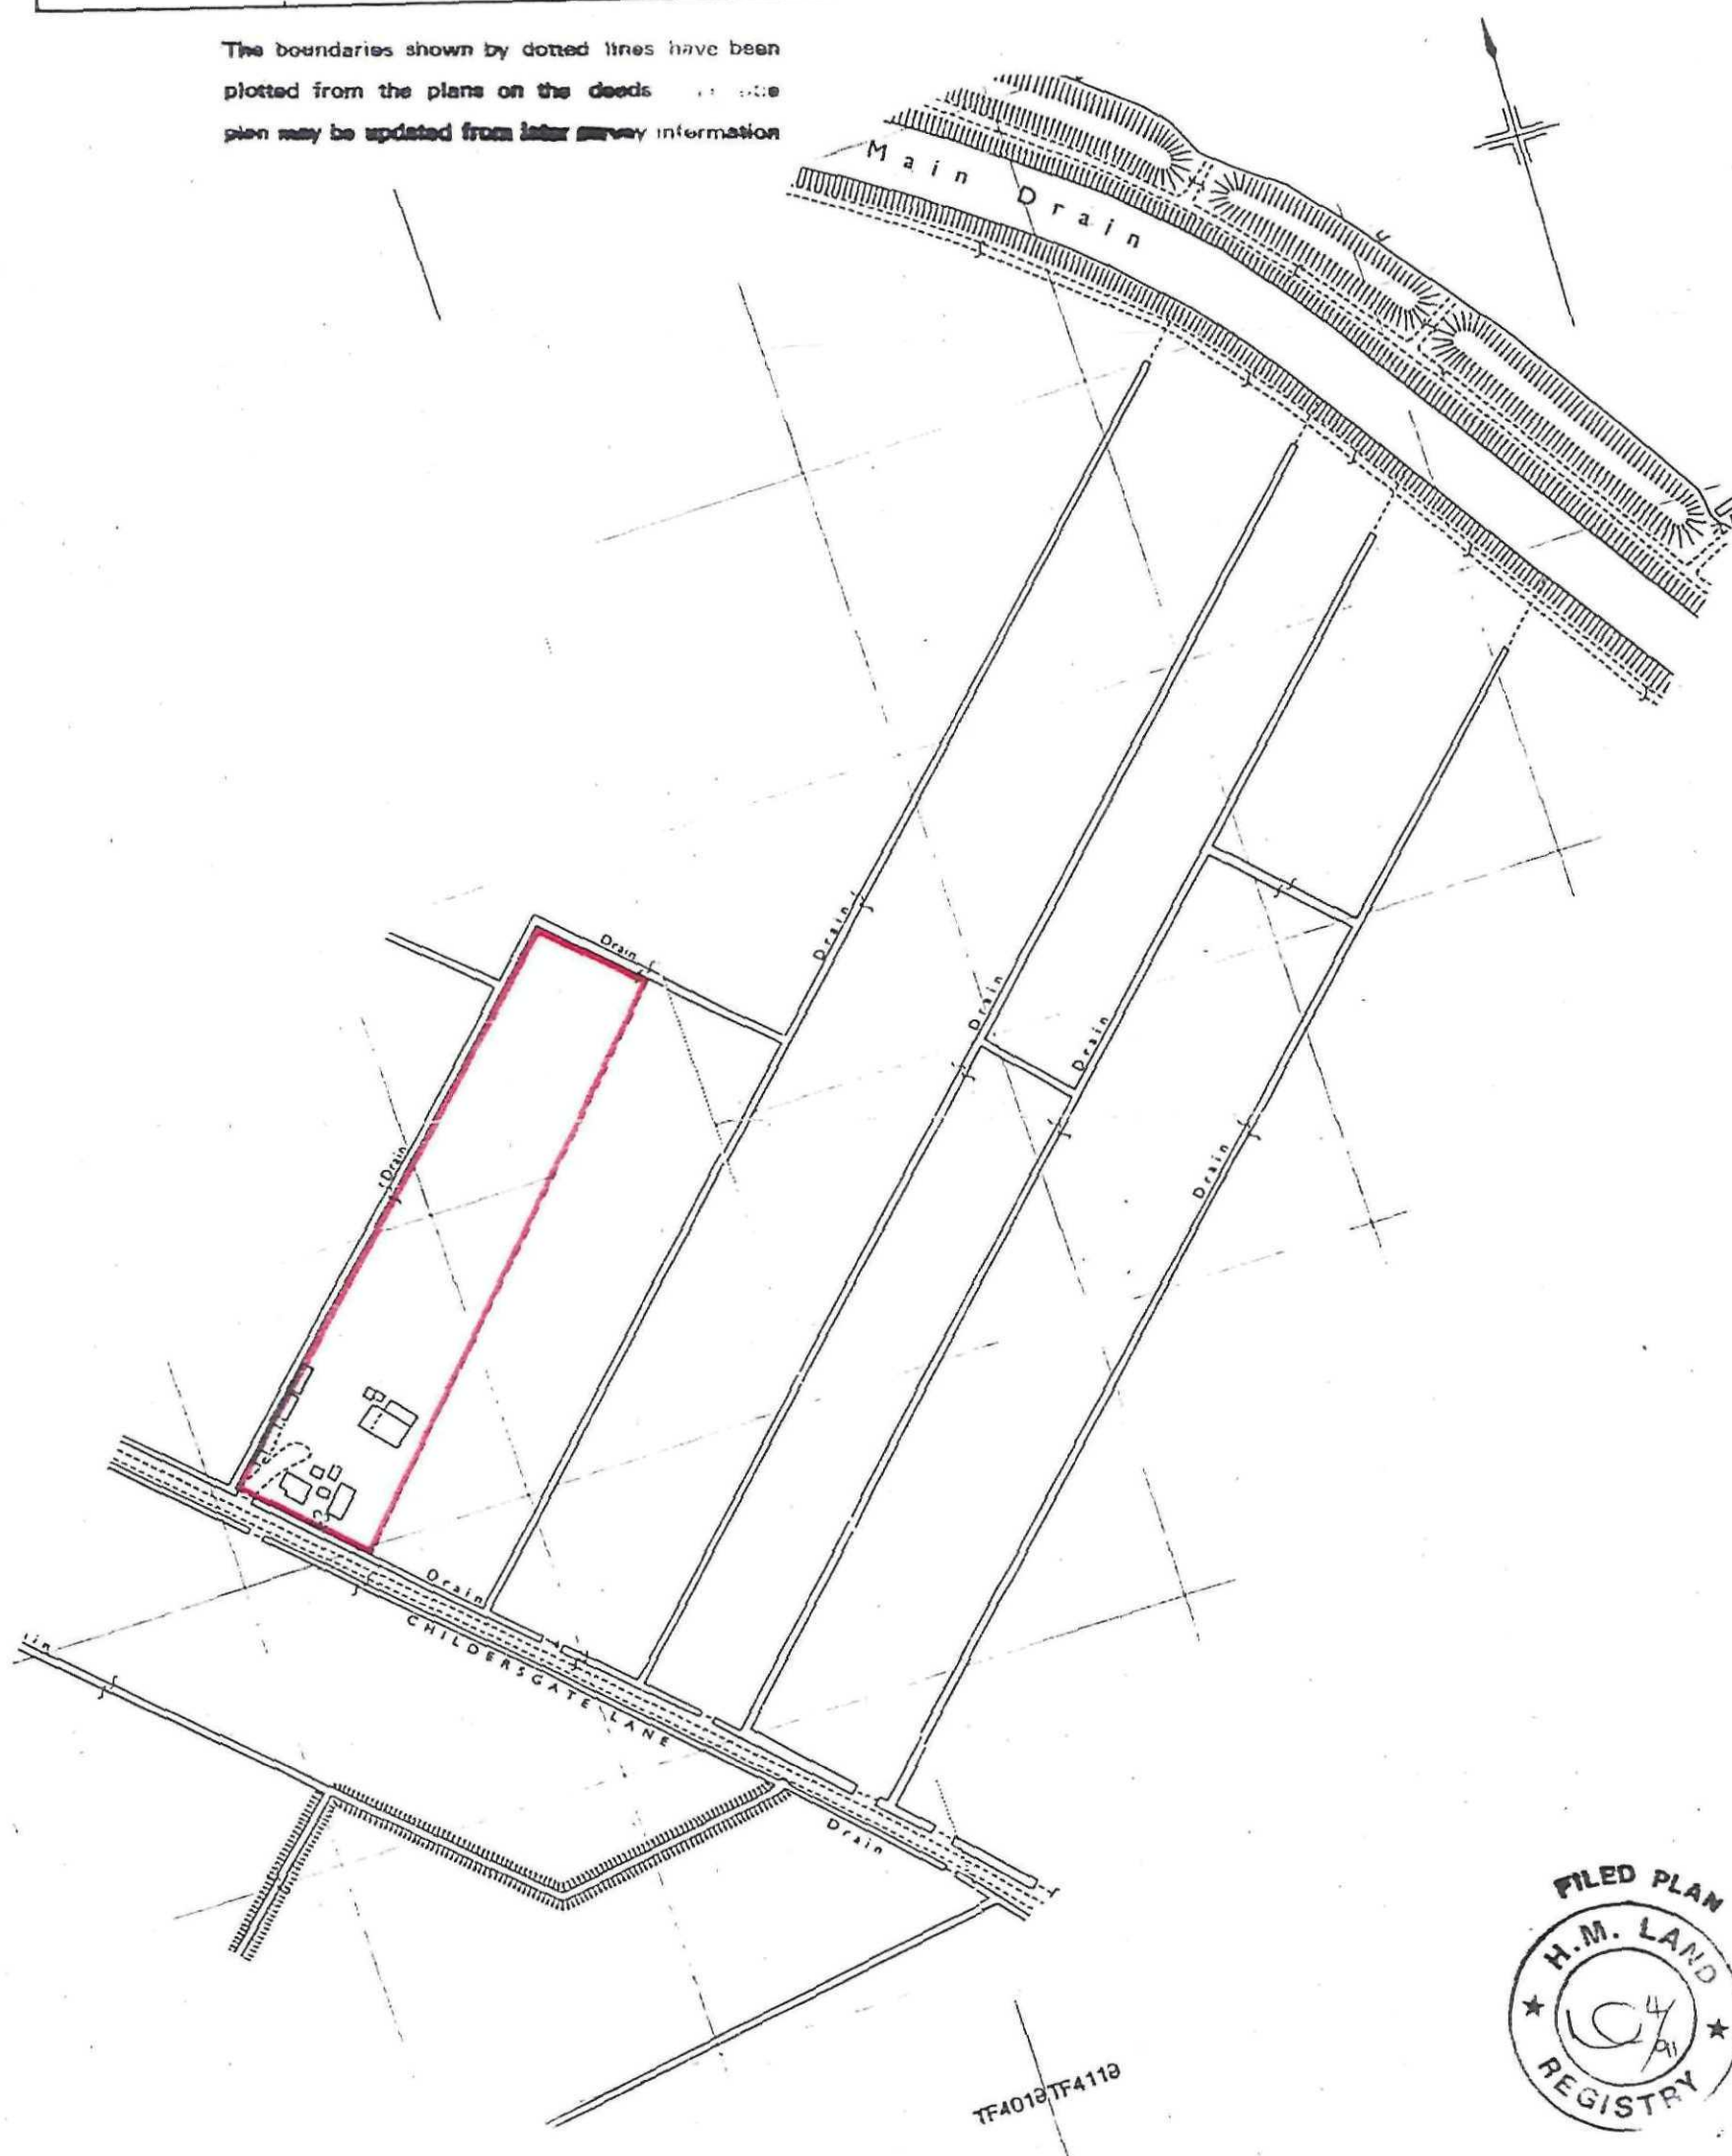

This official copy is issued, and shows the state of this title plan, on 17 September 2010 at 15:41:51.


It is admissible in evidence to the same extent as the original (s.67 Land Registration Act 2002).

This title plan shows the general position, not the exact line, of the boundaries. It may be subject to distortions in scale. Measurements scaled from this plan may not match measurements between the same points on the ground. See Land Registry Public Guide 19 - Title Plans and Boundaries.

This title is dealt with by Land Registry, Kingston upon Hull Office.

© Crown Copyright. Produced by Land Registry. Reproduction in whole or in part is prohibited without the prior written permission of Ordnance Survey. Licence number 100026316.



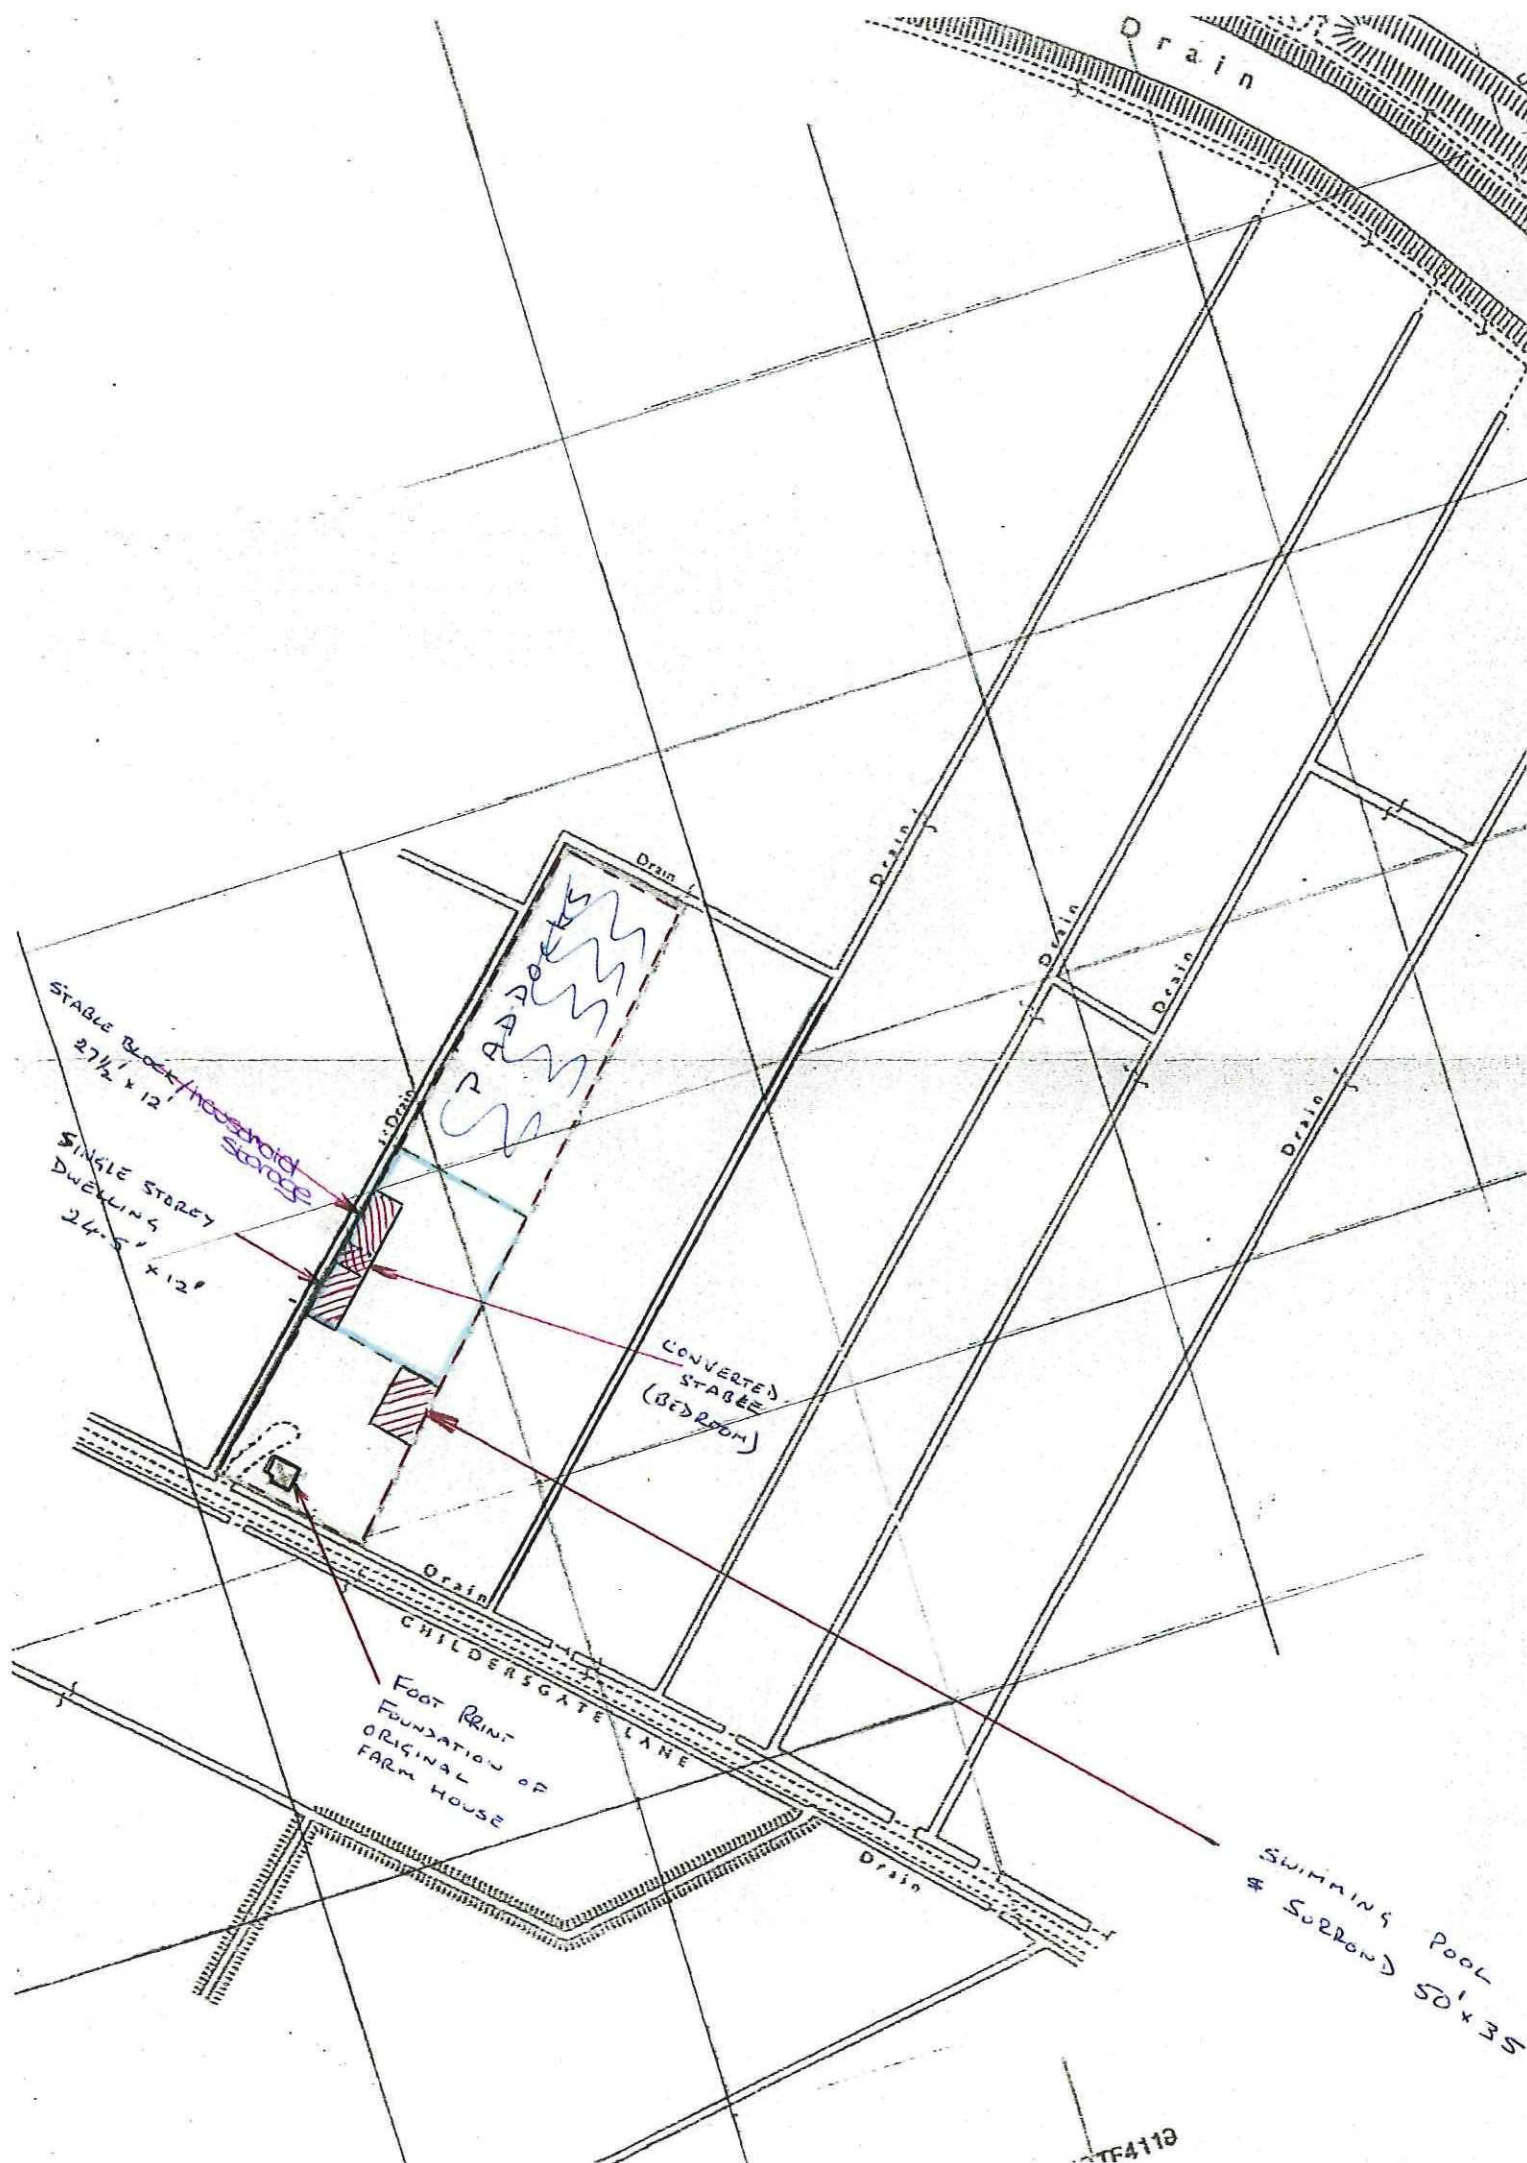

TF4119