



rev	note	date
1.0	First Issue Drawing issued to SHCD for Planning Approval.	28-11-2025

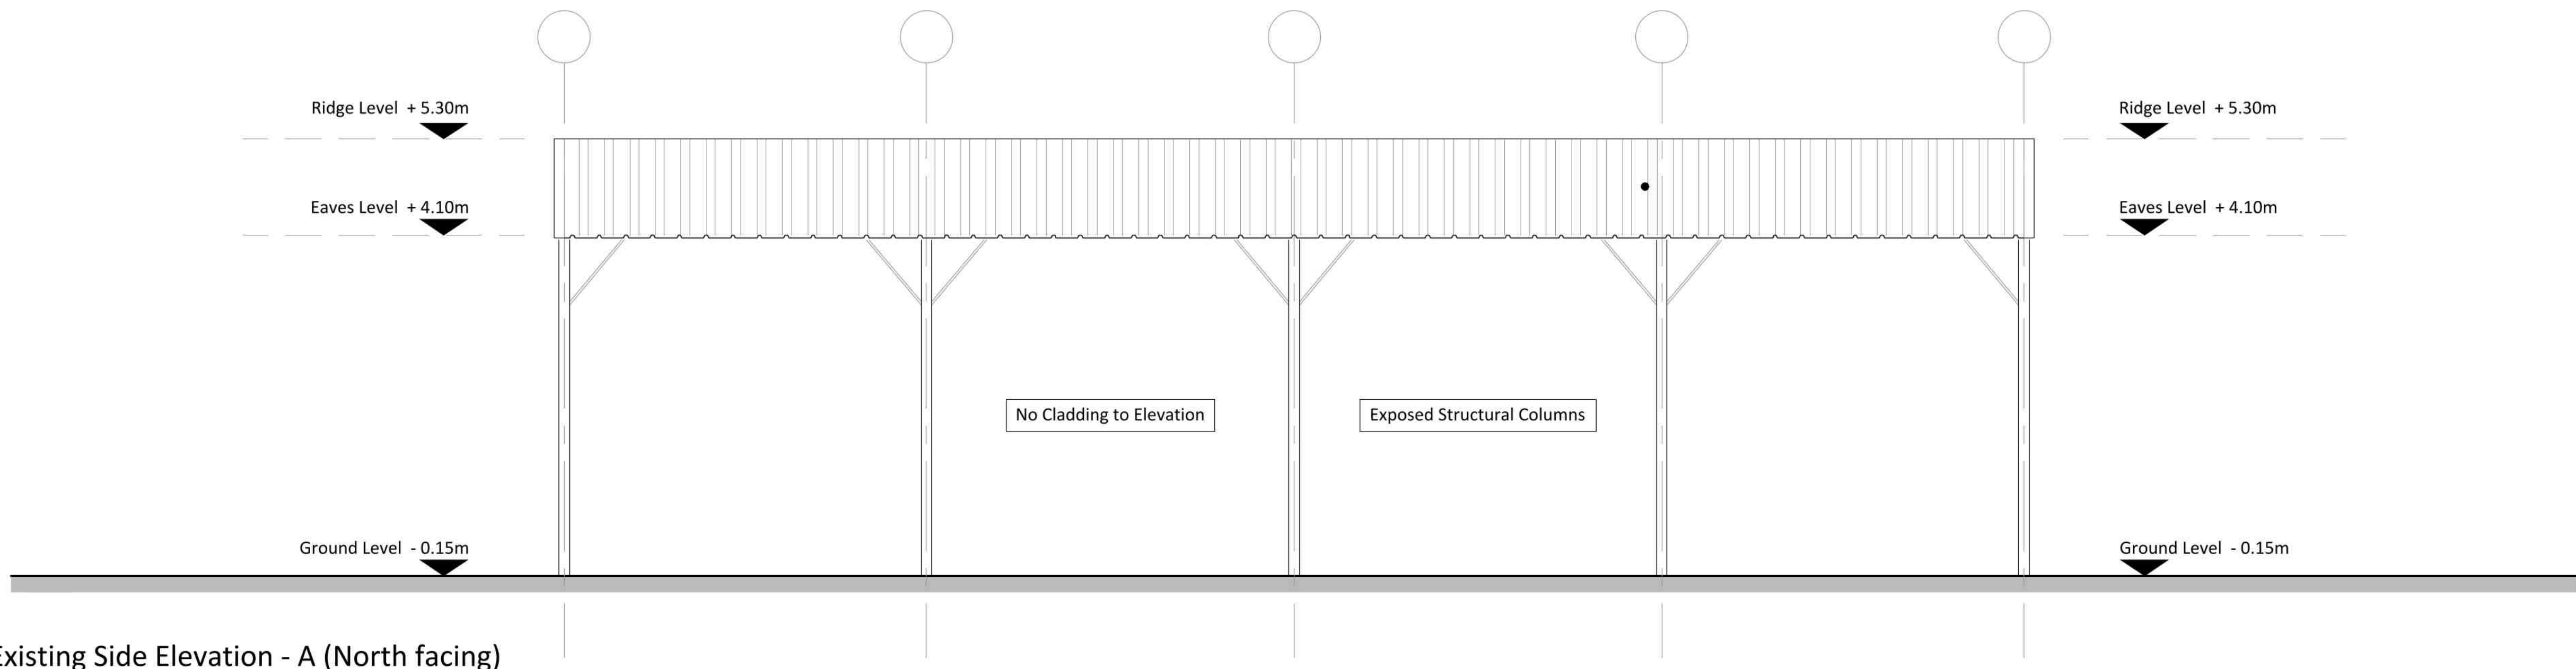


Existing Side Elevation - A (North facing)

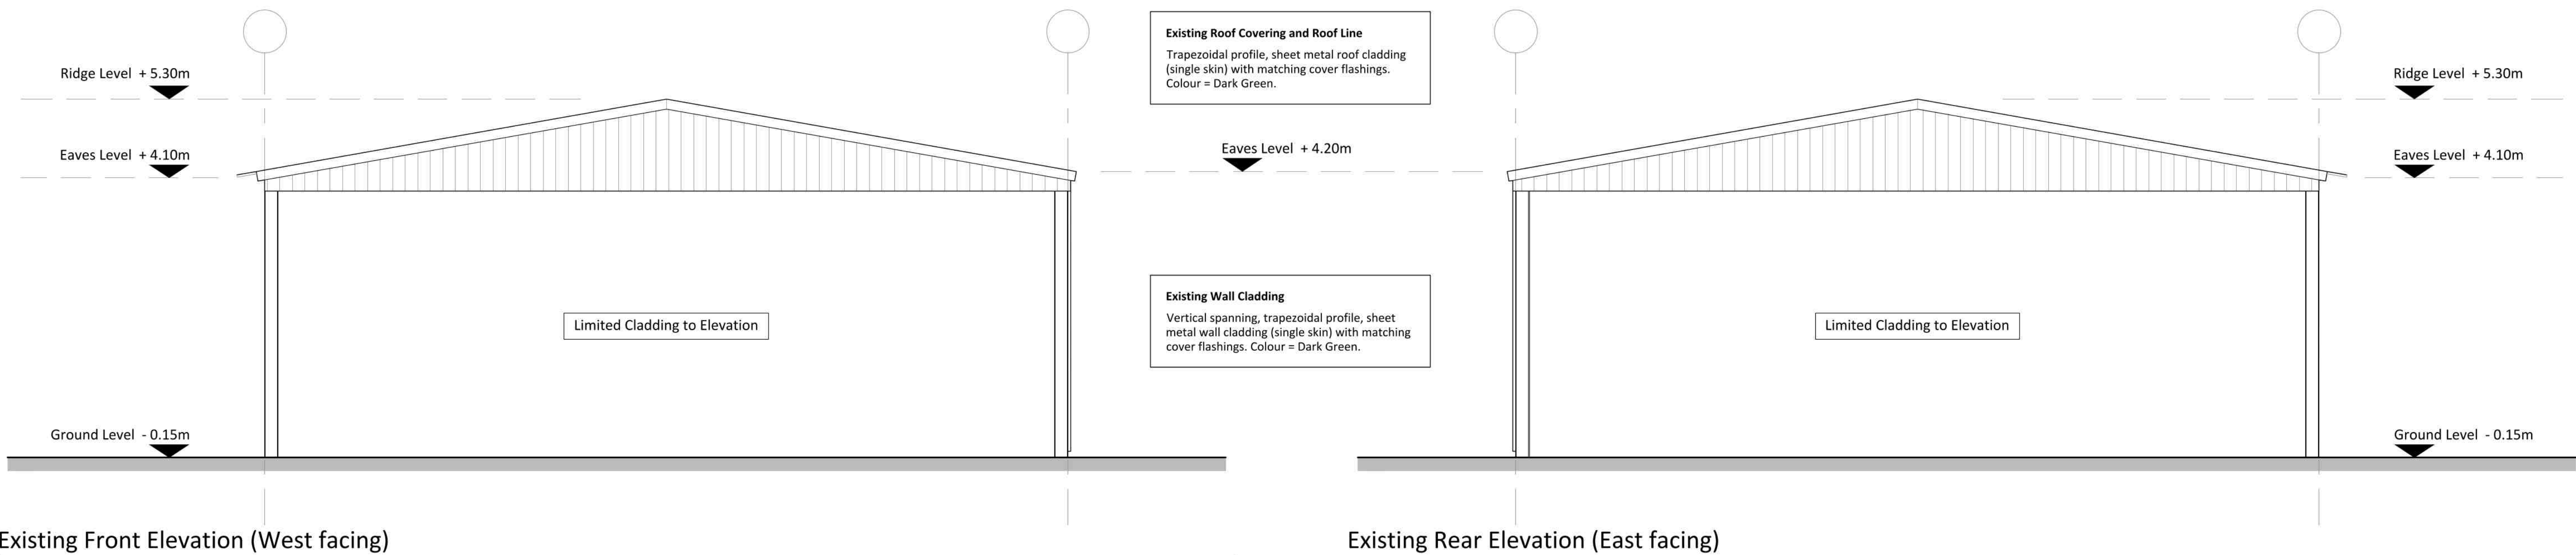

Existing Front Elevation (West facing)

Existing Rear Elevation (East facing)

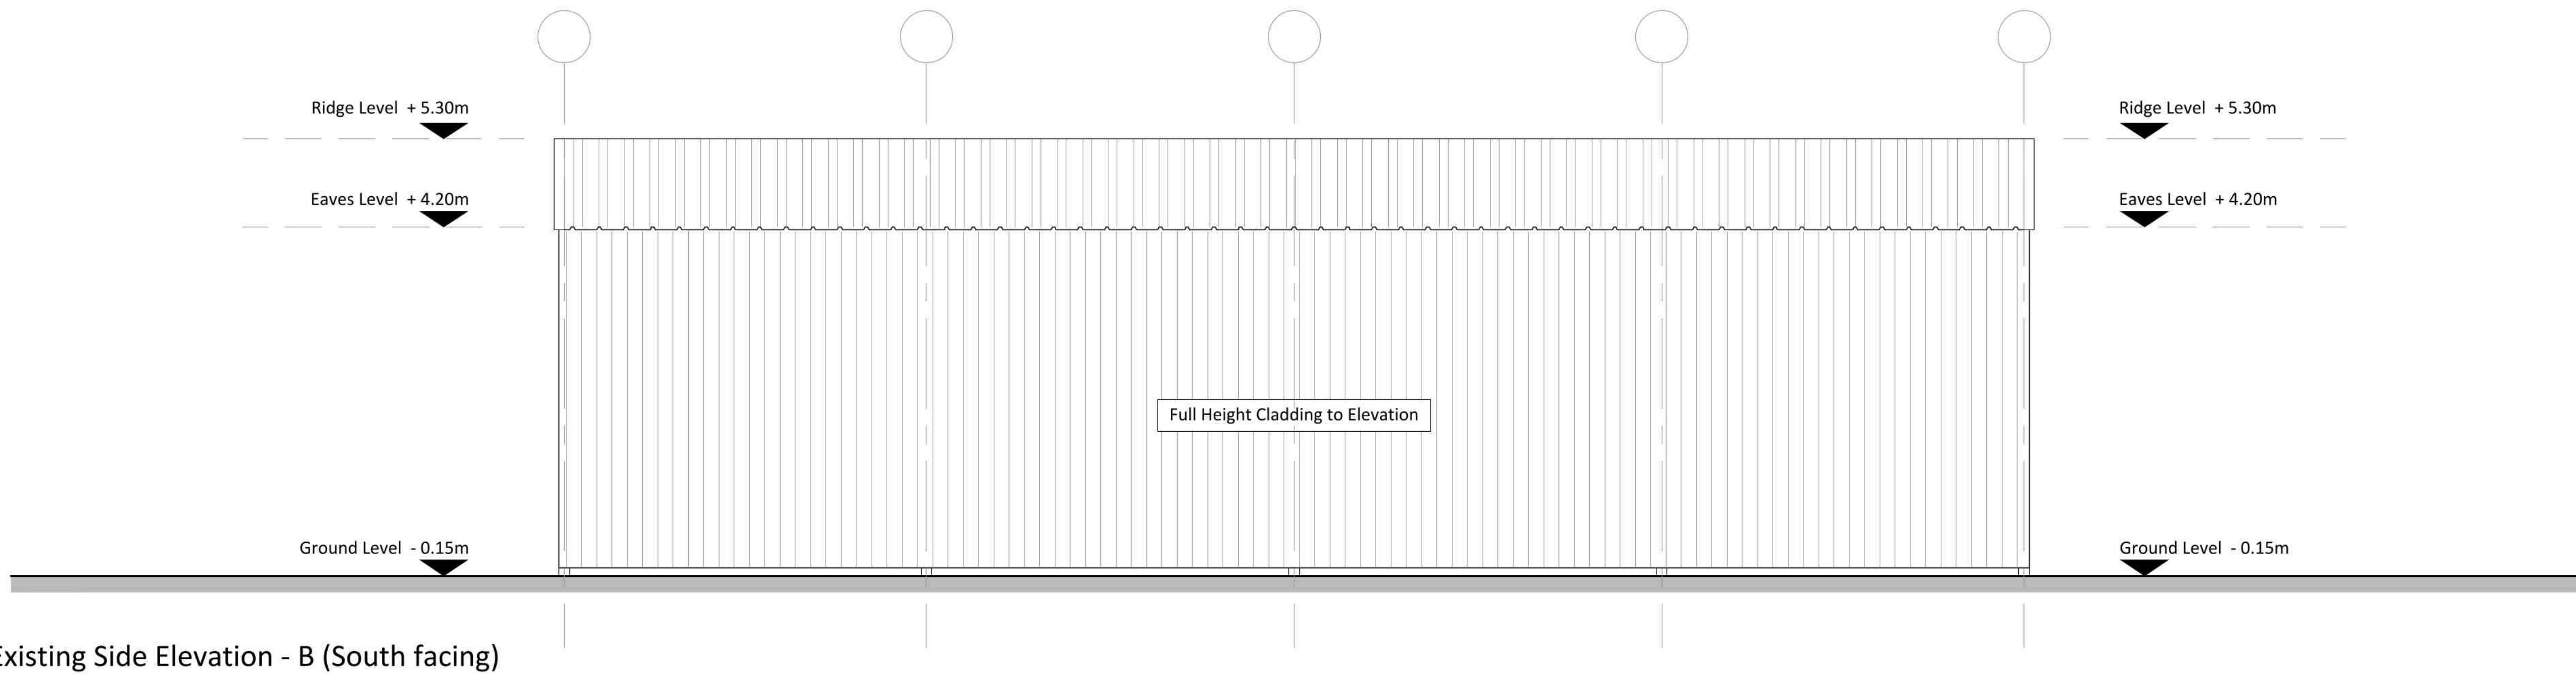

Existing Side Elevation - B (South facing)

Scale Bar 1:50



Existing Barn Structure