
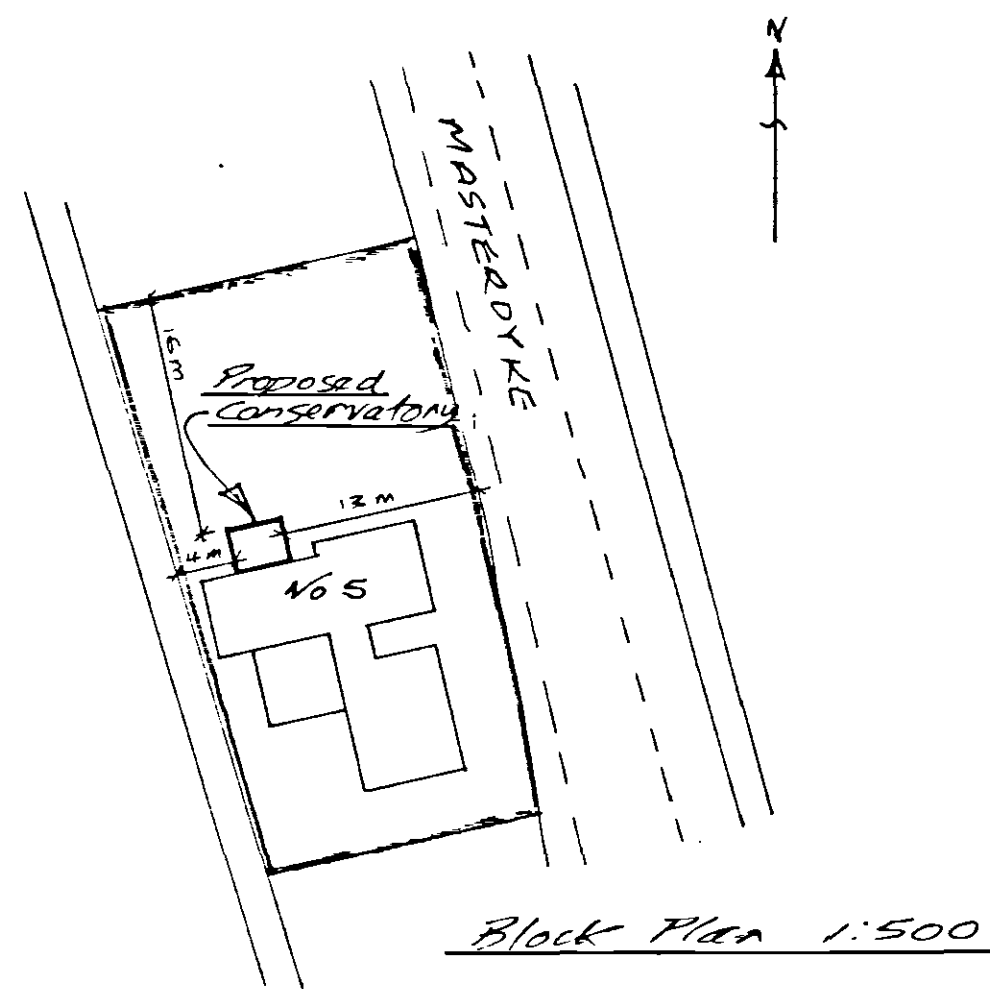


DO NOT SCALE FROM THIS DRAWING.
IT IS THE CONTRACTORS RESPONSIBILITY
TO CHECK ALL DIMENSIONS ON SITE.





THIS DRAWING IS COPYRIGHT

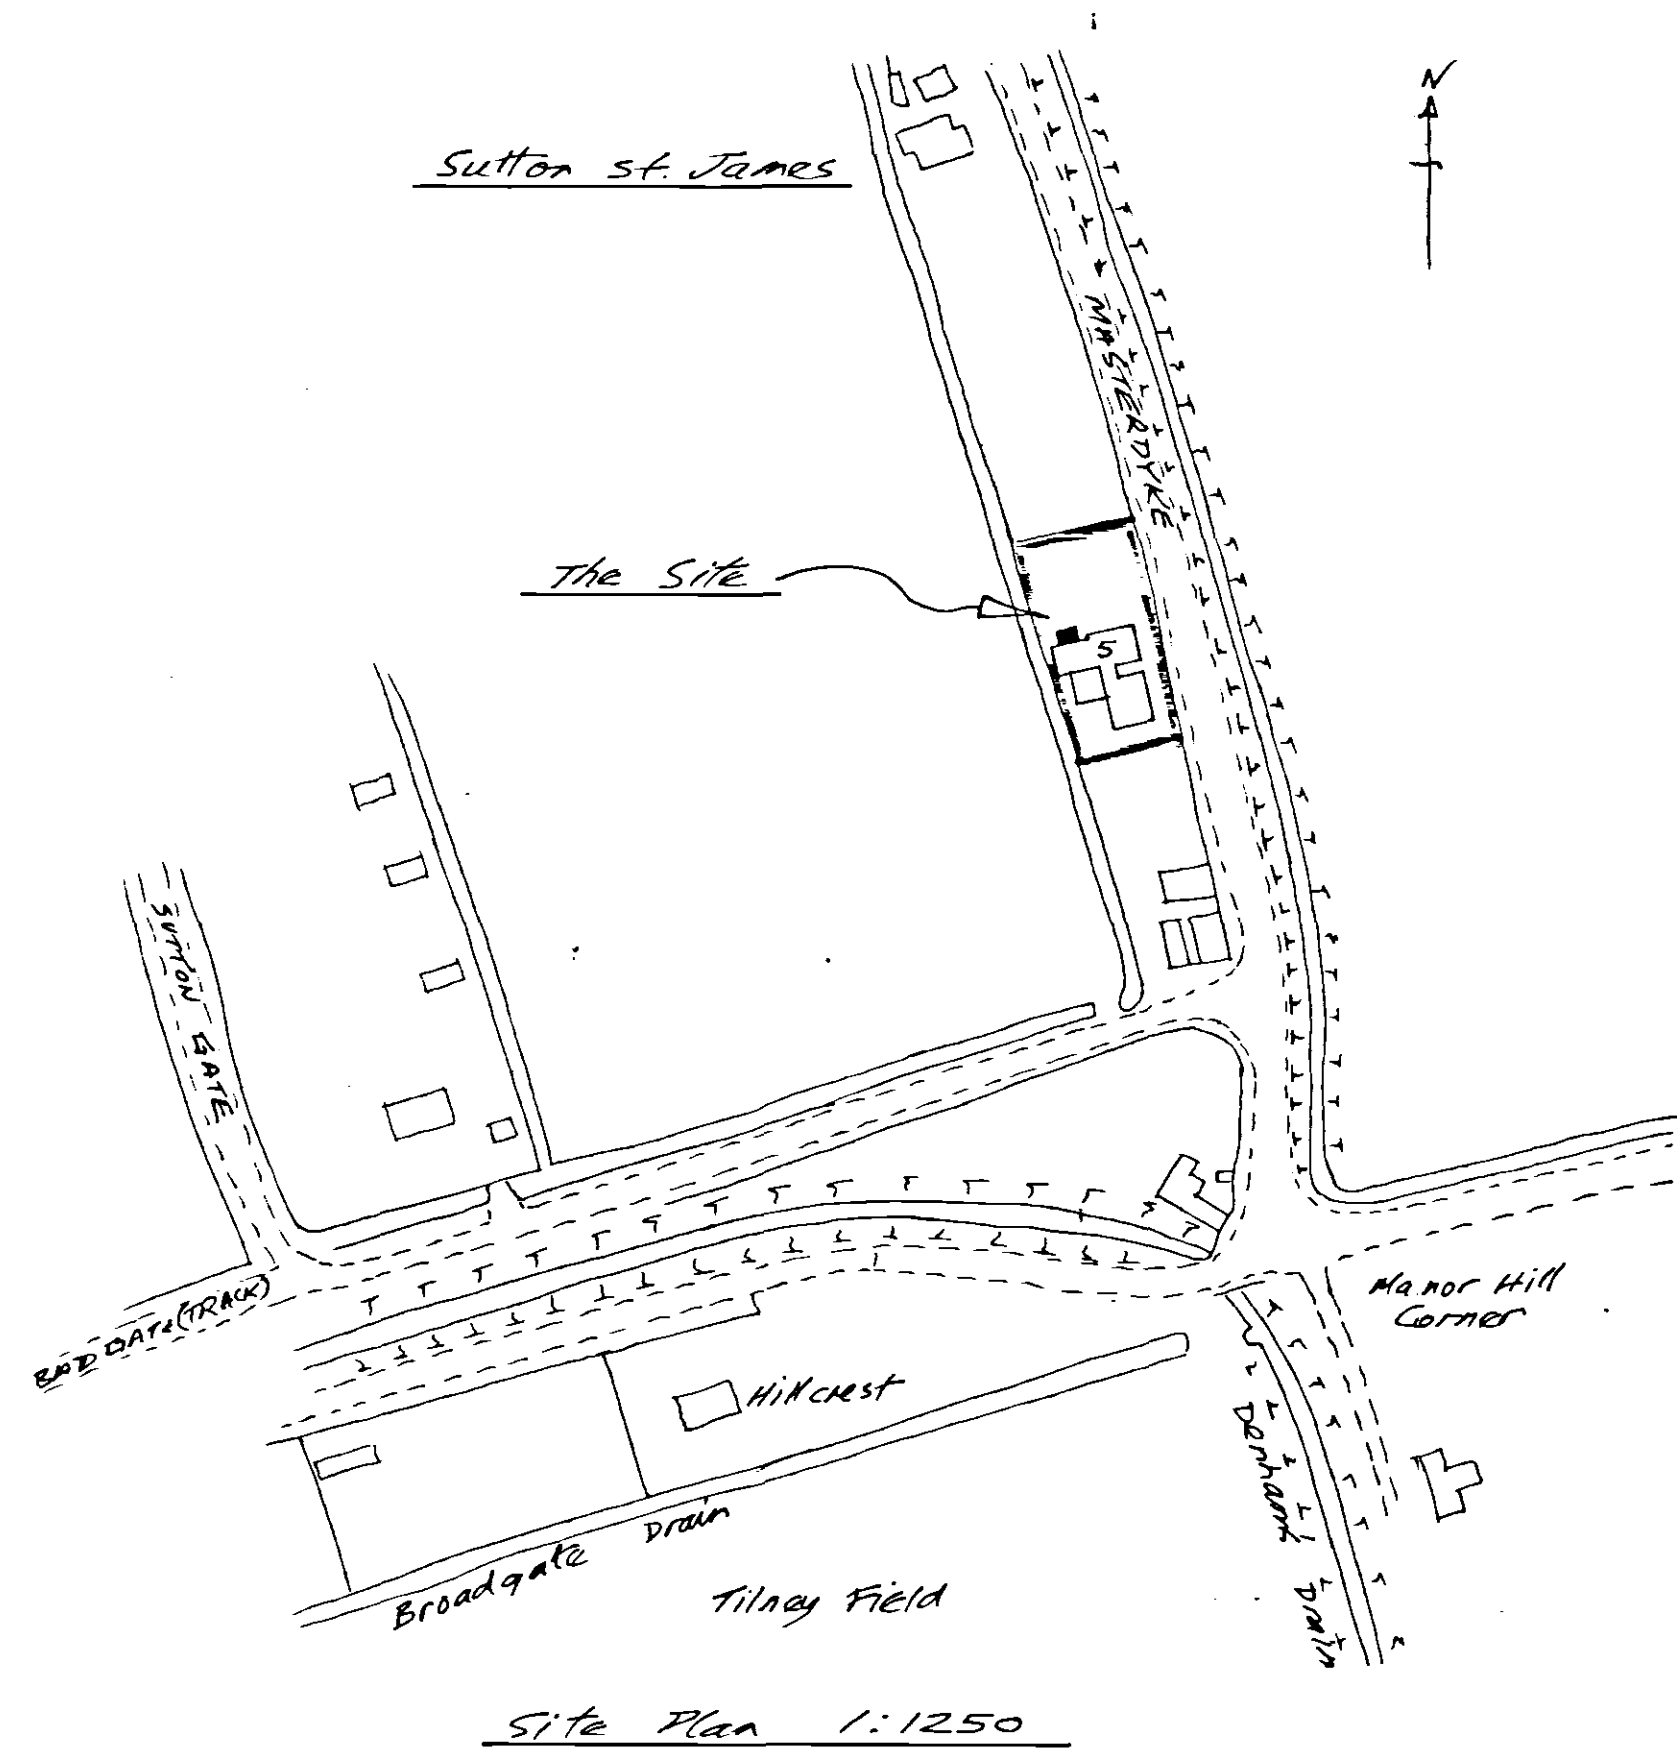

Conservatory Details

Roof:- White tinted polycarbonate triple wall 16mm units with white upvc framework.

Sides:- White upvc structure with toughened (5mm) double glazed units with rendered wall below to match existing bungalow.

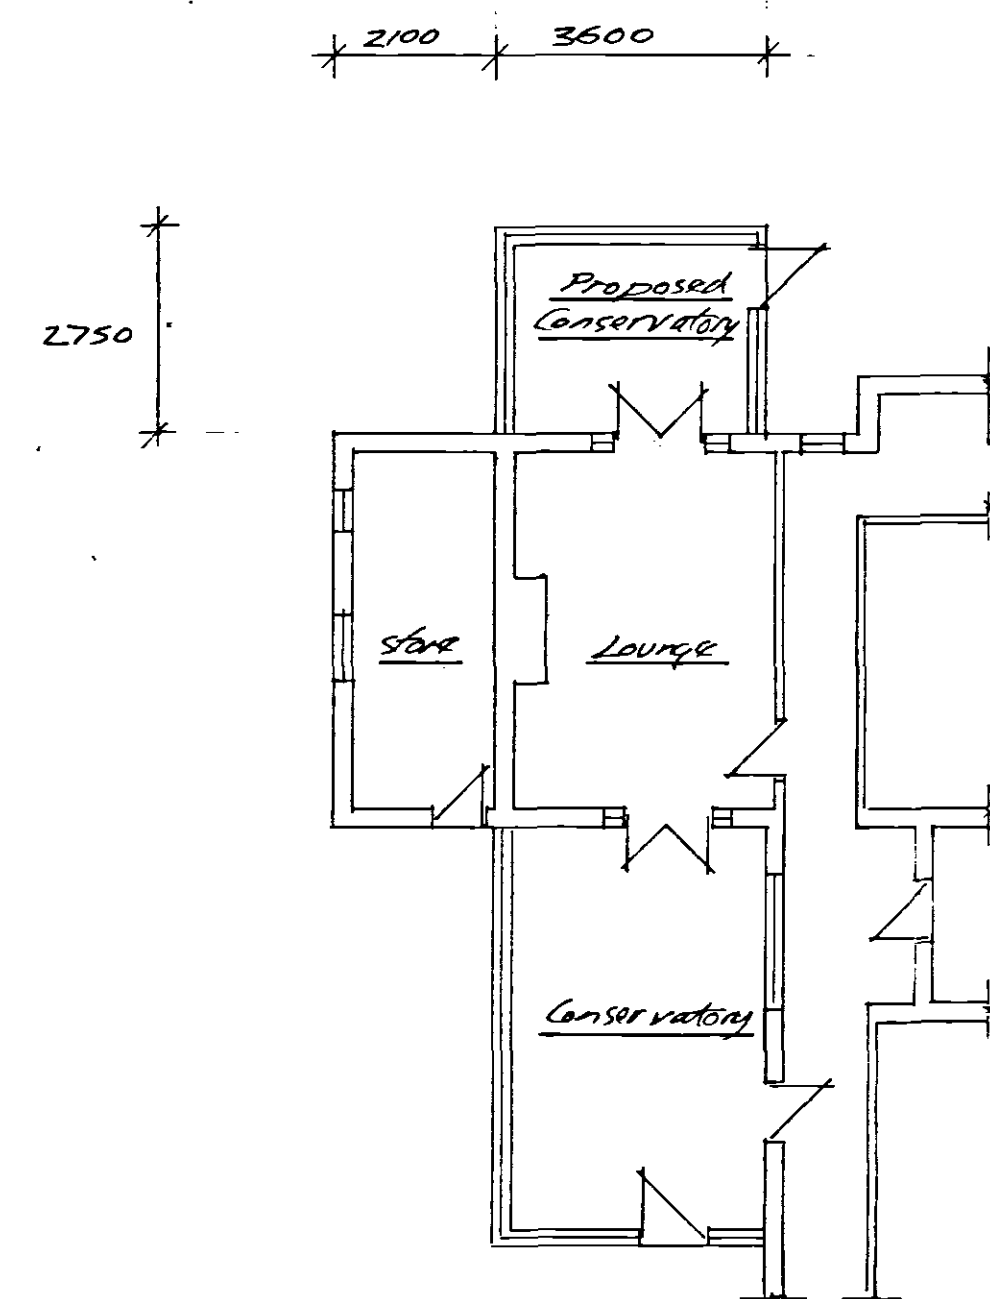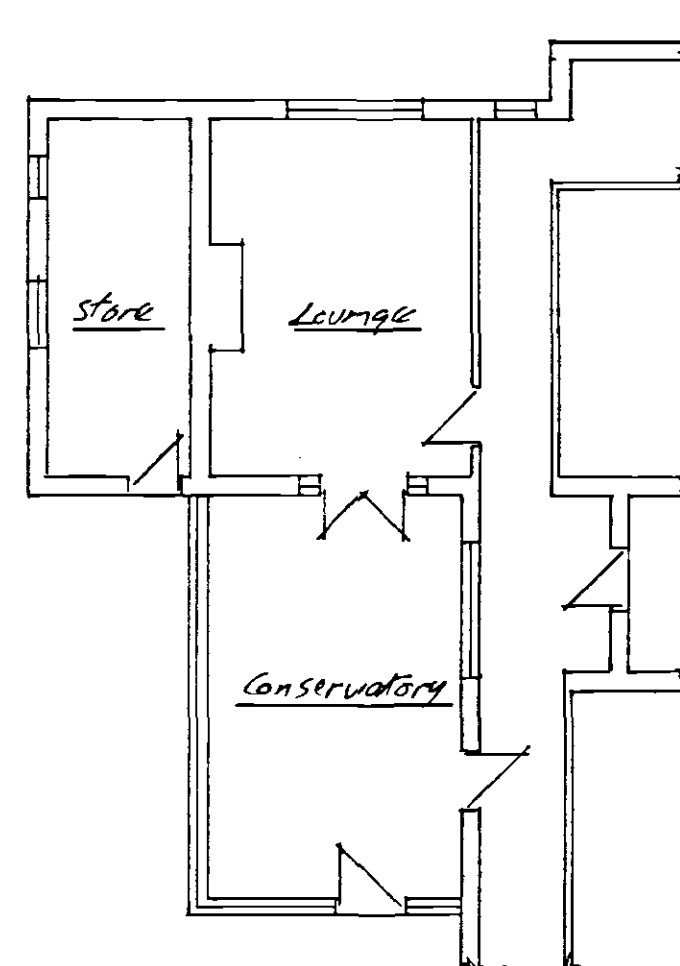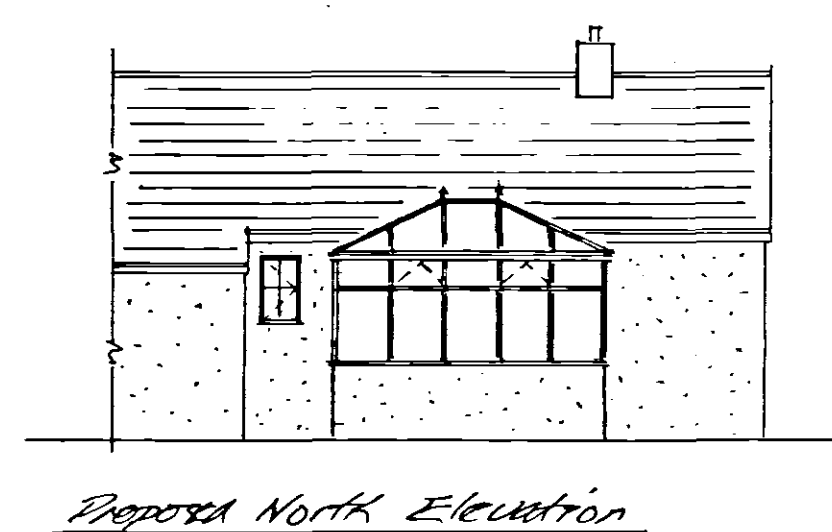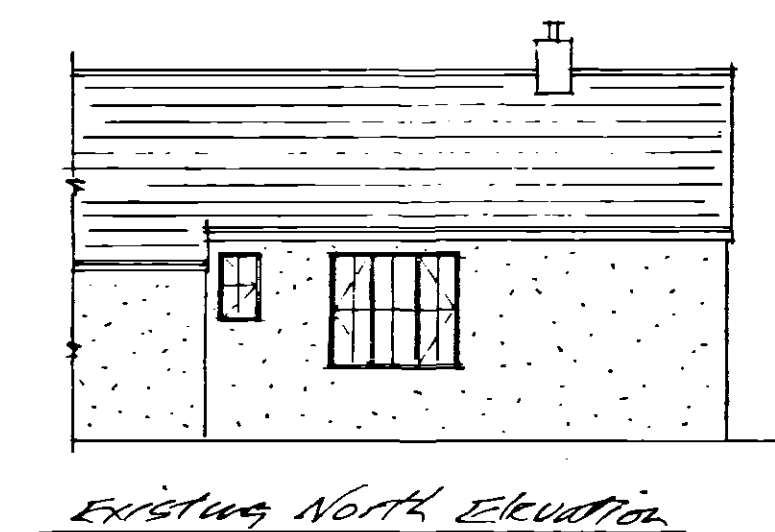

**DETERMINED
PLAN**

DRAWINGS & SURVEYS ARCHITECTURAL

UNIT 6, ORTON ENTERPRISE CENTRE,
BAKEWELL ROAD, ORTON SOUTHGATE,
PETERBOROUGH, PE2 6XU
TEL: 01733 239997 FAX: 01733 231977



CLIENT
Mrs P. McCann & Mr E. Cook
The Bungalow, 5 Mastodyke
Sutton St. James, Spalding Lines.
PE12 0JE

PROJECT
Proposed Conservatory

SCALE 1:100	DRAWN J.W.	DATE 02-03-07
----------------	---------------	------------------

DRAWING No.
07-1293-01