



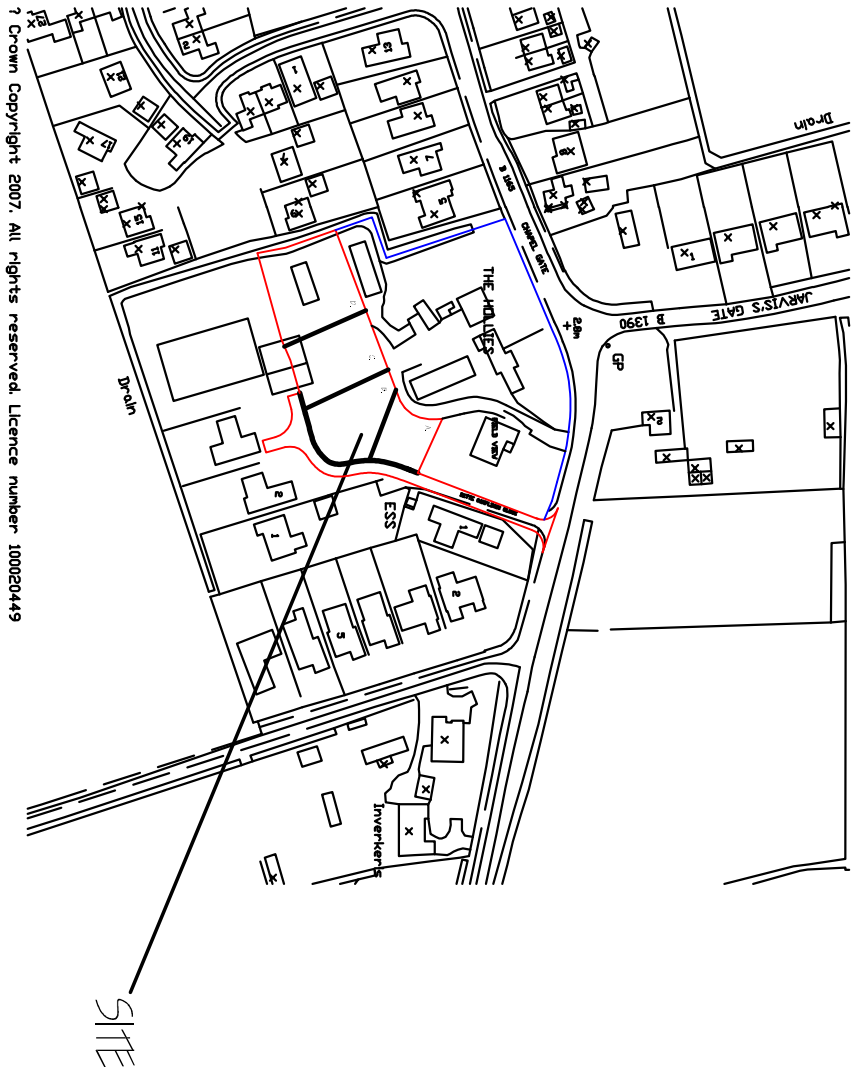

NOTE :-
PETITE CAMPING CLOSE TO BE MAINTAINED
AT A MINIMUM WIDTH OF 4.10 METERS.

SITE LAYOUT PLAN 1:500

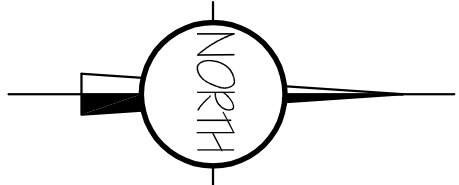

LOCATION PLAN 1:2500

DATE: 24/1/15

02

DRN/ S/D

AS INDICATED

DO NOT SCALE FROM THIS DRAWING

Project: RESIDENTIAL DEVELOPMENT, OFF PETITE CAMPING CLOSE, SUTTON ST JAMES, SPALDING, Lincs.

Client: V. CAMPING.

Architect: G. R. MERCHANT LTD., I. ENG AMICE FWO, ARCHITECTURAL, STRUCTURAL AND LAND DRAINAGE CONSULTANTS

Address: 4 Wrights Meads, 12A Park Road, Holbeach, Spalding, Lincs, PE12 7EE, Tel: 01406 428744, Fax: 01406 428744, E-Mail: gr.merchant@btconnect.com

Copyright: 2007, All rights reserved. Licence number: 10000449

Scale: AS INDICATED

DO NOT SCALE FROM THIS DRAWING

Project: RESIDENTIAL DEVELOPMENT, OFF PETITE CAMPING CLOSE, SUTTON ST JAMES, SPALDING, Lincs.

Client: V. CAMPING.

Architect: G. R. MERCHANT LTD., I. ENG AMICE FWO, ARCHITECTURAL, STRUCTURAL AND LAND DRAINAGE CONSULTANTS

Address: 4 Wrights Meads, 12A Park Road, Holbeach, Spalding, Lincs, PE12 7EE, Tel: 01406 428744, Fax: 01406 428744, E-Mail: gr.merchant@btconnect.com

Copyright: 2007, All rights reserved. Licence number: 10000449

Scale: AS INDICATED

DO NOT SCALE FROM THIS DRAWING