




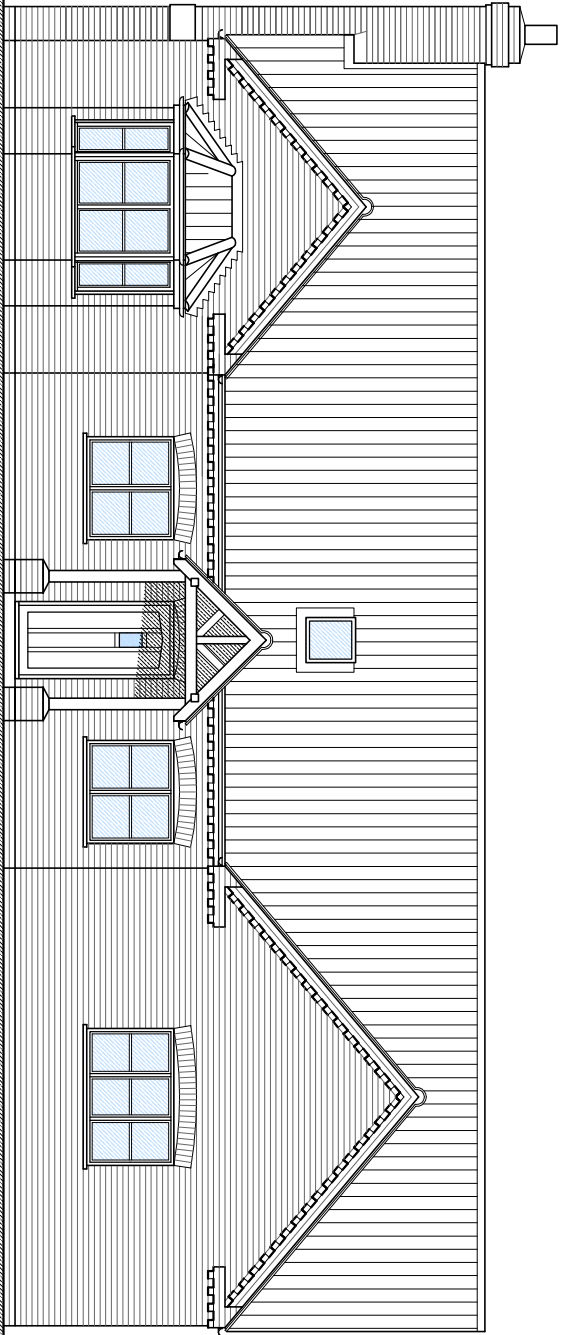


Proposed Front Elevation 1:100

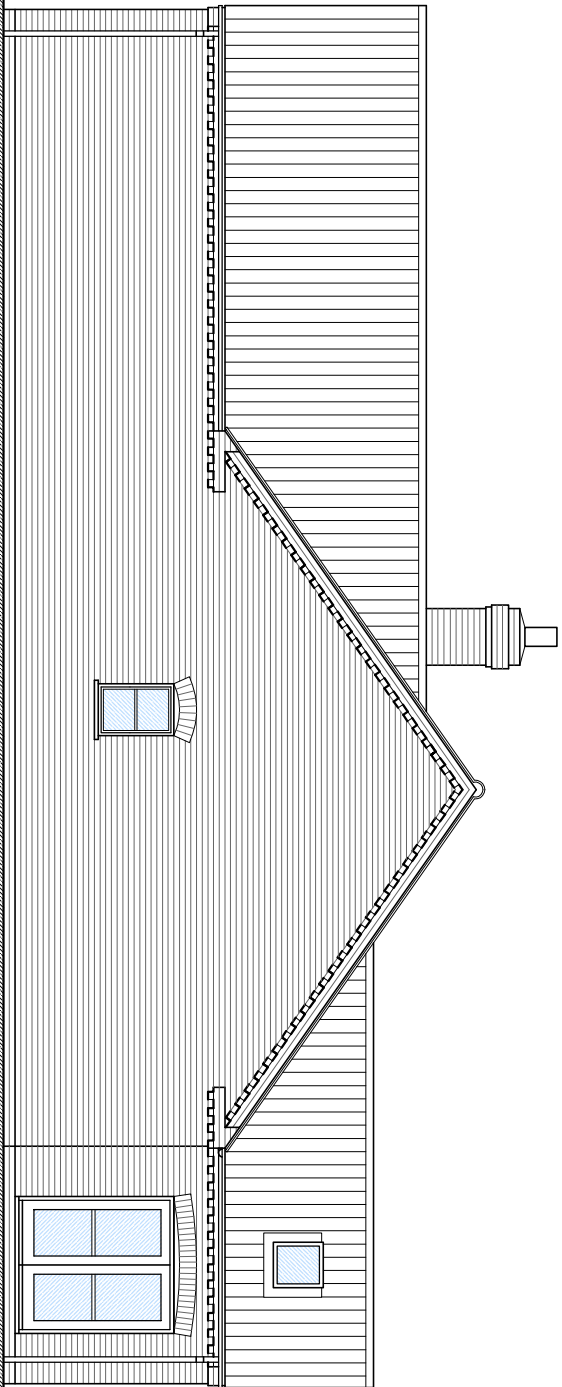



Proposed Side Elevation 1:100

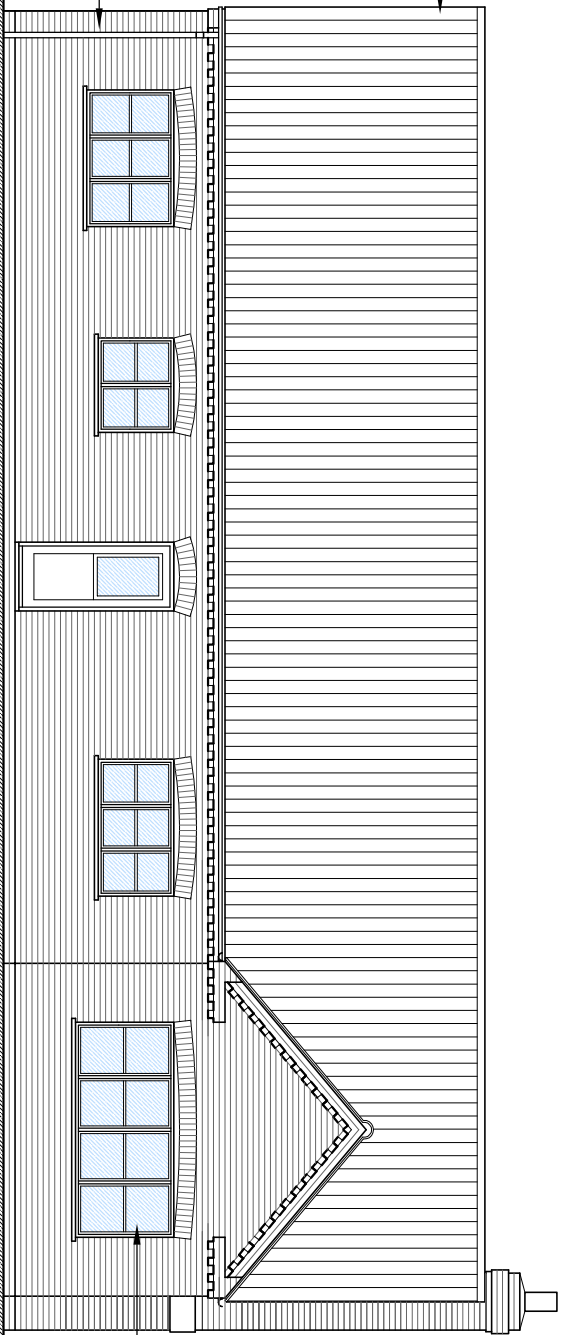

Proposed Rear Elevation 1:100

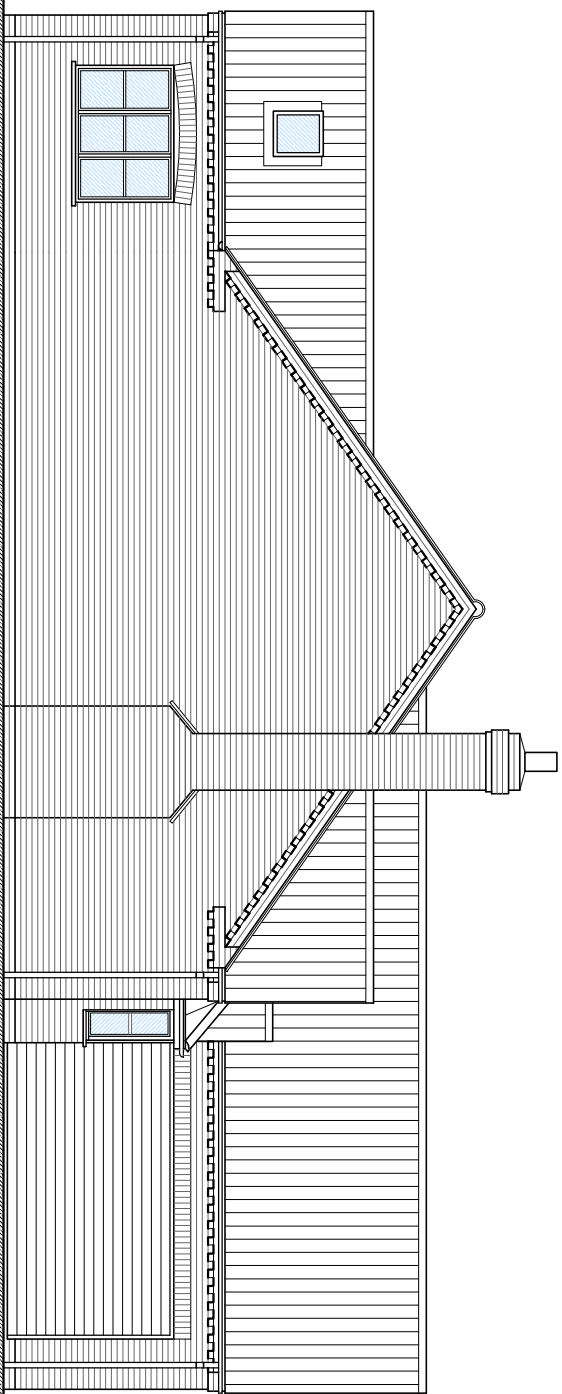

Proposed Side Elevation 1:100

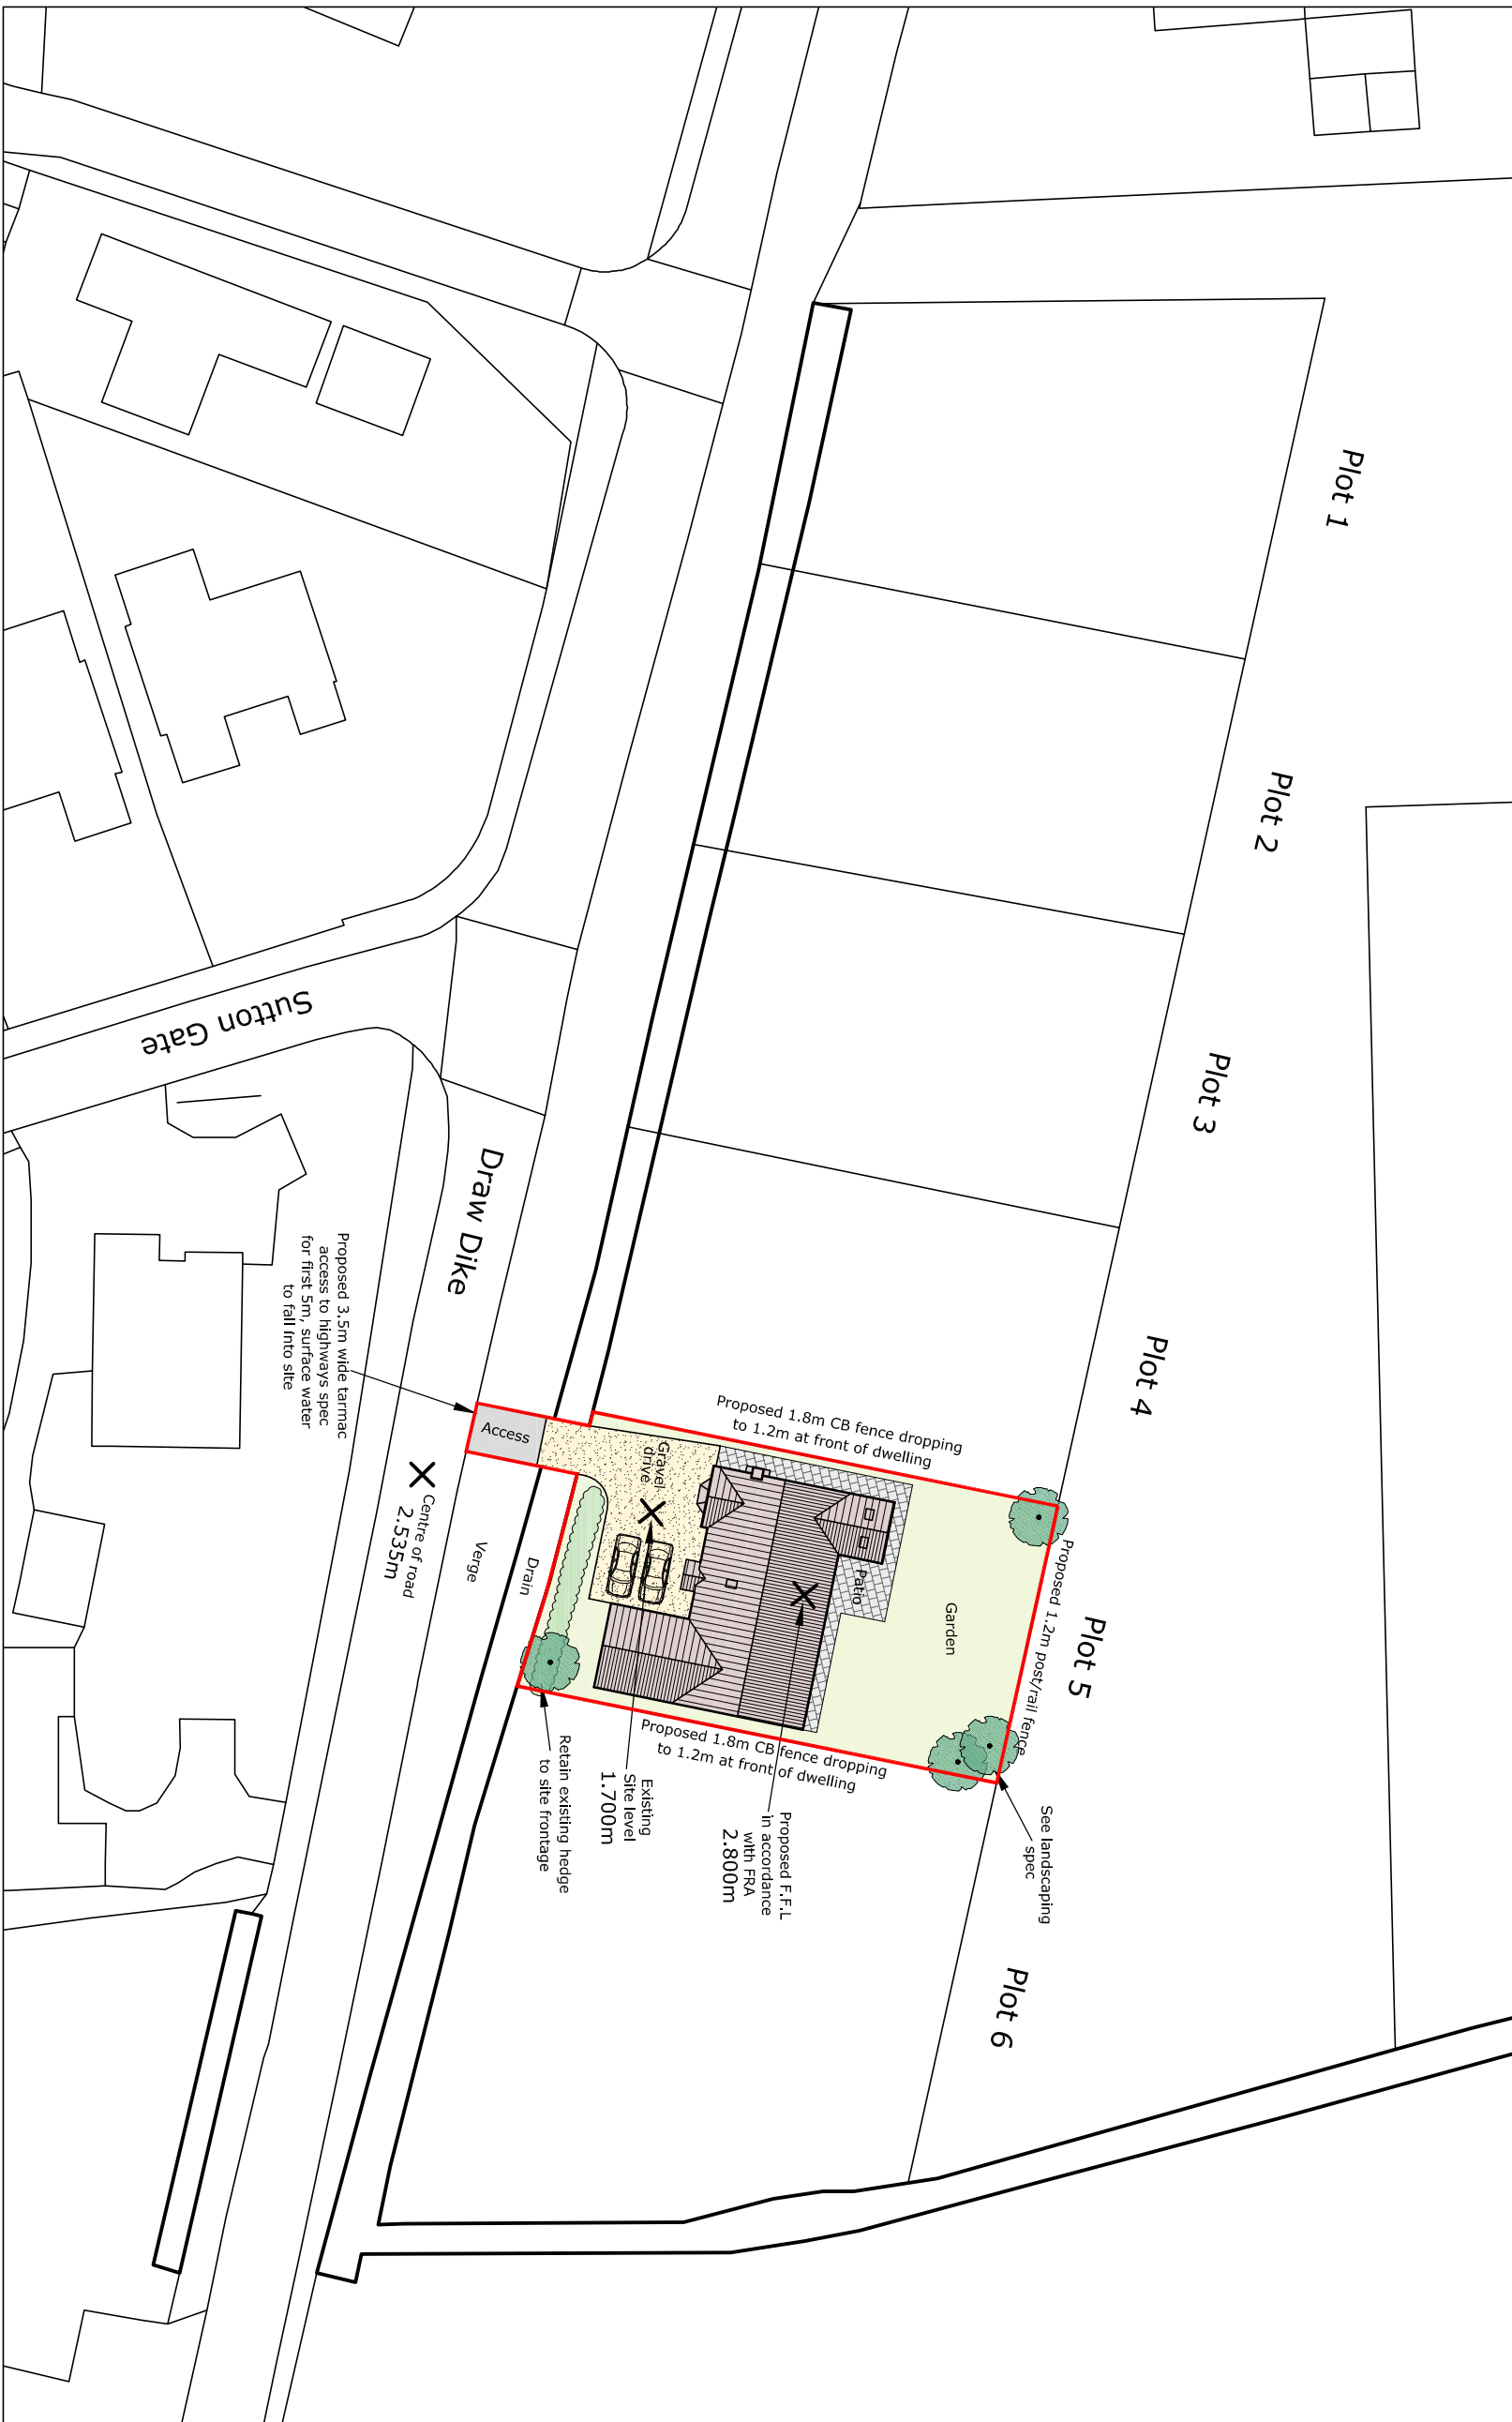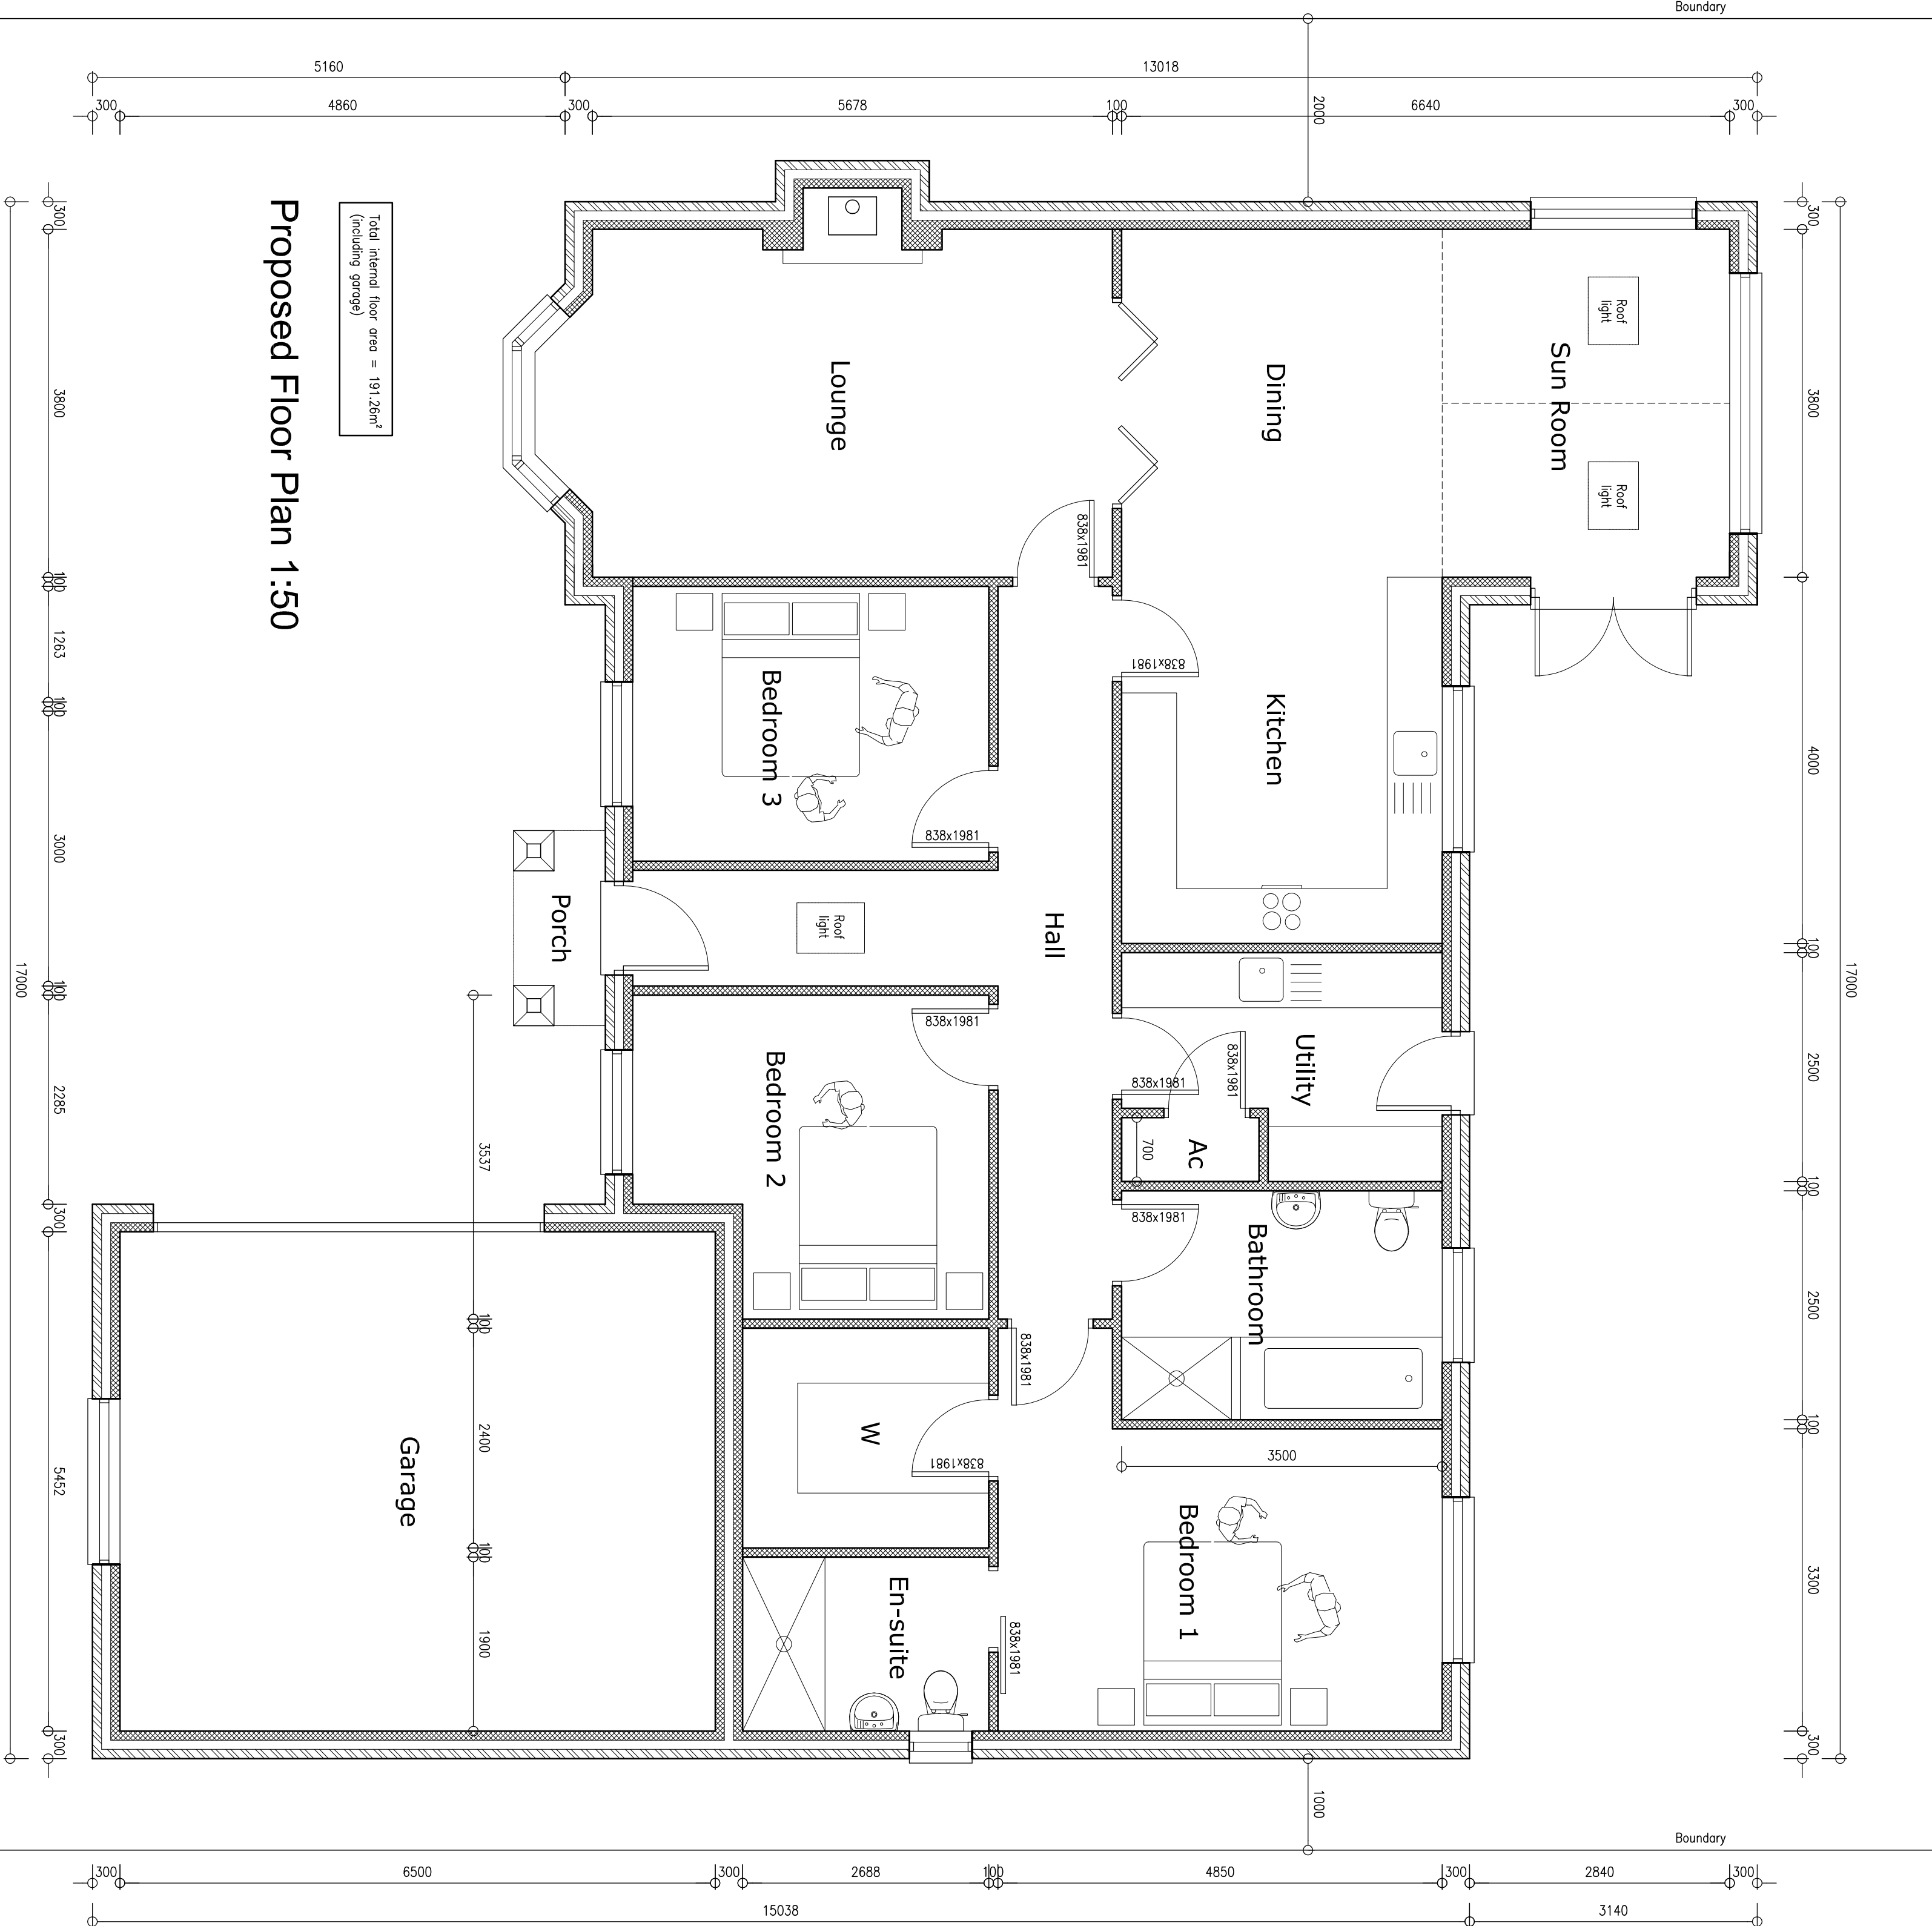

Proposed Site Plan 1:500



Location Plan 1:1250