

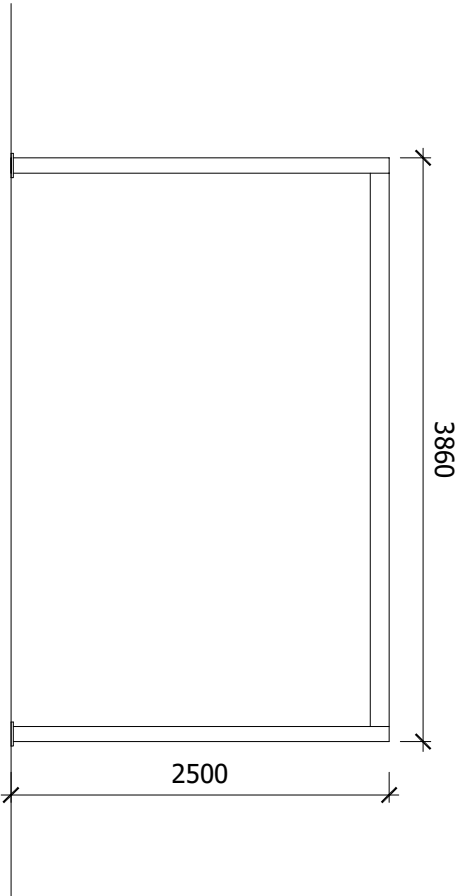


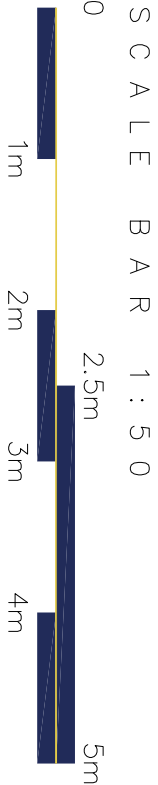


PROPOSED FRONT & REAR ELEVATION

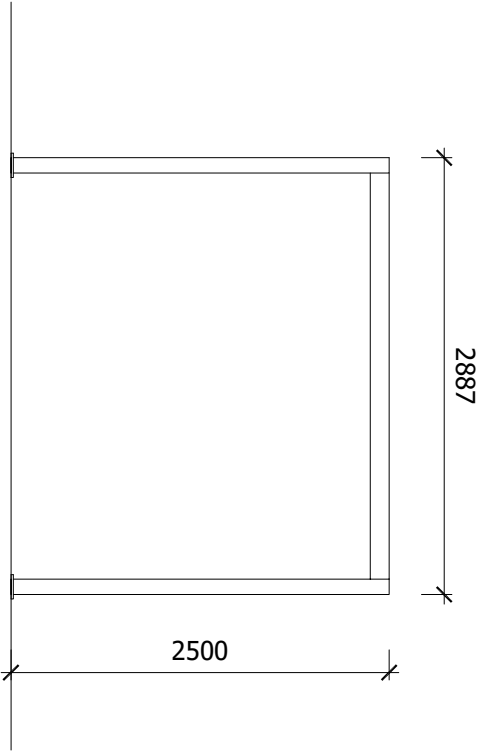


PROPOSED SIDE ELEVATION

ATHENA ALUMINIUM 3
METRE X 4 METRE
PERGOLA

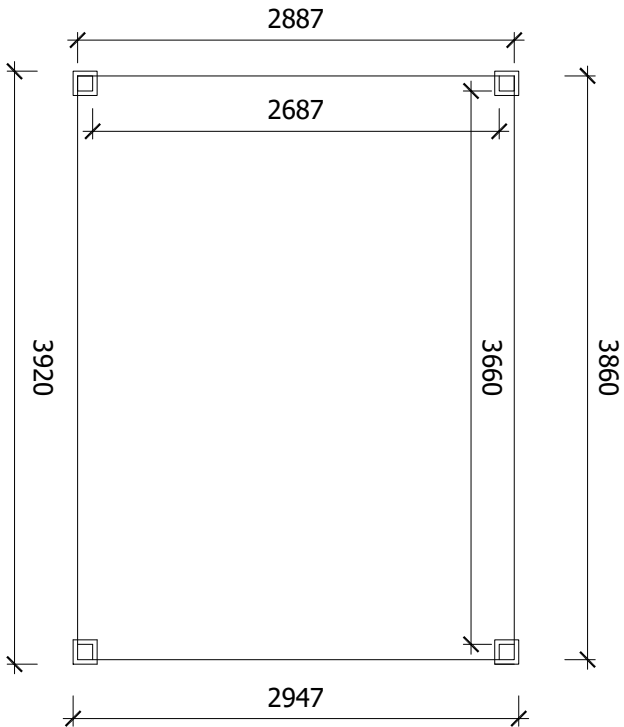

PROPOSED FLOOR PLAN

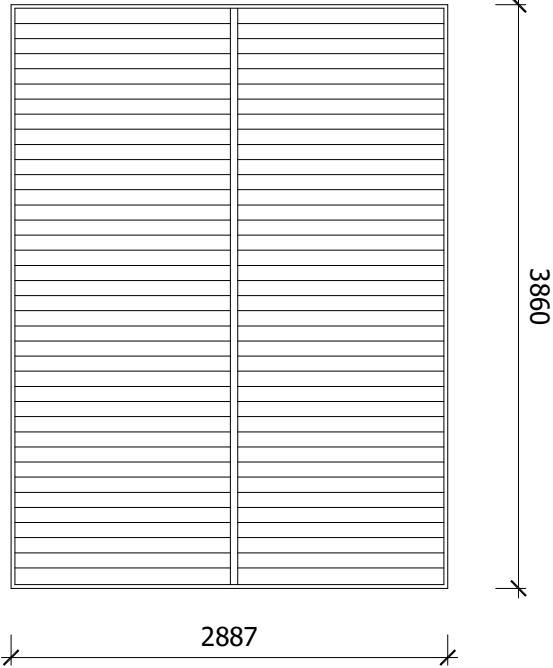

PROPOSED ROOF PLAN

STATUS:	PLANNING
AS	4 CHERRY CLOSE
OP	-

REVISION	DATE	DESCRIPTION	DRAWN
ORIGINAL SIZE 50mm - THIS PRINT HAS BEEN REDUCED			
ALL DIMENSIONS, MATERIALS AND WORKMANSHIP IN ACCORDANCE WITH BRICKS, CONCRETE, IRONWORKS & BUILDING REGULATIONS. ALL DIMENSIONS TO BE OBTAINED WITH 10% TOLERANCE.			



LP17 DESIGN
WHERE VISION MEETS REALITY

PROJECT

25 FALCON WAY, BOURNE, LINCOLNSHIRE, PE10 0GT
TEL: 07872 302789 E: lee@lp17design.co.uk W: www.lp17design.co.uk

4 CHERRY CLOSE, SUTTON ST JAMES, SPALDING, LINCOLNSHIRE, PE12 0FX

DRAWING TITLE

PROPOSED REAR GARDEN PERGOLA PLANS

SCALE	DATE	DRAWN	APPROVED
1:50 @ A3	28.04.2026	LEF	-

DRAWING NO.

LP01216-PPP-01

REVISION