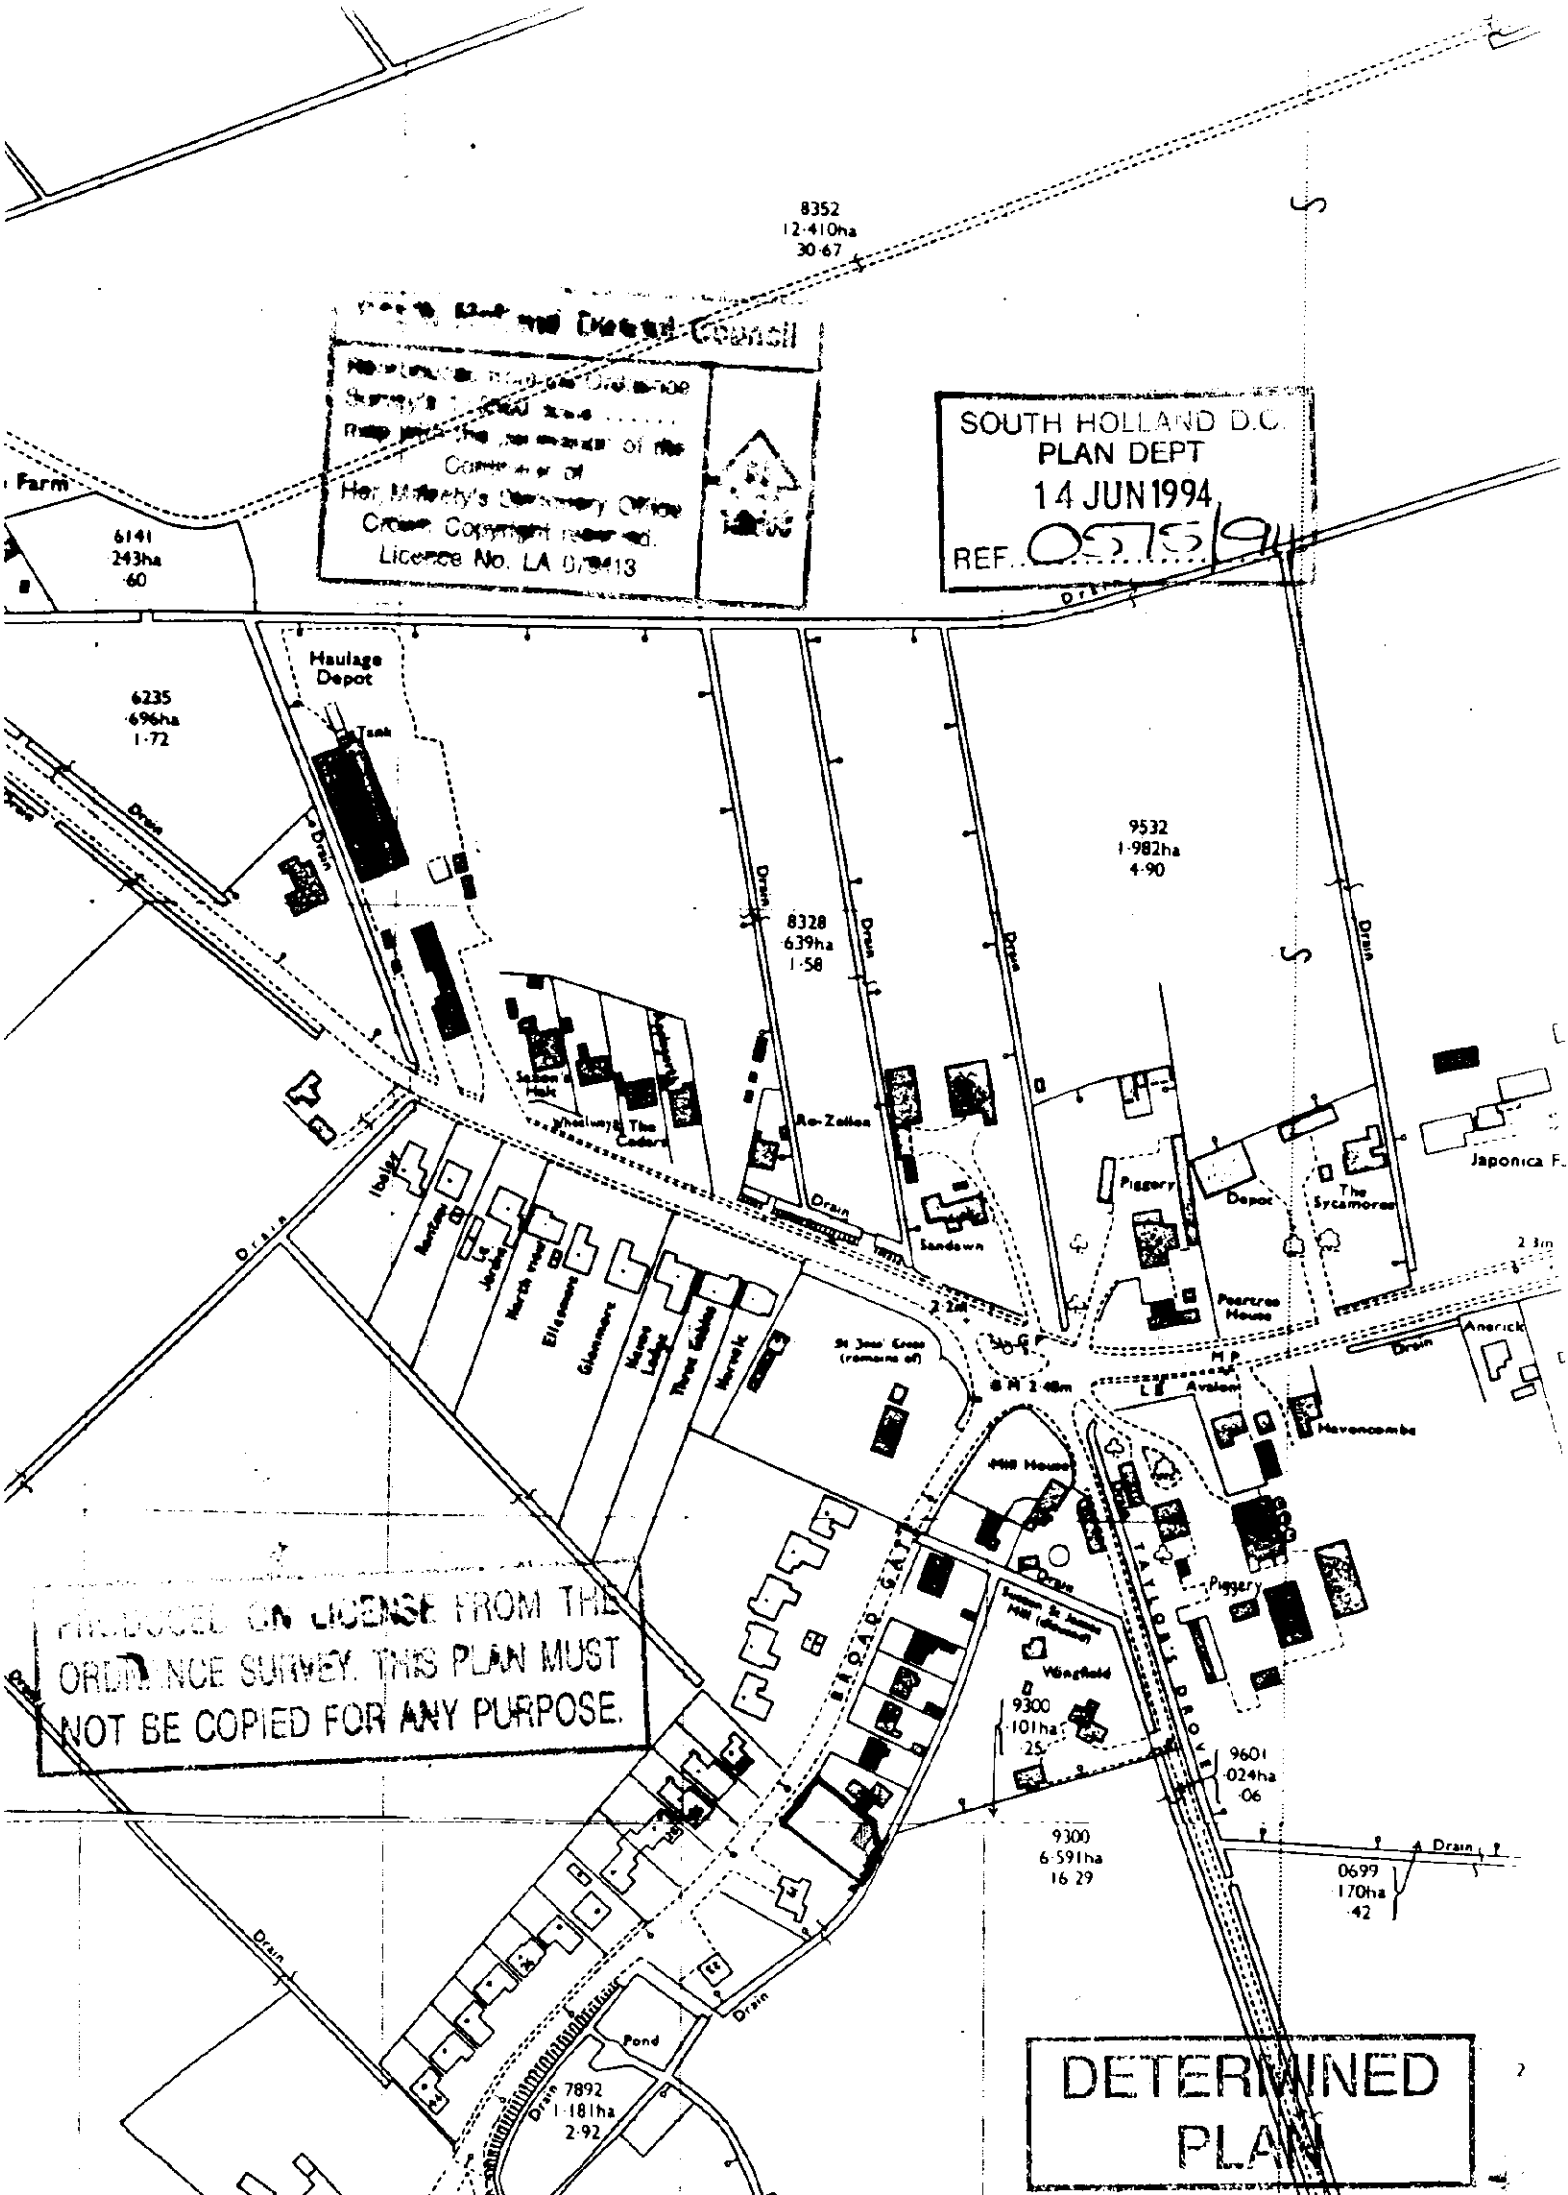

SOUTH HOLLAND D.C.
PLAN DEPT
14 JUN 1994
REF. 0575/94
Licence No. LA 0/3413
8352
12·410ha
30·67
6141
243ha
·60
6235
·696ha
1·72
Haulage Depot
Tank
9532
1·982ha
4·90
8328
·639ha
1·58
Drain
Piggery
Depot
The Sycamores
Japonica F.
Sandown
Re-Zellen
Poertree House
Havencombe
Piggery
Wingfield
9300
·101ha
·25
9601
·024ha
·06
9300
6·591ha
16·29
0699
·170ha
·42
Pond
Drain 7892
1·181ha
2·92
PRODUCED ON LICENSE FROM THE ORDNANCE SURVEY. THIS PLAN MUST NOT BE COPIED FOR ANY PURPOSE.
DETERMINED PLAN