


EXISTING
2.74 m
9ft
3.20 m
10.6
old Shed to go
2.49 m
8.2
3.7
1.09 m
old Sheds to go
17ft
5.18 m
9.7
2.92 m
2.6m
out house
House
6.15m
2.35
0603/99
DETERMINED PLAN
Road

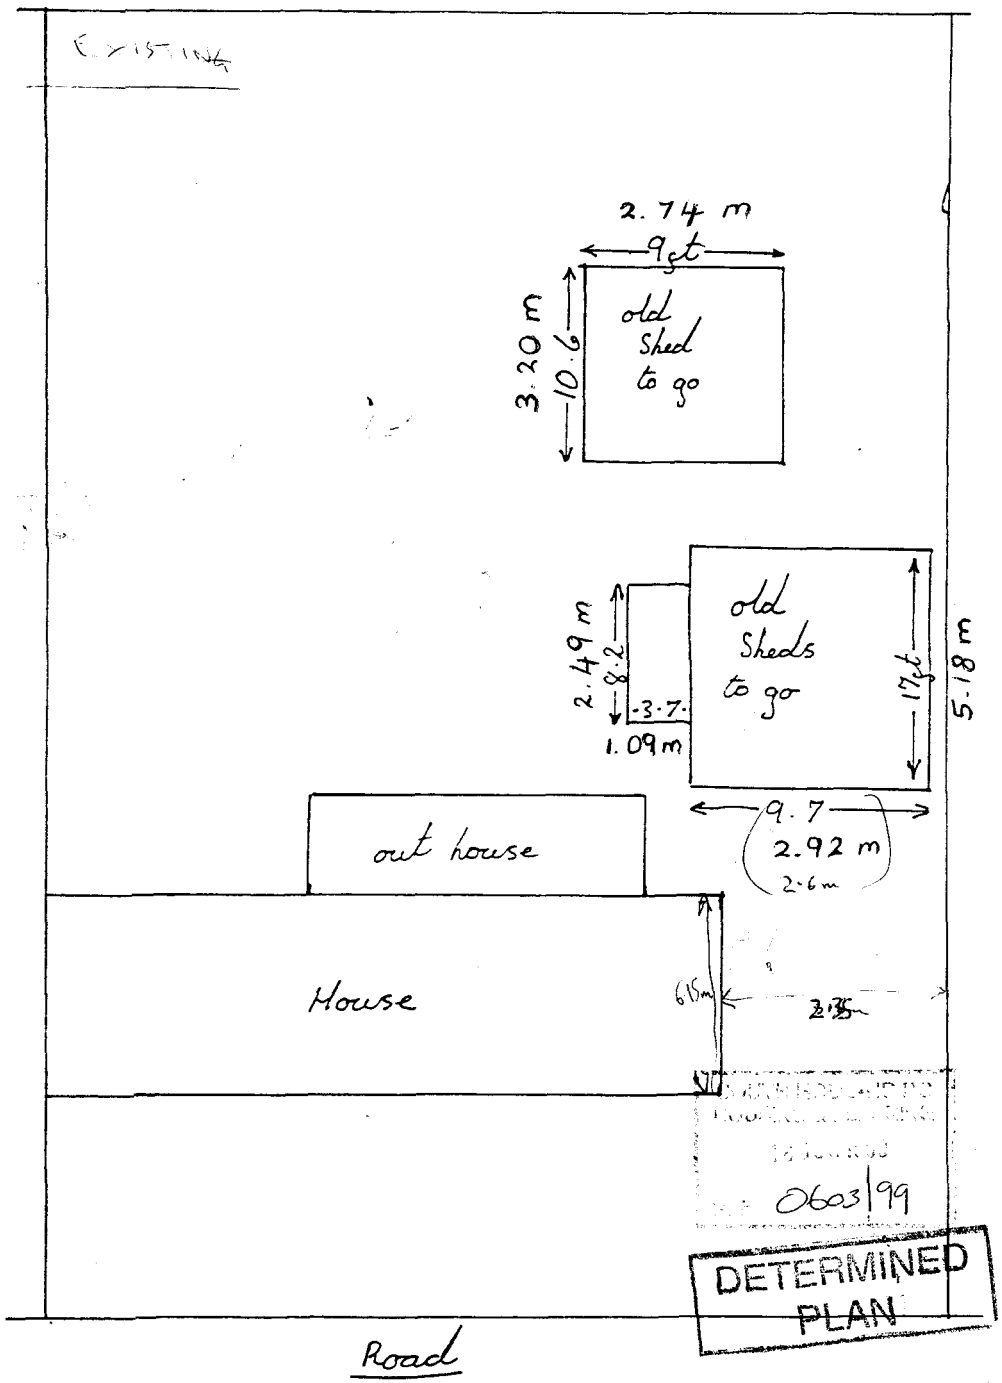

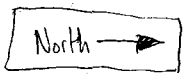


NOT TO SCALE



0603/99

Please provide the measurements highlighted in yellow & return to the Development Control Dept. at the Council.

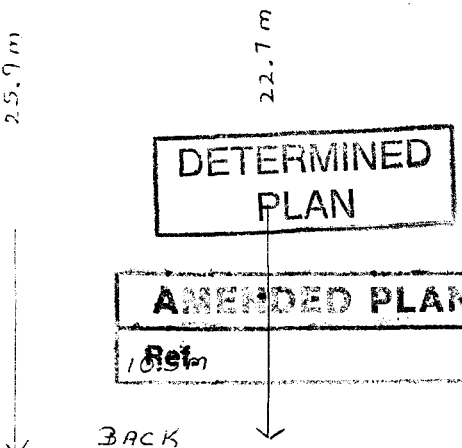


SOUTH HOLLAND DC
HOUSING & PLANNING
02 AUG 1999
Ref:

Spar Apex Garage 12½° pitch 17'0" Span.

Std plan ref: SSA17/16–24.


SPAN.	LENGTH.			
17ft.	Ext. A.		Int B.	
Model No.	Imp.	Met.	Imp.	Met.
56.	16'1½"	4921	15'9"	4801
57.	18'1½"	5531	17'9"	5410
58.	20'1½"	6140	19'9"	6020
59.	22'1½"	6750	21'9"	6629
60.	24'1½"	7360	23'9"	7239

Fibre cement corrugated roof sheets
Fire exposure BS476.Part 3.1958. AA.
Surface spread of flame BS476.Part 7.1987. Class 01.
Fire propogation BS476.Part 6.1989. (I=0.4, I_1 =0.1).
∴ Building regulations classification is CLASS 0.

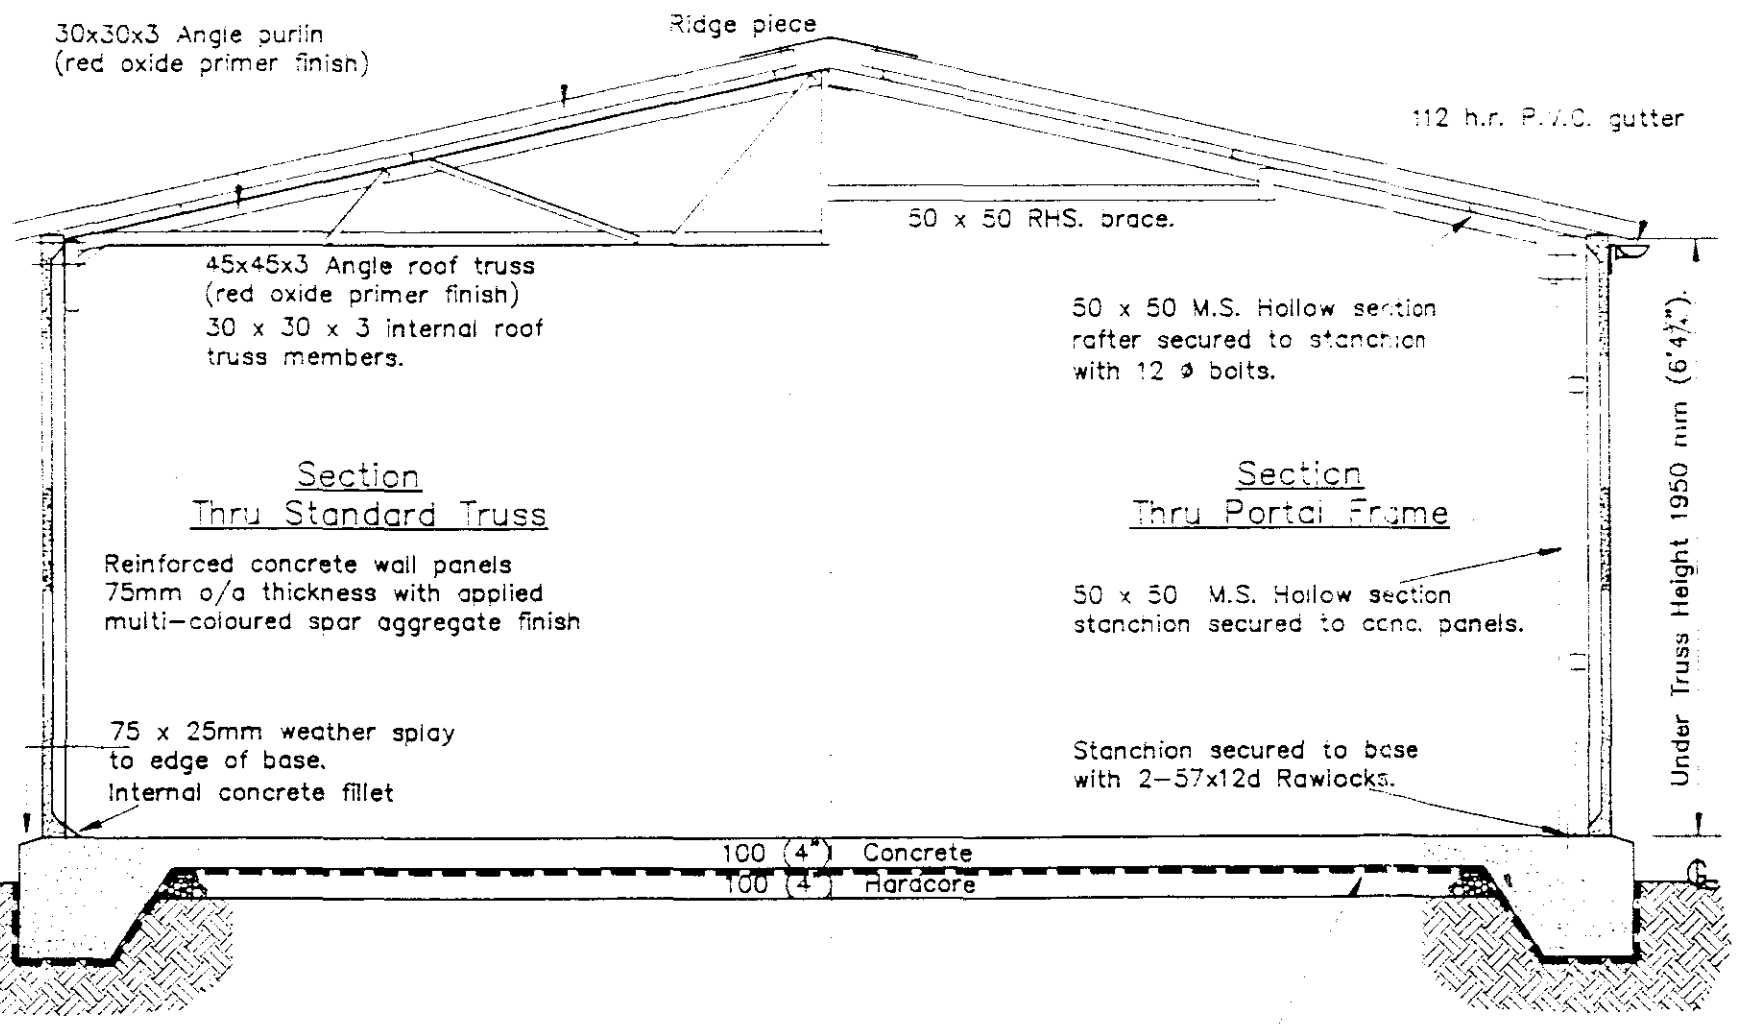

NOTE: Depth and width of perimeter concrete to suit site conditions, and/or Local Authority approval.


NOTE: If building over 7366mm. long, (24ft) or has main doors both ends, then Portal Frames to be added at 2430mm. ctrs. (8ft).

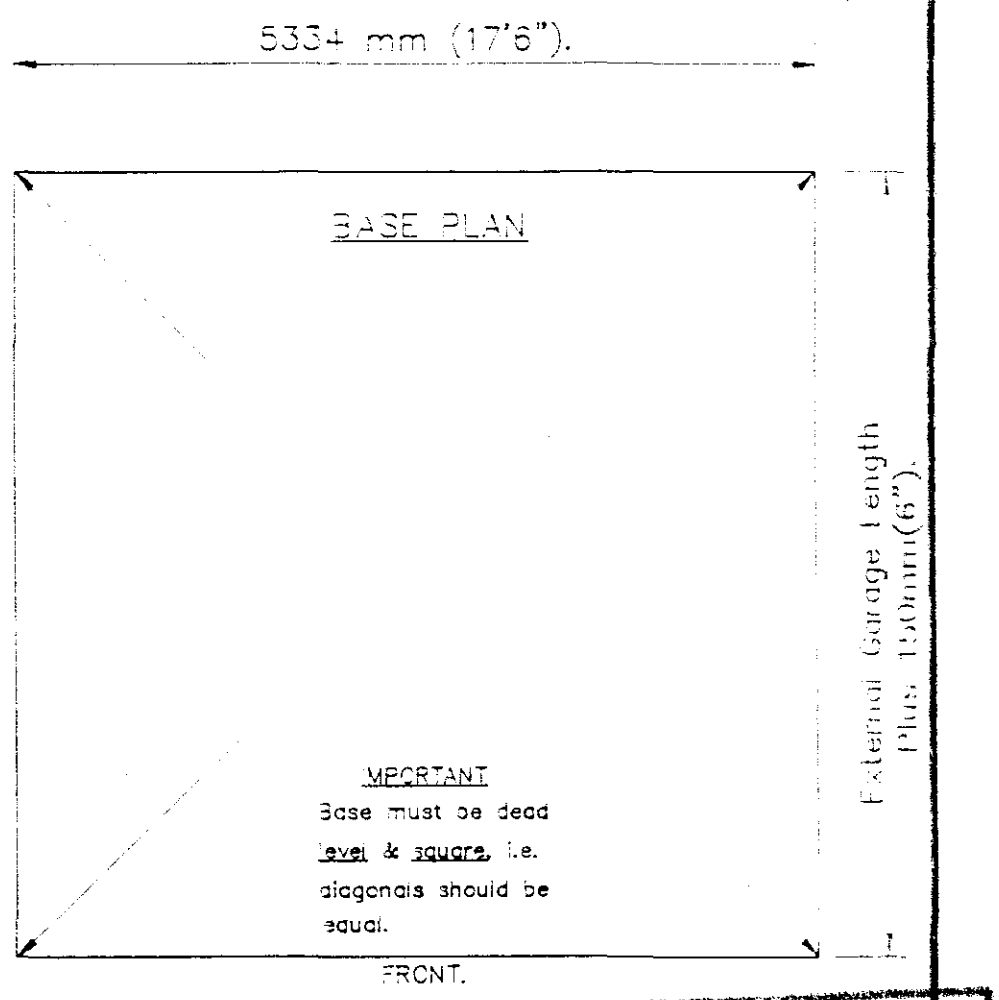


DETERMINED PLAN

SOUTH HOLLAND DC
HOUSING & PLANNING
16 JUN 1999
Ref: 0603/99

LIBRARY No.
SSA17

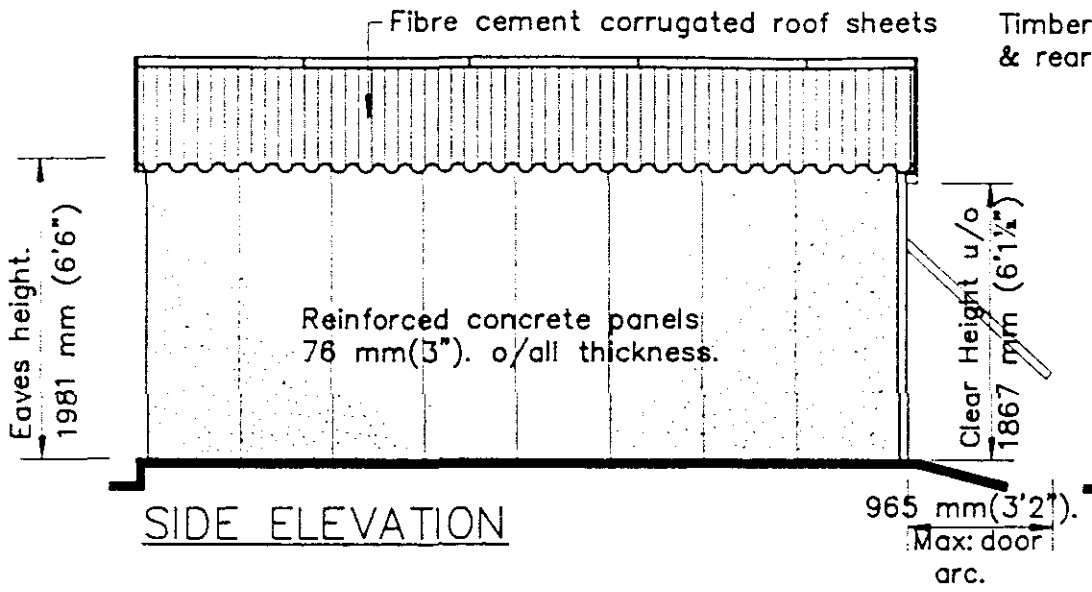


SIDE ELEVATION

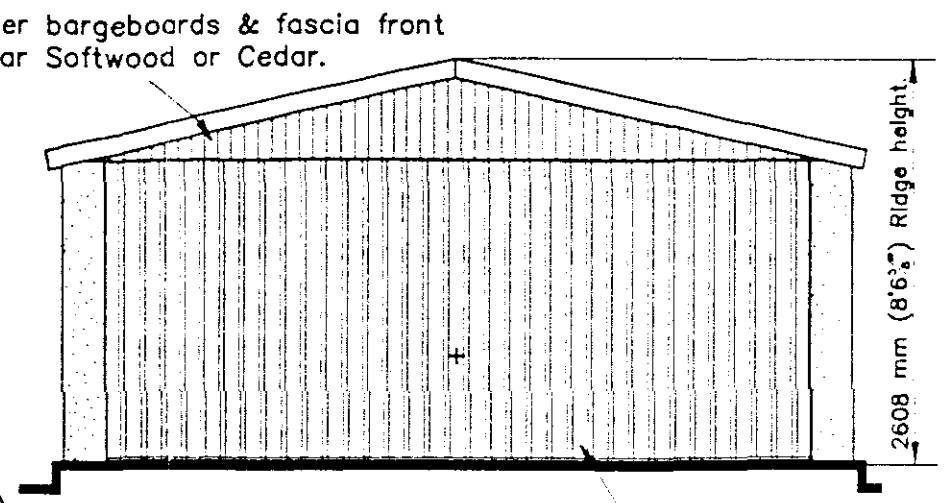


FRONT ELEVATION

Panel finish:
Applied Multi-Coloured
Spar Aggregate

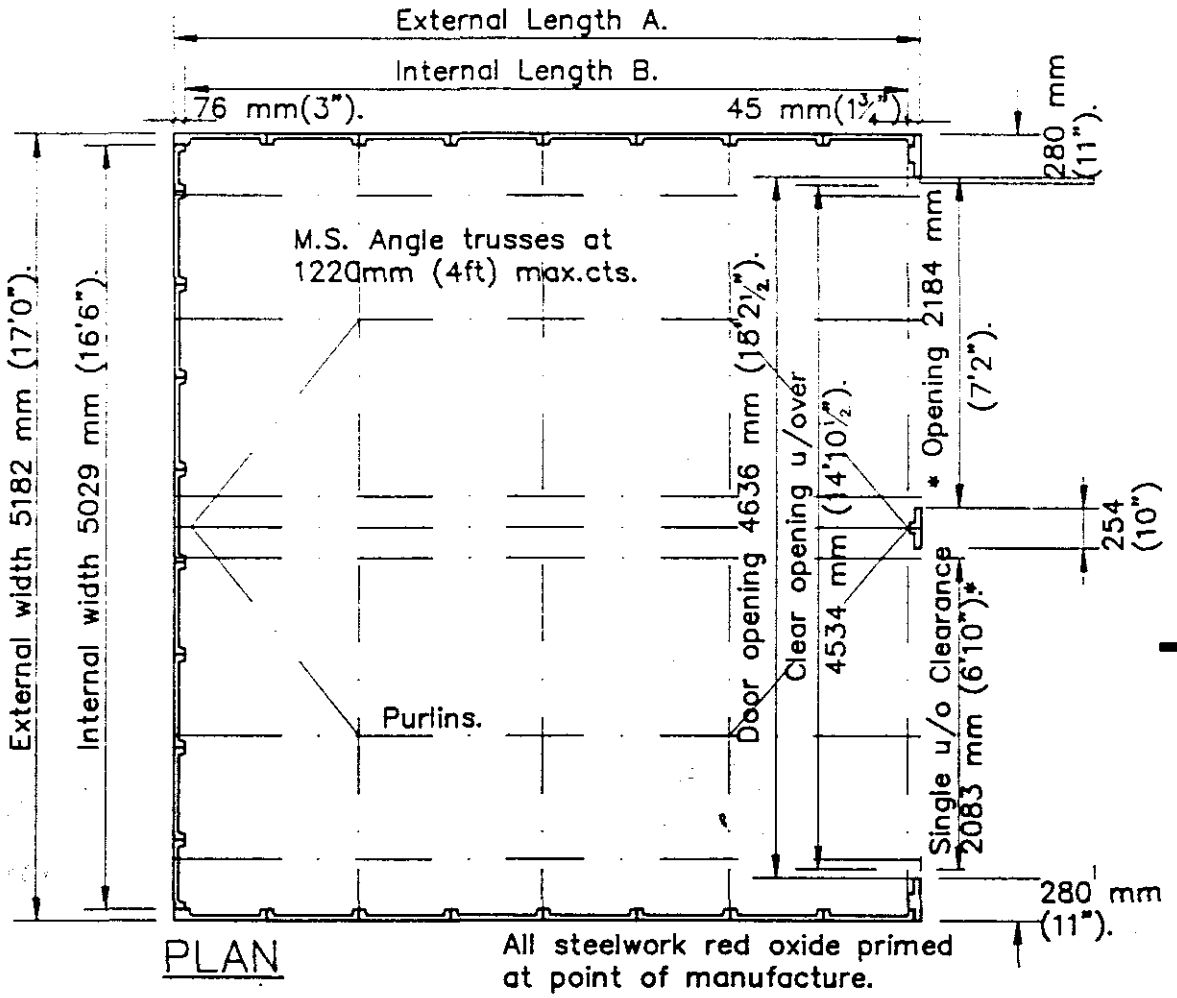

PLAN

All steelwork red oxide primed at point of manufacture.




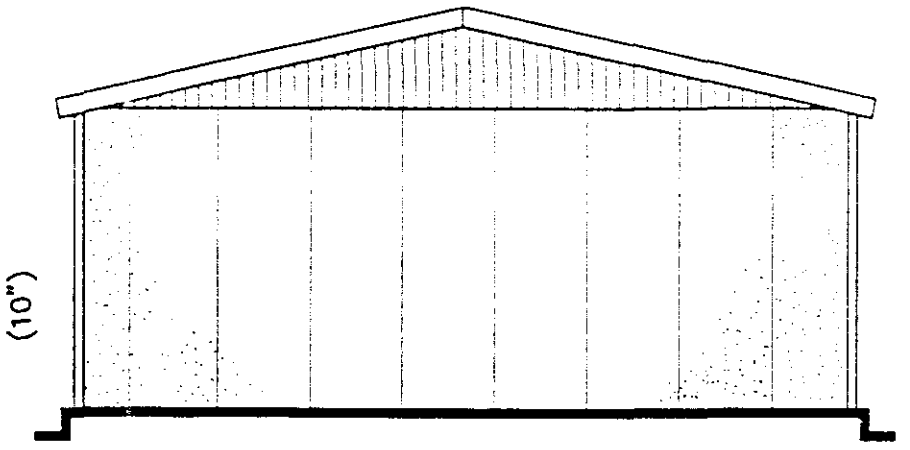


REAR ELEVATION

* Openings for georgian doors are 51 mm (2") smaller.

Position of window(s) and additional door(s) to be indicated on this plan by applicant before submission to Local Authority, together with the house and site details.(Not by Compton).


DOOR OPTIONS tick one option only.

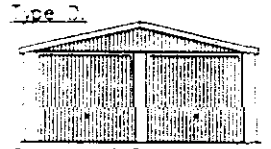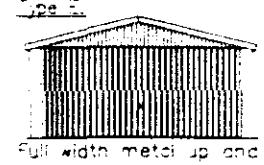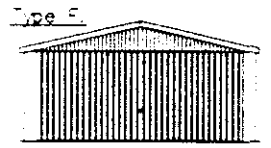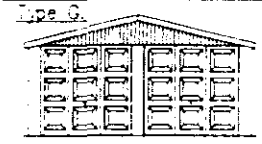
Type A.	tick.	Type B.	tick.
 2 Metal up and over doors spring operated and fully retractable. Softwood clad fascia.		 2 pairs of Cedarwood traditional doors, Cedarwood clad fascia.	
Type D.		Type E.	
 2 pairs of Cedarwood up and over doors, spring operated and fully retractable. Cedarwood clad fascia.		 Full width metal up and over door, spring operated and fully retractable. Softwood clad fascia.	
Type F.		Type G.	
 Full width metal up and over door, spring operated and fully retractable. Cedarwood clad fascia.		 2 Georgian style metal up and over doors, spring operated and fully retractable. Softwood clad fascia.	


RECEIVED
06/03/99
DETERMINED
PLAN

Compton garages

OPTIONAL EXTRAS.

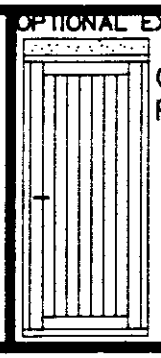
Cedar P/Door

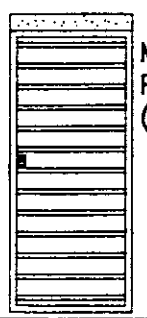
Metal P/Door (2'8" wide shown)

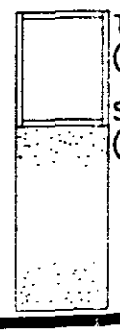
T/Y Window (Fixed)

S/W Window (Opening)

Proposed 17'0" Spar Apex 12½° pitch. Garage

For.....

ISSUE	5			
DATE	JULY '96			

LIBRARY No. SSA17/16-24.

NOTE: Please read reverse of this document for further construction and base requirements.

©This drawing is copyright and must not be reproduced or communicated to a third party without written permission.