
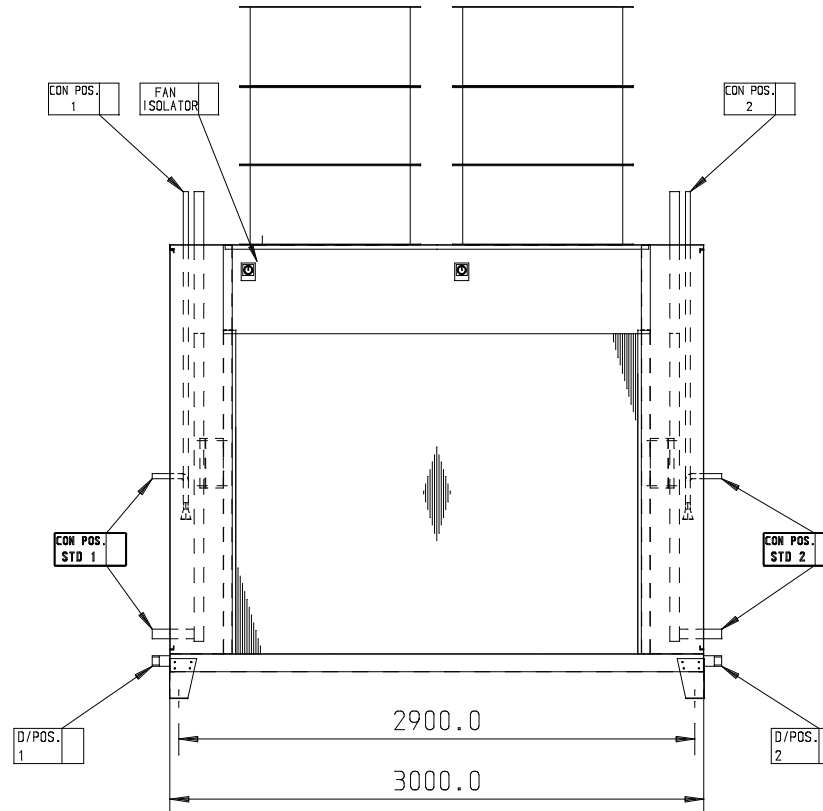
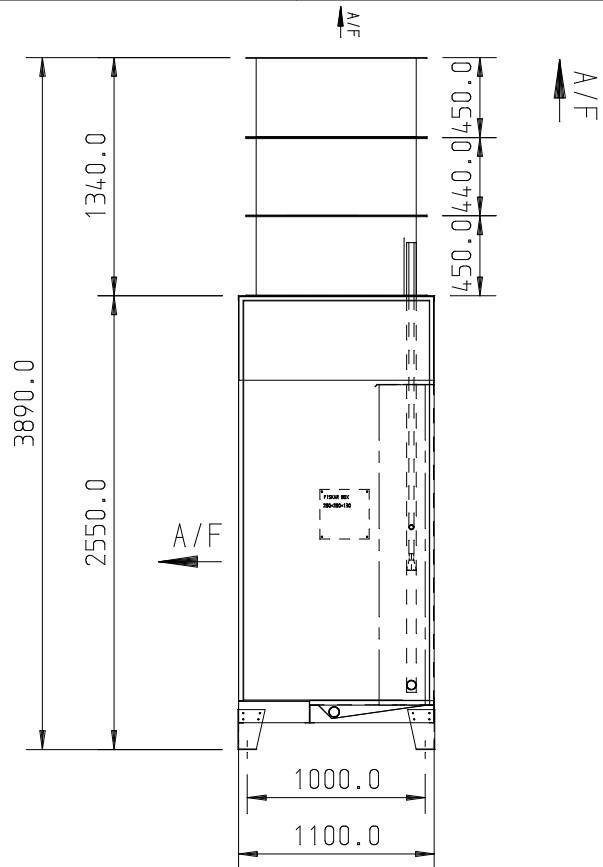


DO NOT SCALE ALL DIMENSIONS IN MILLIMETRES UNLESS STATED IF IN DOUBT ASK

3rd angle projection

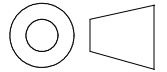

____ DENOTES BEND UP
____ DENOTES BEND DOWN

TOLERANCES UNLESS OTHERWISE STATED		REVISION	F			
0-100	±1		D			
100-500	±2		C			
500-1000	±3		B			
1000-2000	±4		A			
2000-4000	±6					
CUSTOMER			DATE	NAME	CHANGE	
3T						
DESCRIPTION						
FMC-12-2-36 WITH FAN AND SILENCERS						
DRG NO	2308-8465	REV				
DRG SCALE	1:30					
DATE	31/08/23					
DRAWN BY		CHECKED BY				
THERMAL TRANSFER TECHNOLOGY LIMITED SEAHAM GRANGE INDUSTRIAL ESTATE, SEAHAM Co DURHAM SR7 0PU ENGLAND TELEPHONE (+44) 0191 523 8002 FAX (+44) 0191 523 8342						

COIL CODE		COIL HEATERS		RATING	
COIL TUBE		COIL HEATER RATING		FANSET MANUFACT.	
COIL FIN MATL.		TRAY HEATERS		FANSET QUANTITY	
LIQUID CONN./INLET		TRAY HEATER RATING		FAN TYPE	
SUCTION CONN./OUTLET		FAN HEATERS		FAN DIA.	
DRAIN CONN.		FAN HEATER RATING		MOTOR SPEED	
CASEWORK MATL.		DEFROST TYPE		MOTOR POWER	
CASEWORK FINISH		F.L.C. (AMPS)		ELECTRICAL SUPPLY	
UNIT DRY WEIGHT APPROX.		S.C. (AMPS)		DEFROST/ELEC. CONN	