

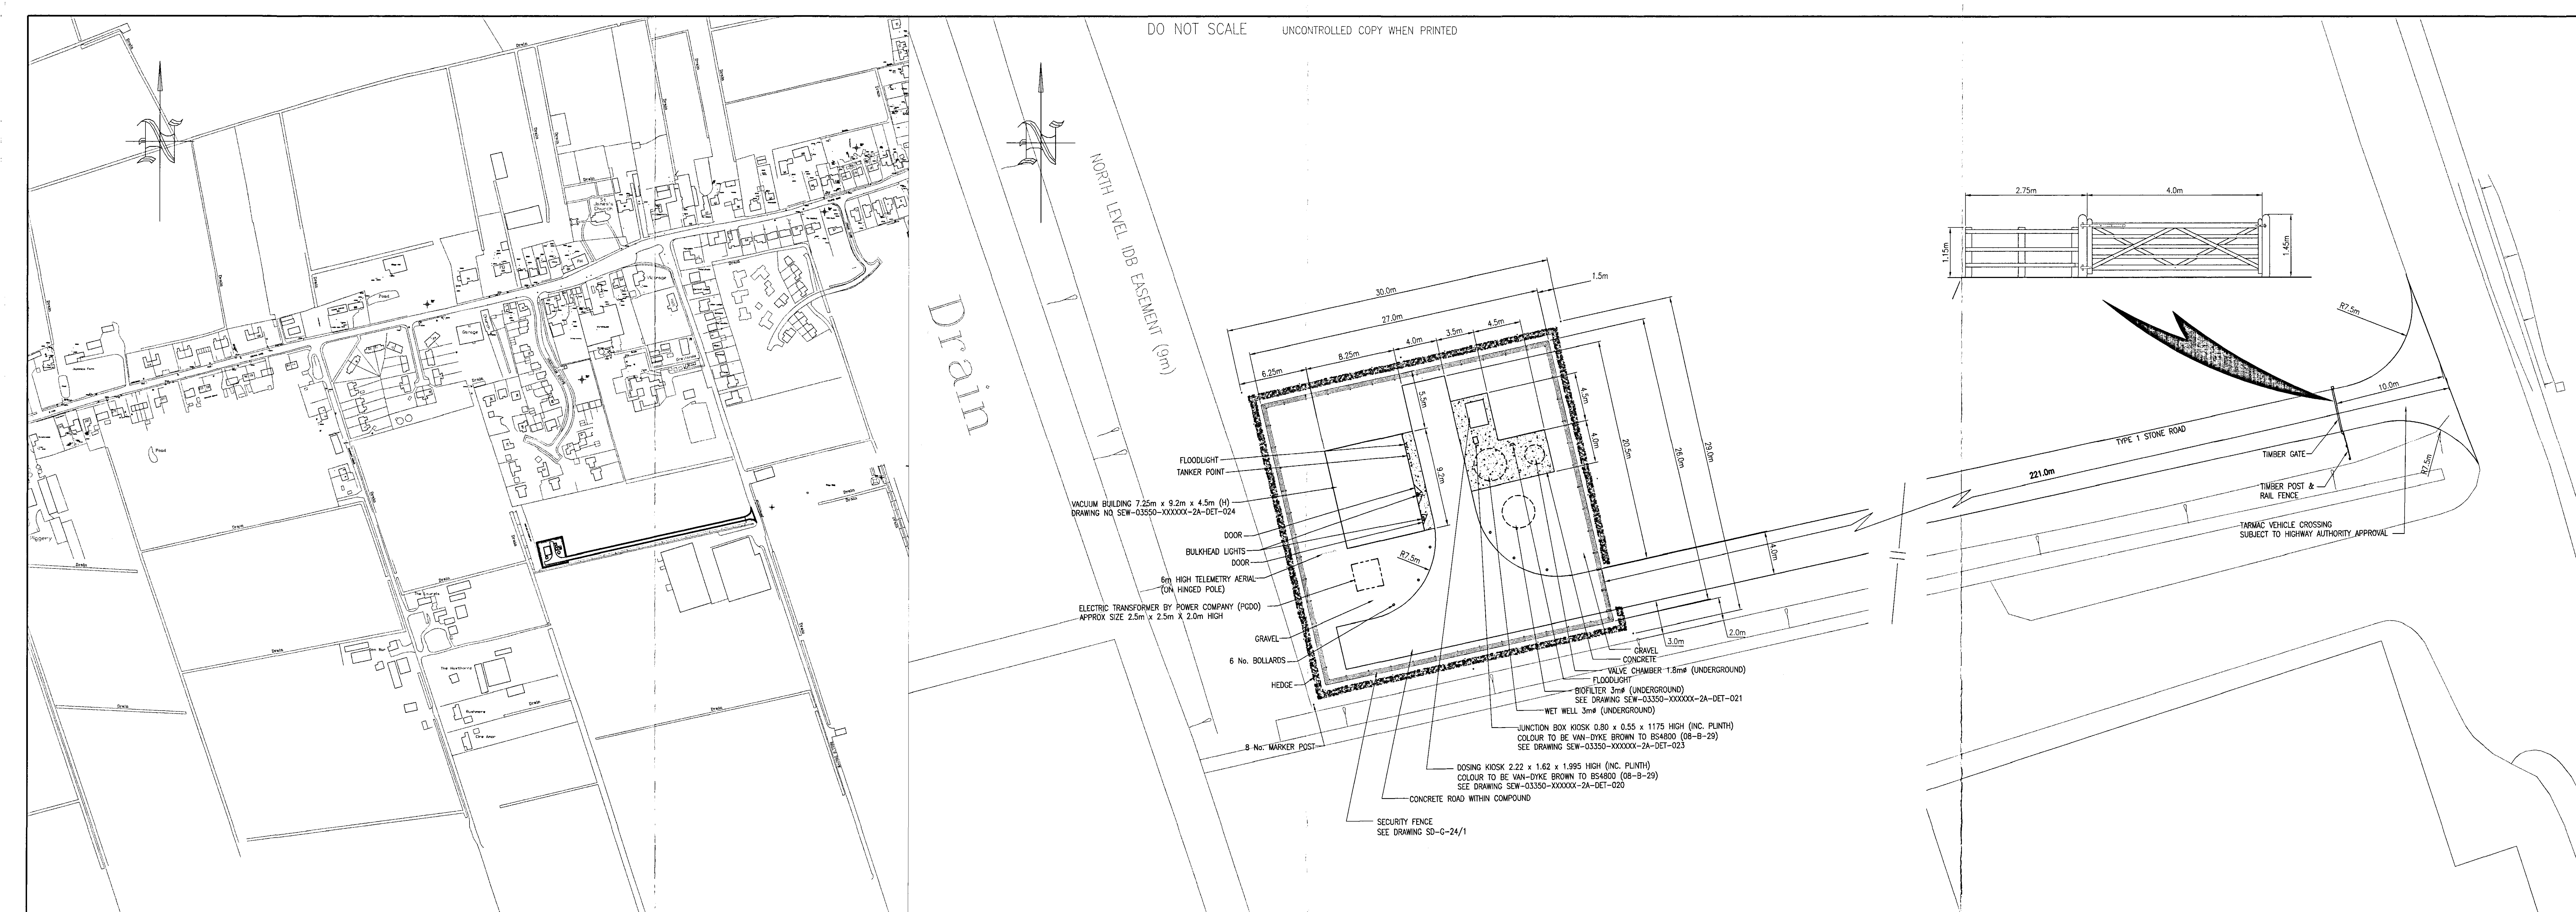


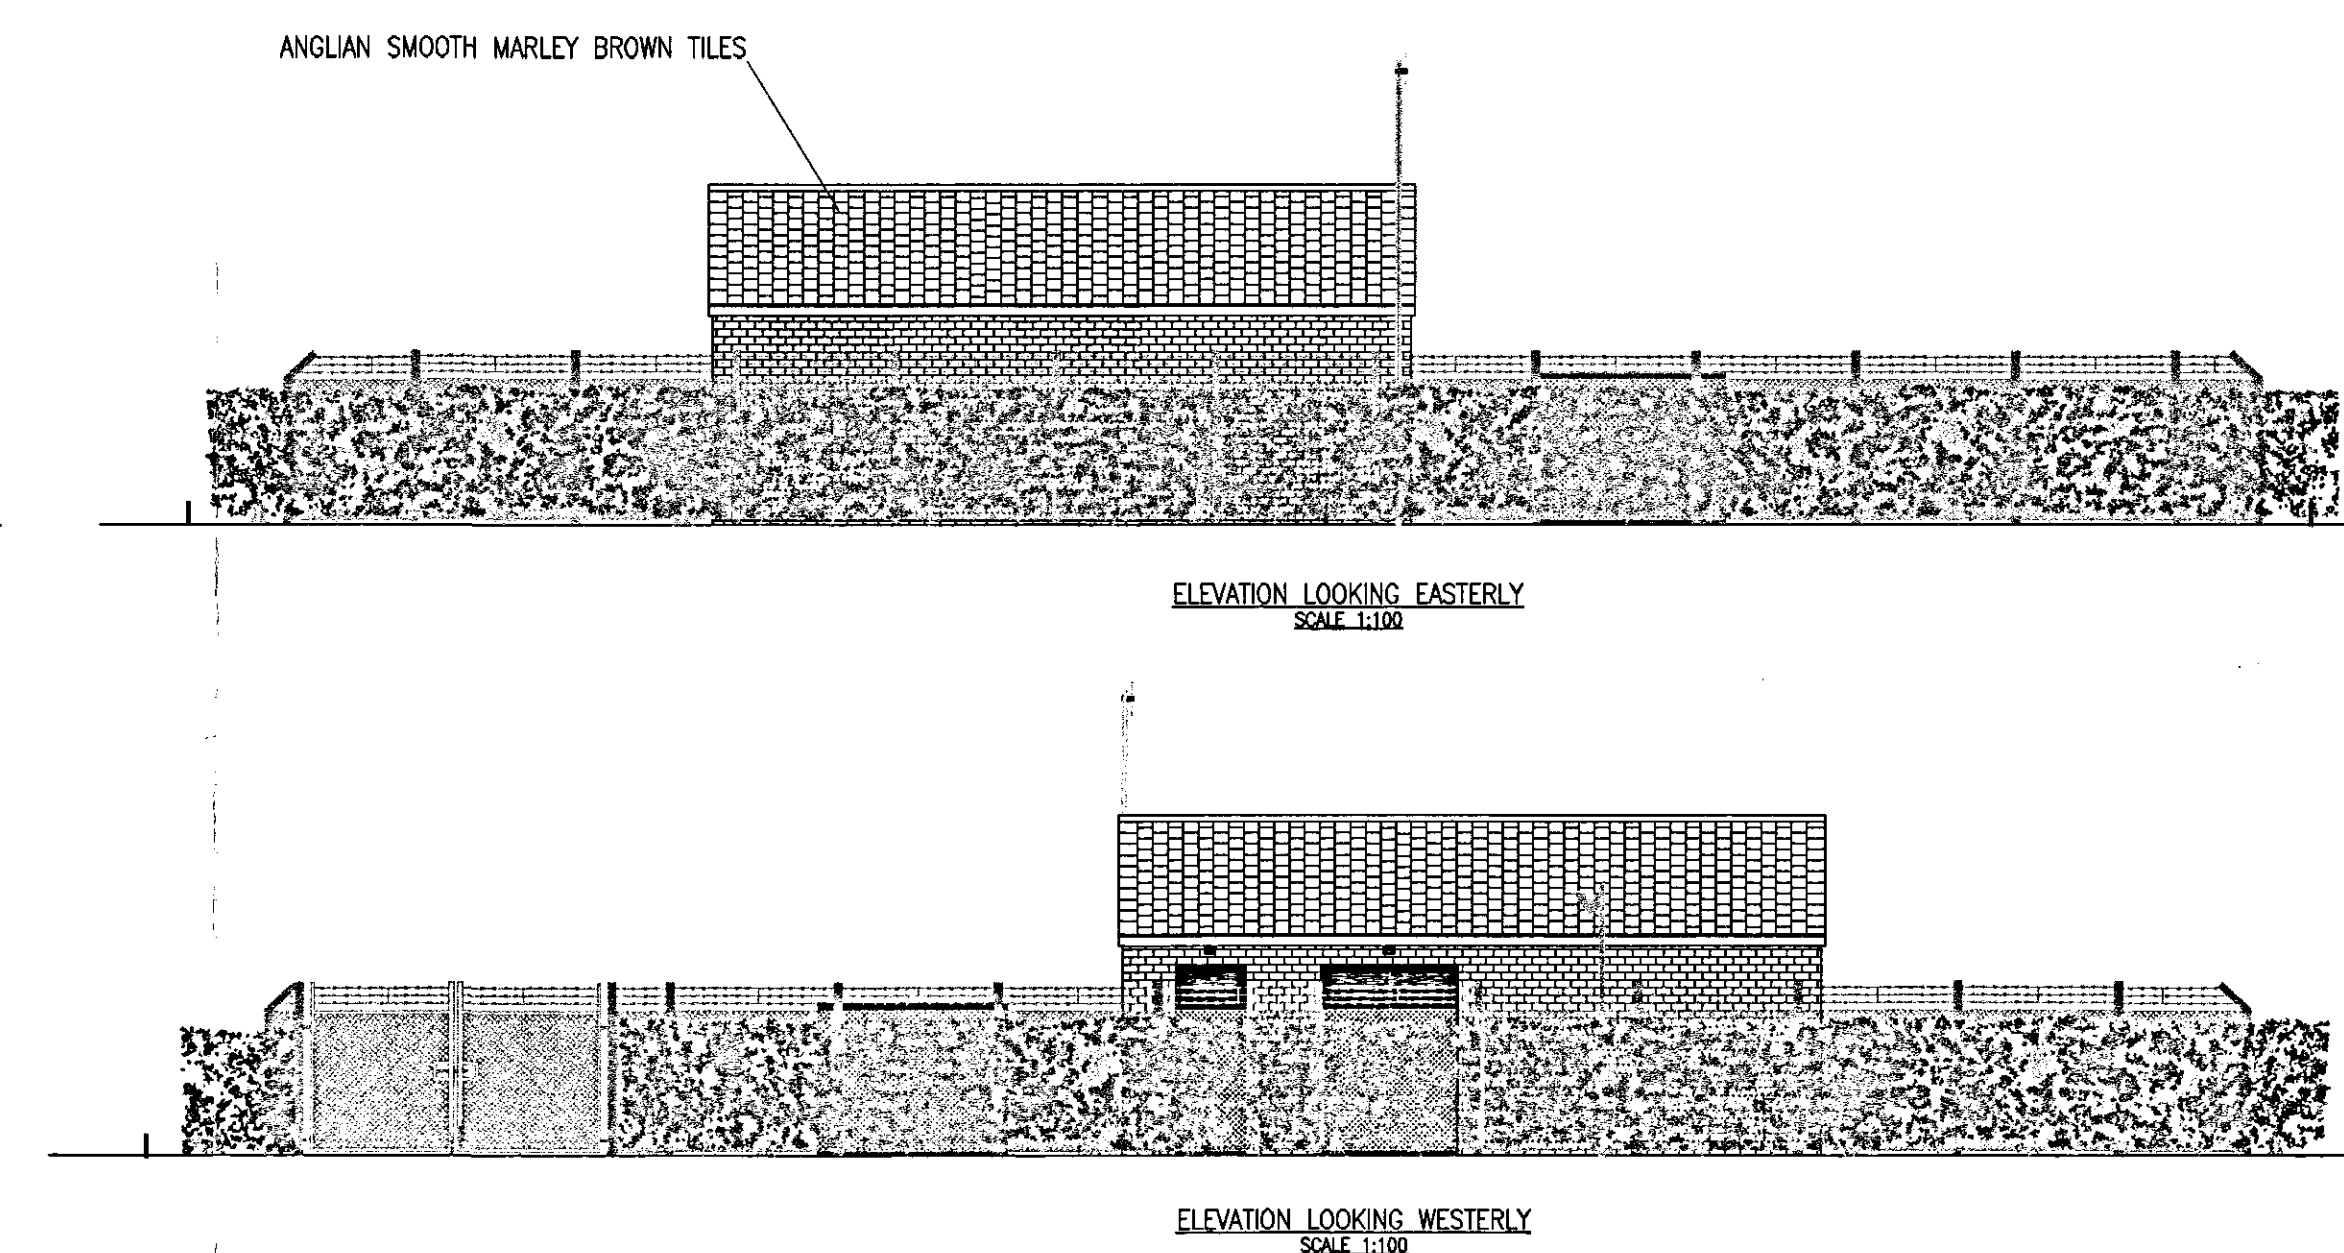

PUMPING STATION LOCATION PLAN
SCALE 1:2500

PUMPING STATION LAYOUT
SCALE 1:200

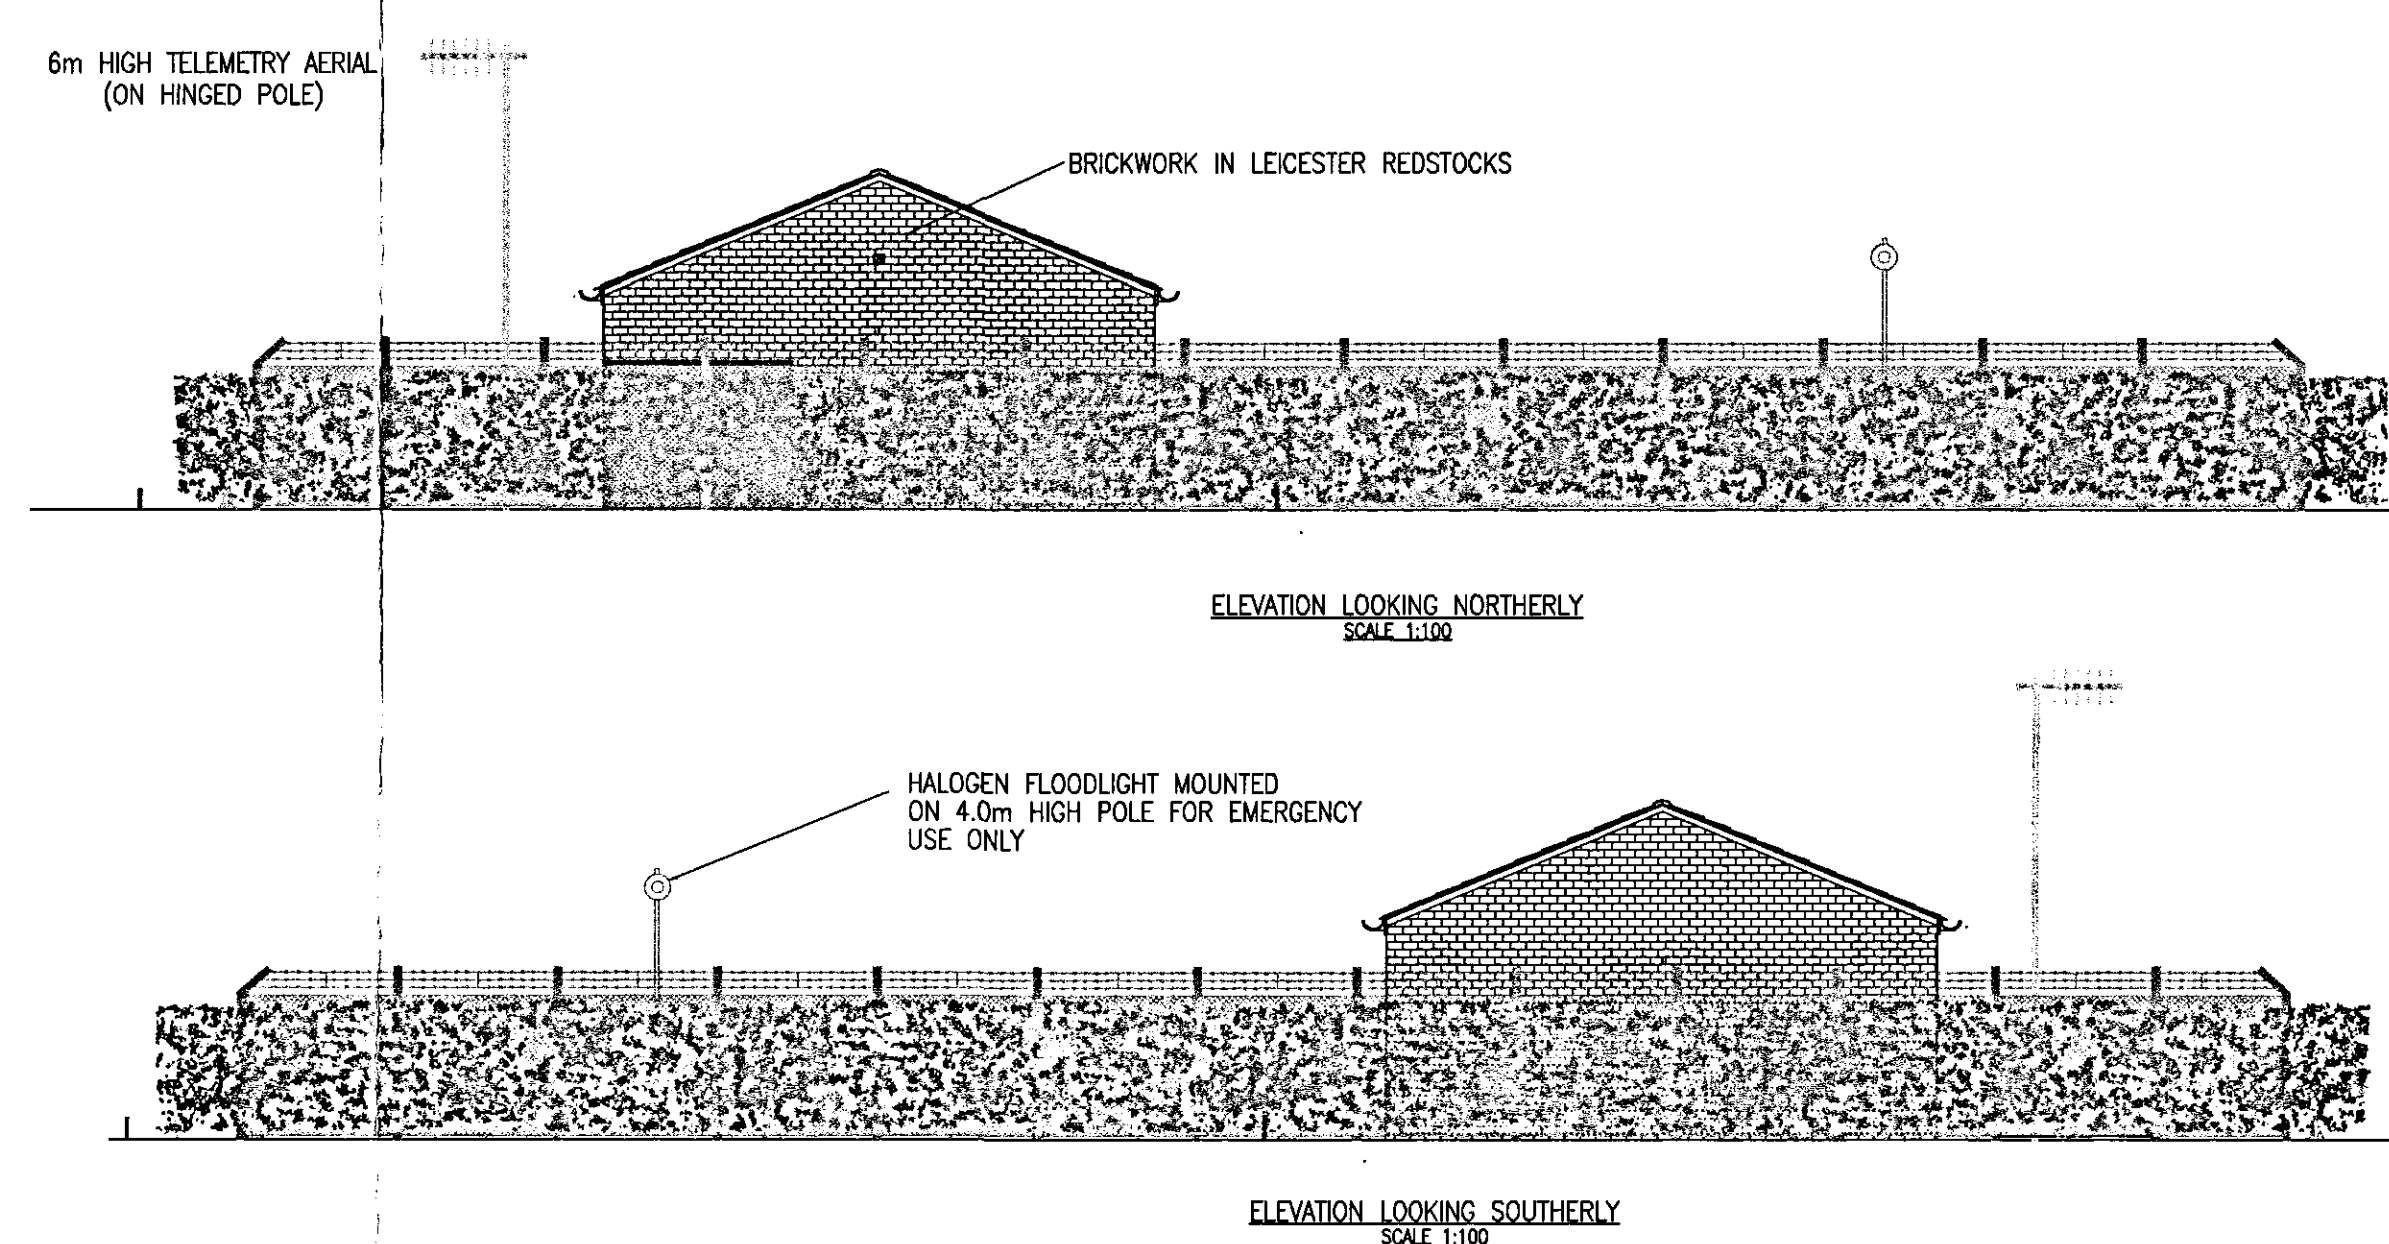

NOTES.

1. ALL DIMENSIONS ARE IN MILLIMETERS UNLESS STATE OTHERWISE.
2. THE LEVELS SHOWN ARE IN METRES, UNLESS OTHERWISE STATED.

LANDSCAPING FOR PUMPING STATION COMPOUND:

SPECIES	AGE	FORM AND HT	GROUP SIZE	%MIX
HAWTHORNE	1+1	TP 45-60	5-10	60%
BLACKTHORNE	1+1	TP 45-60	5-10	25%
FIELD MAPLE	1+1	TP 45-60	5-10	5%
DOGWOOD	1+1	TP 45-60	5-10	5%
DOGROSE	1+1	TP 45-60	5-10	5%

NOTE:

THE HEDGE SHRUBS SHOULD BE PLANTED 450mm APART IN TWO STAGGERED ROWS ALSO 450mm APART.

ALL SHRUBS TO BE 45-60cm HIGH BARE ROOT TRANSPLANTS,
PROTECTED WITH 60cm HIGH REINFORCED PLASTIC TUBING
AND WOODEN SPLINES.

0652107

DETERMINED
PLAN

DES'D: SB	DATE: 26.02.07	DRAWN: S00	DATE: 26.02.07	CHK'D: LG	DATE: 09.03.07	APP'D: KDB	DATE: 09.03.07	
AO SCALE: AS SHOWN		REFERENCED DRAWINGS:						
DRAWING No. SEW-03350-XXXXXX-2A-PLG-401							REV. C	STAT. 1

EV.	STAT.
C	1