

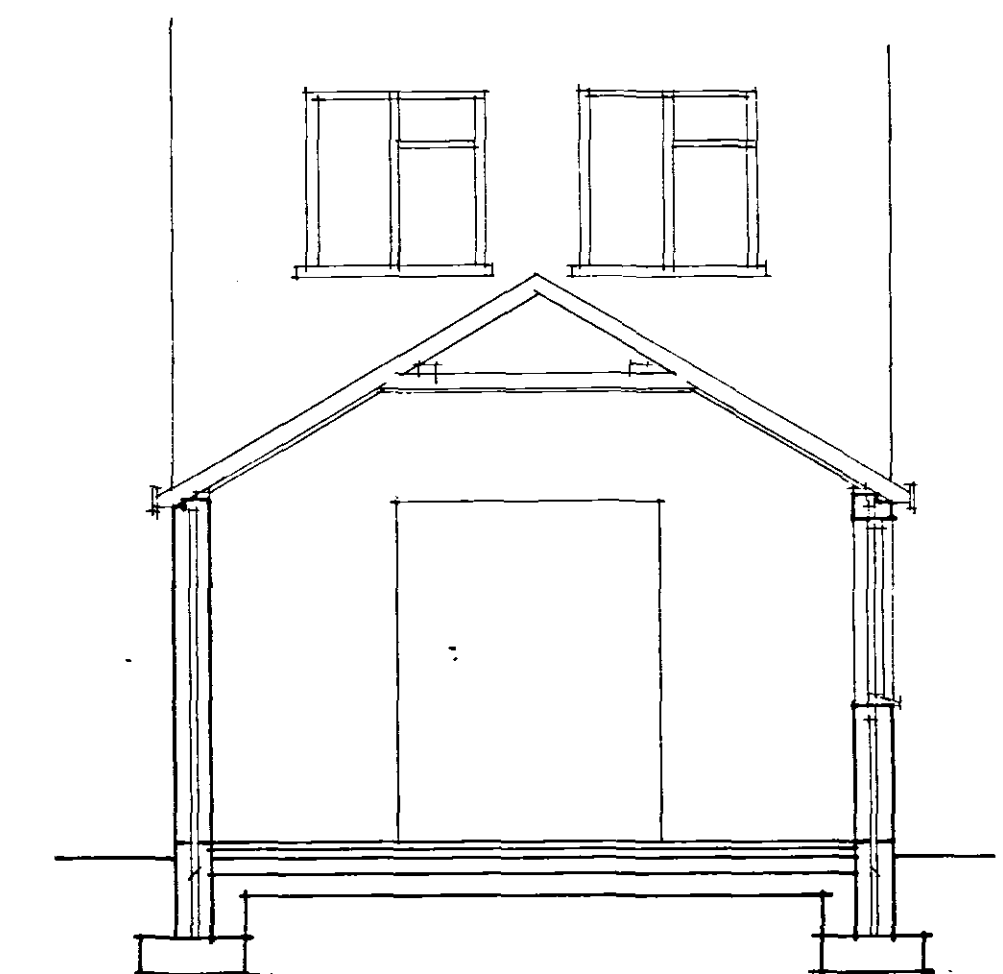
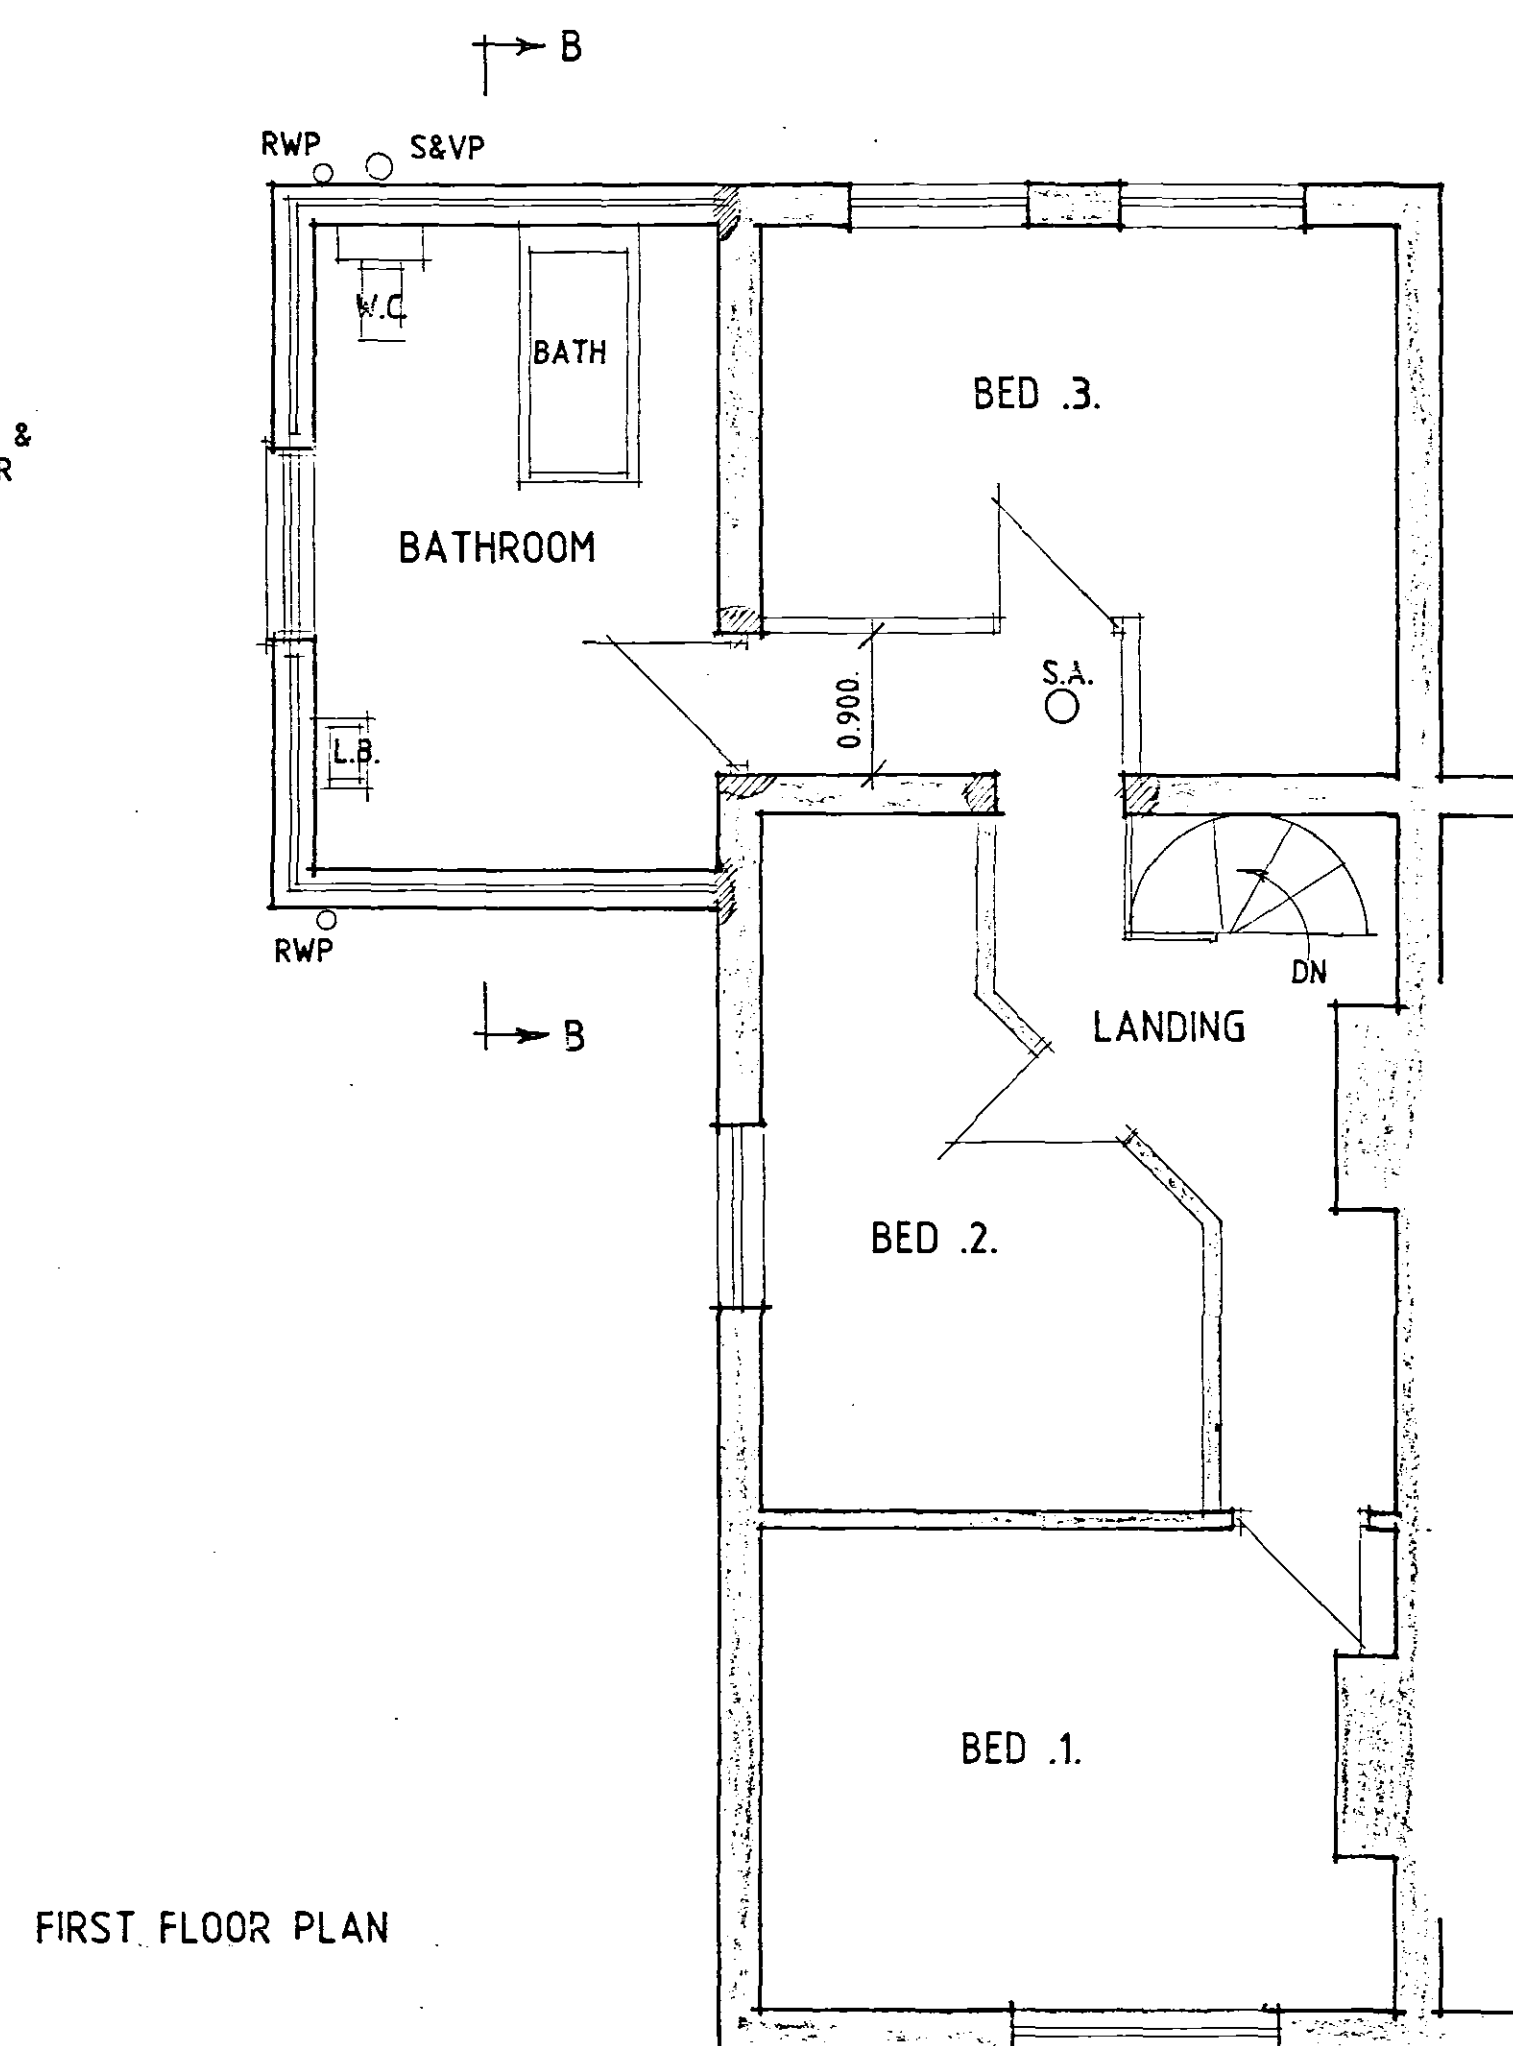


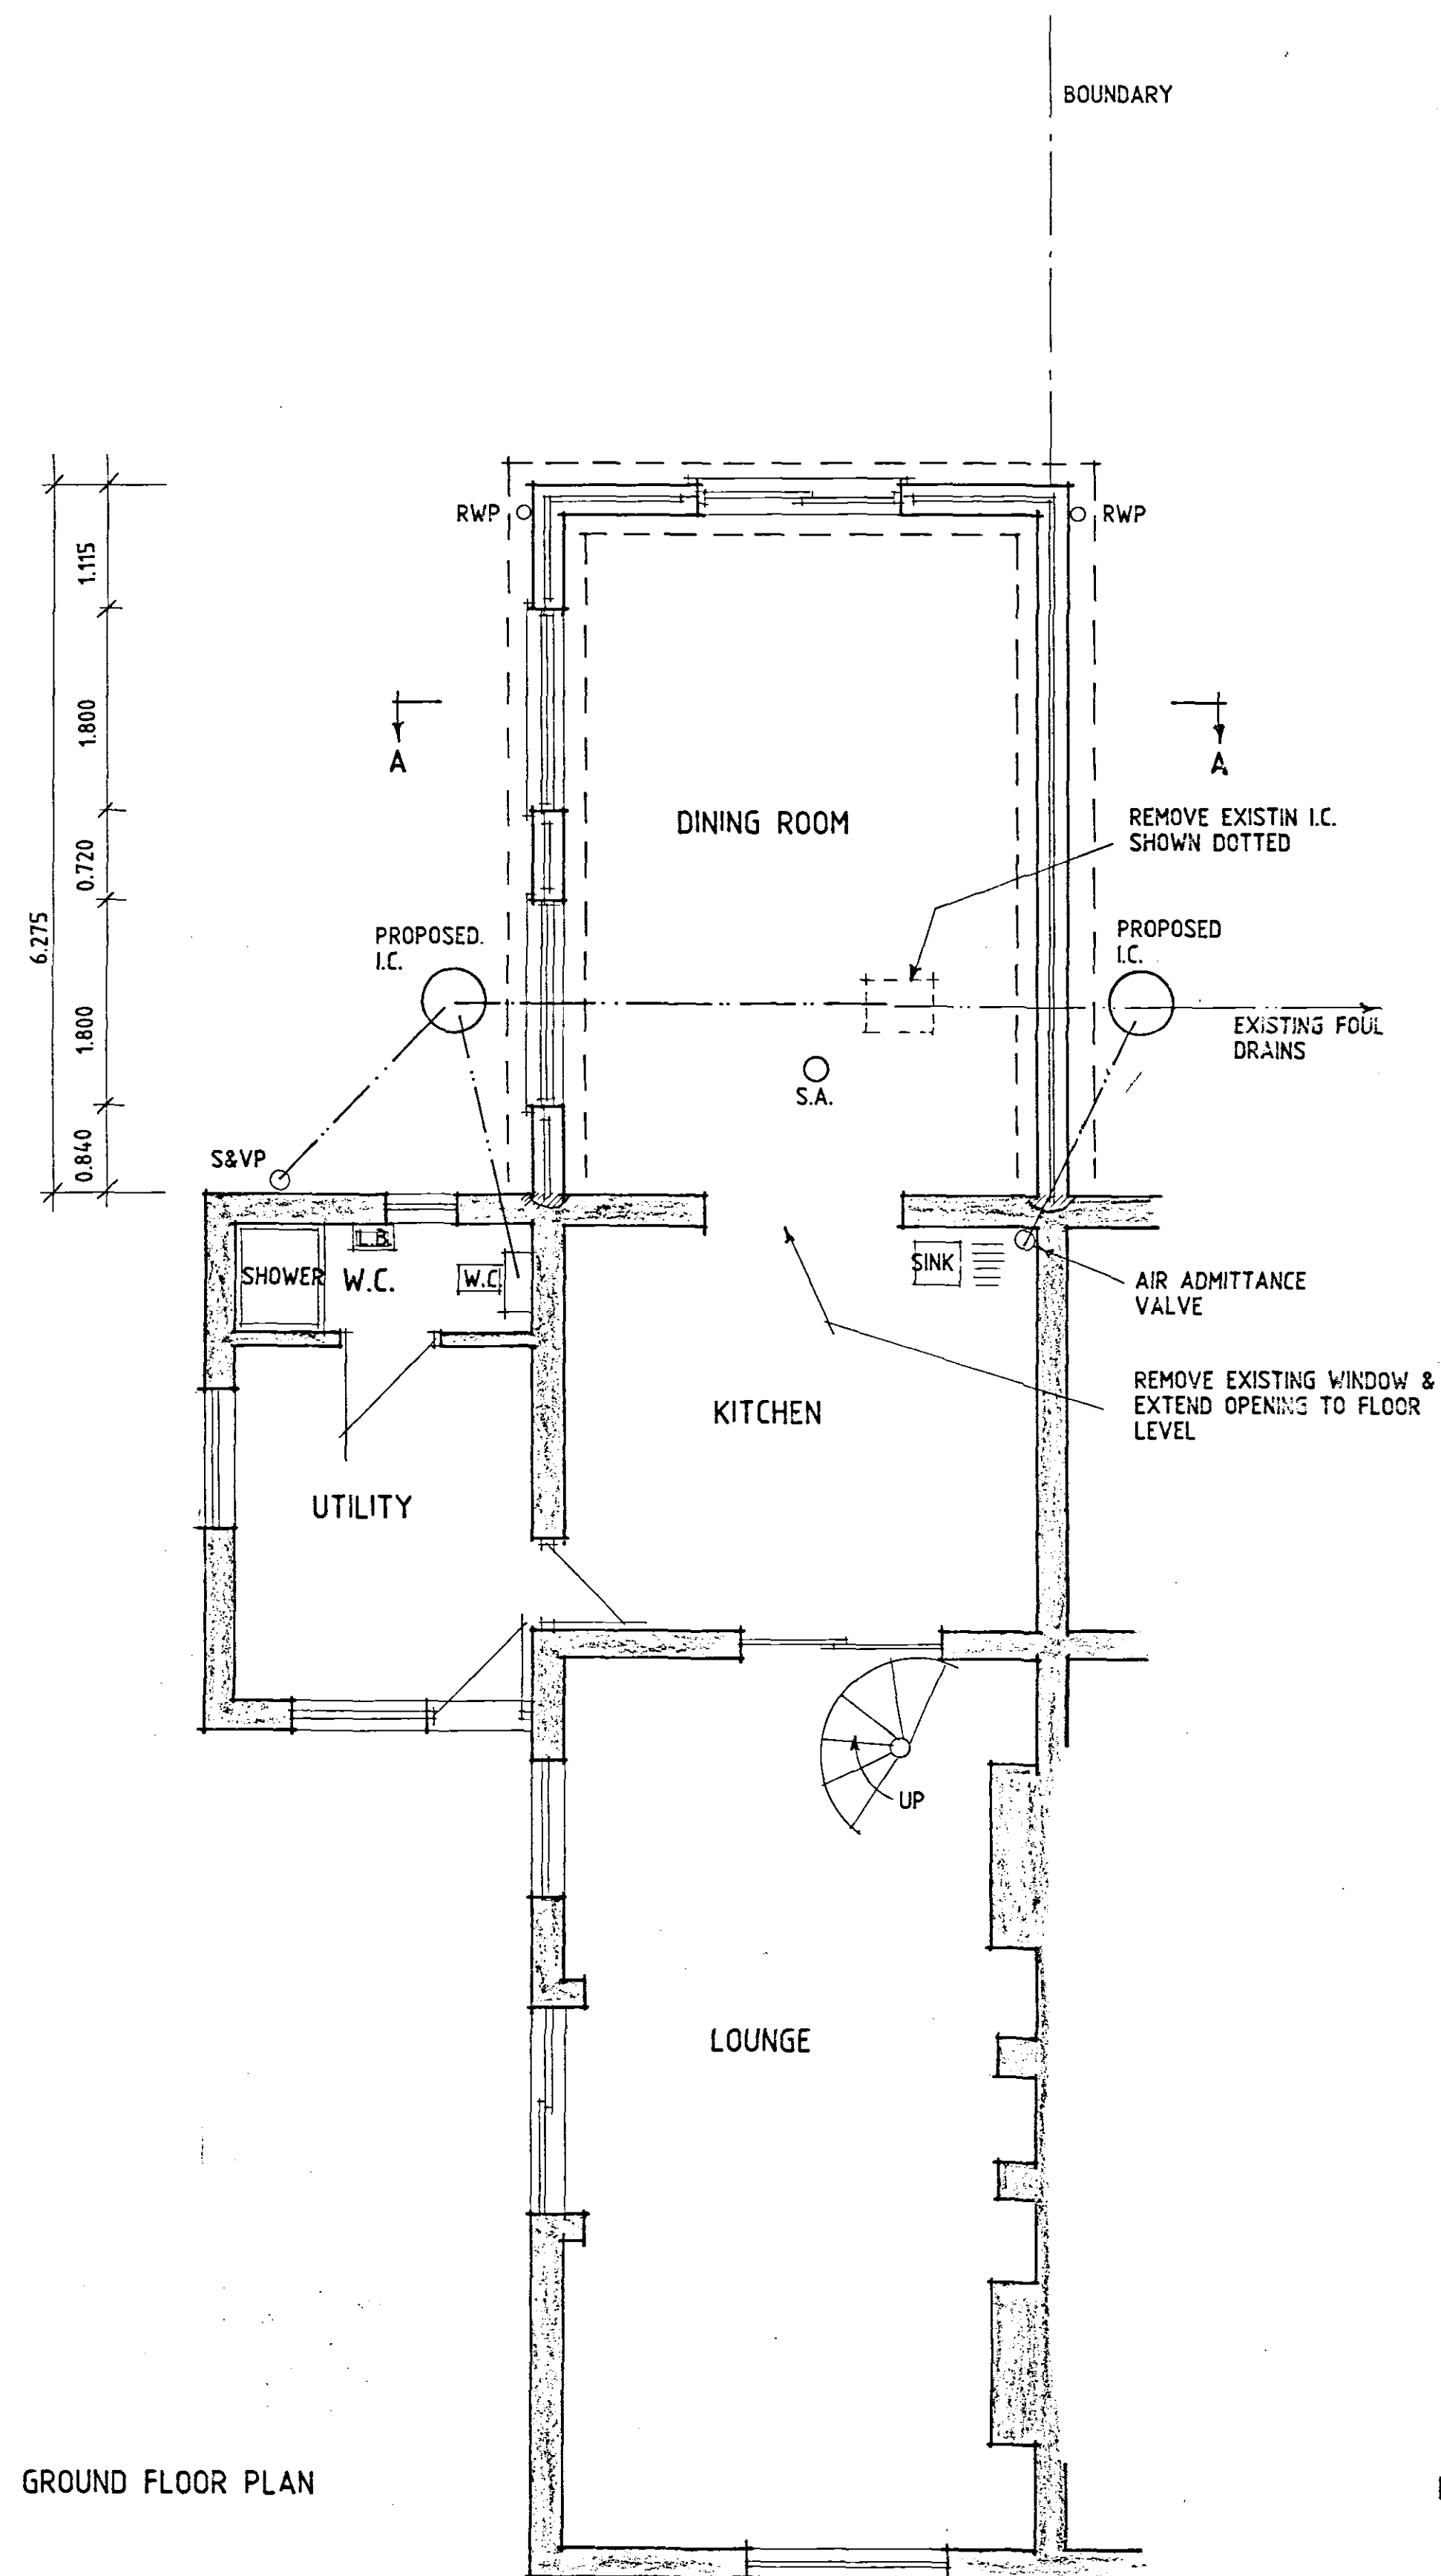

SECTION A-A

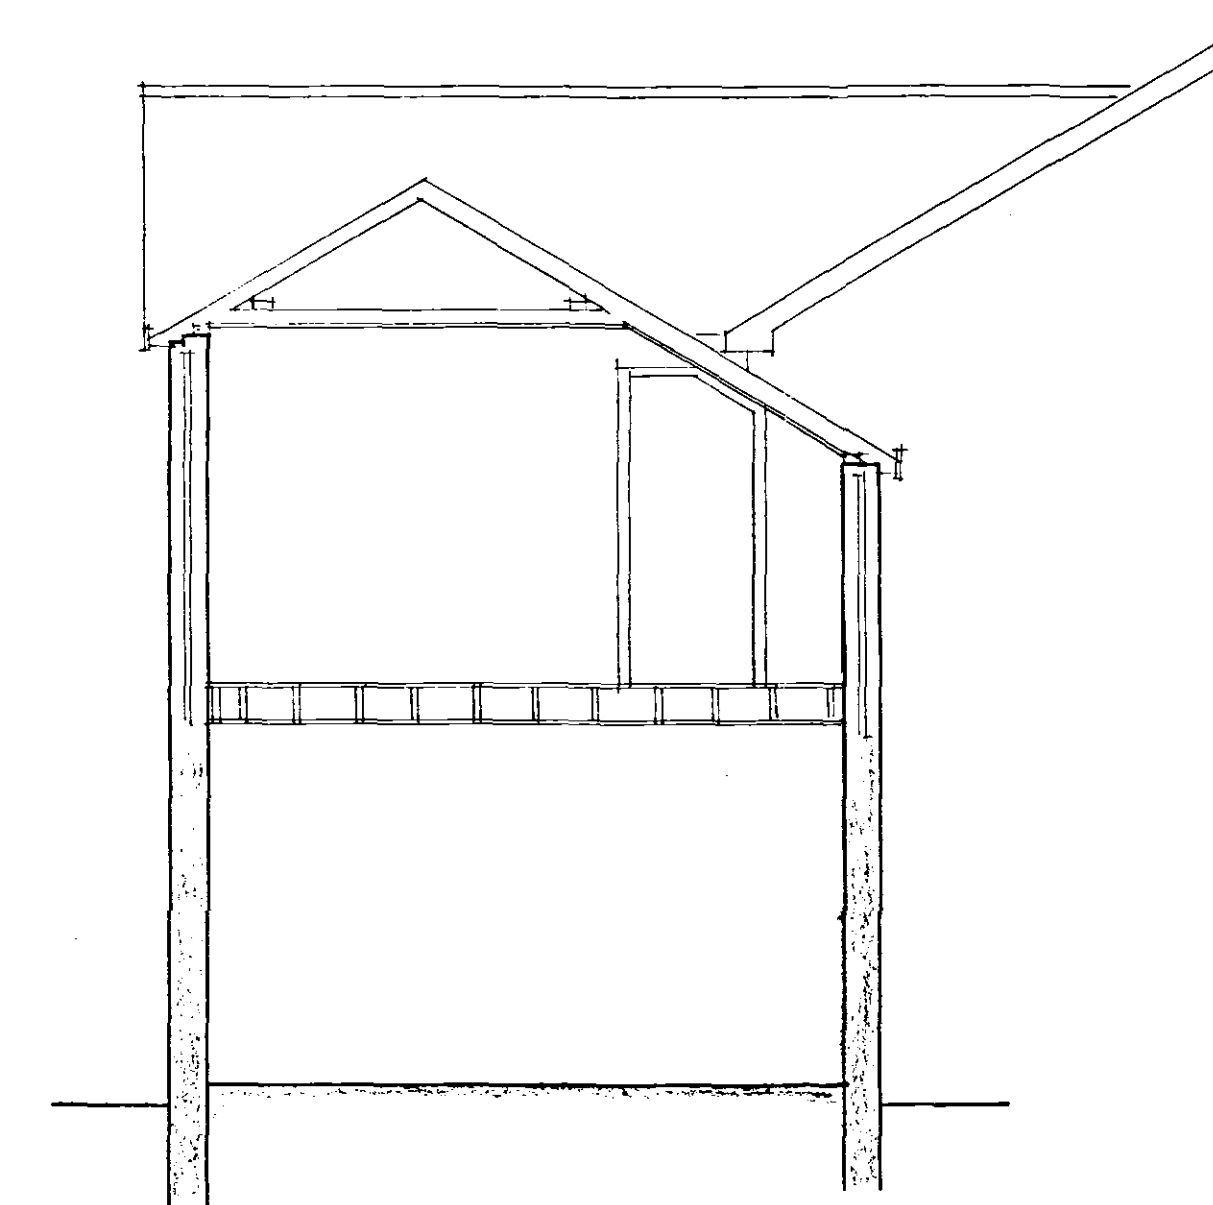

SECTION B-B

SHDC
Planning & Development
18 MAY 2004
Ref: 0658/04

Status
CONSULTANTS IN ARCHITECTURE & PLANNING

PROPOSED EXTENSIONS TO
8 BAULKINS DROVE, SUTTON
ST. JAMES FOR

MR. S. CHAPMAN.

1:50 SD04-024/1
APRIL-04 B.GILHAM.