


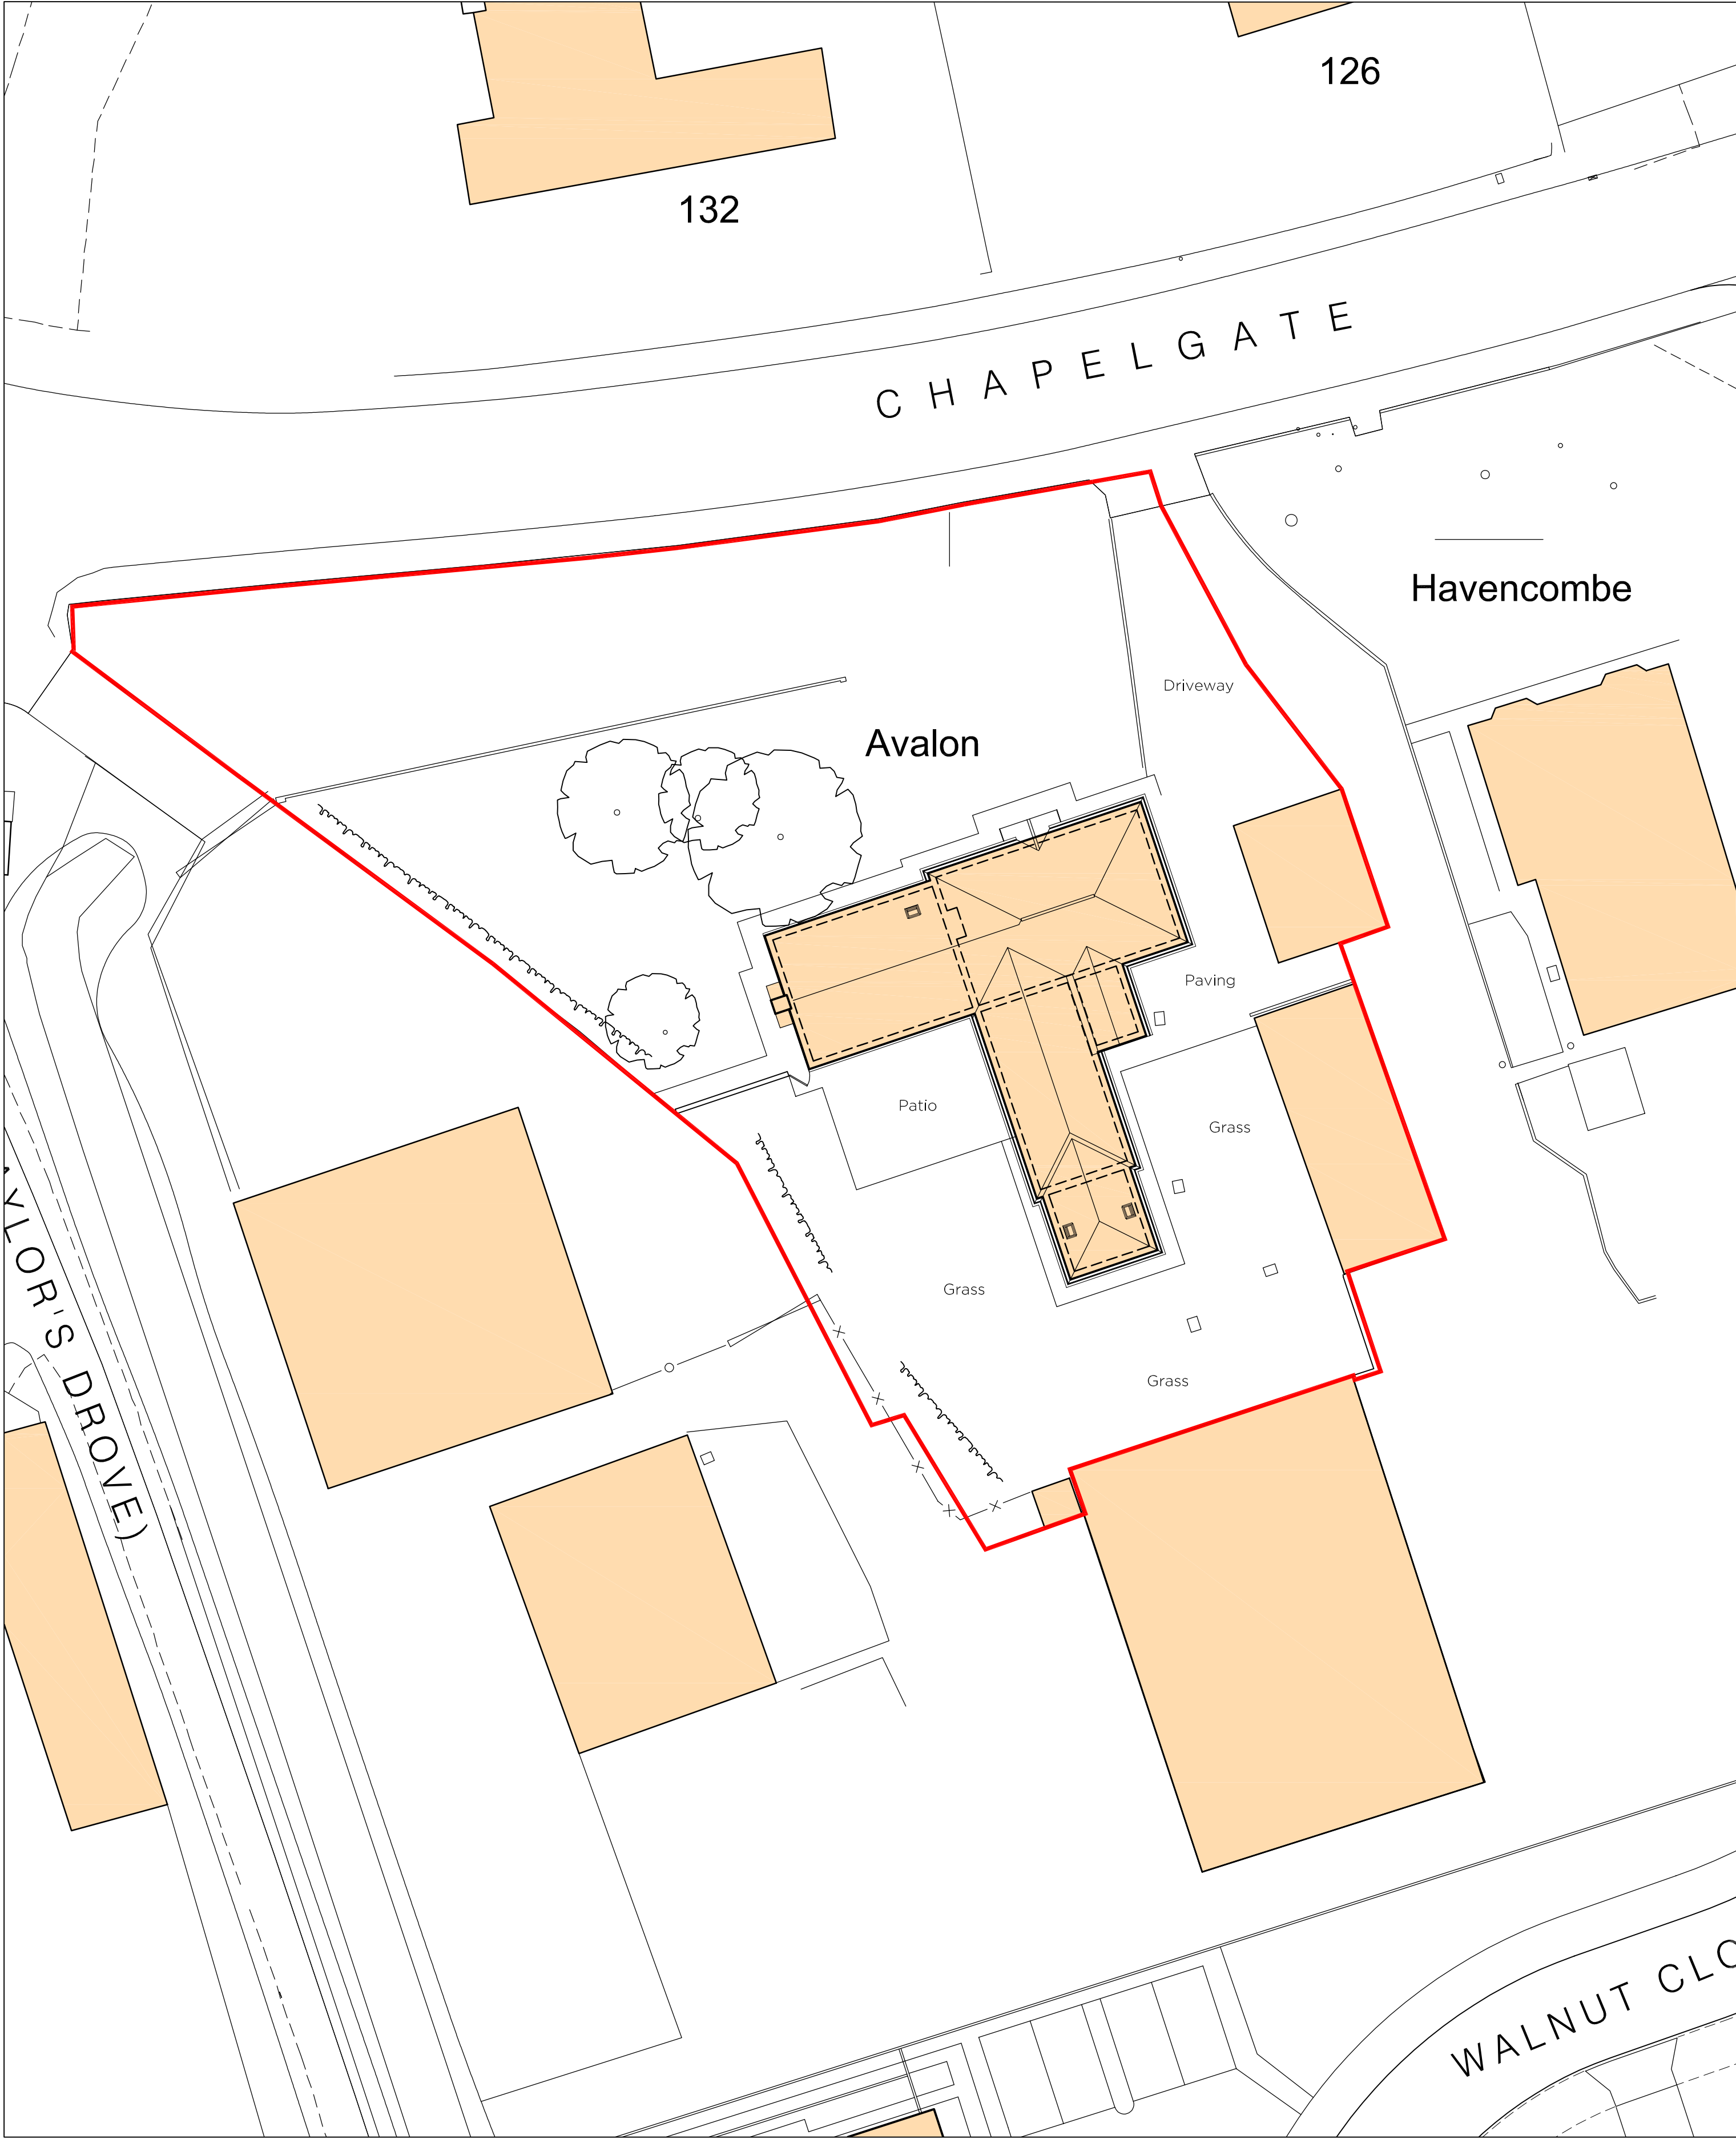
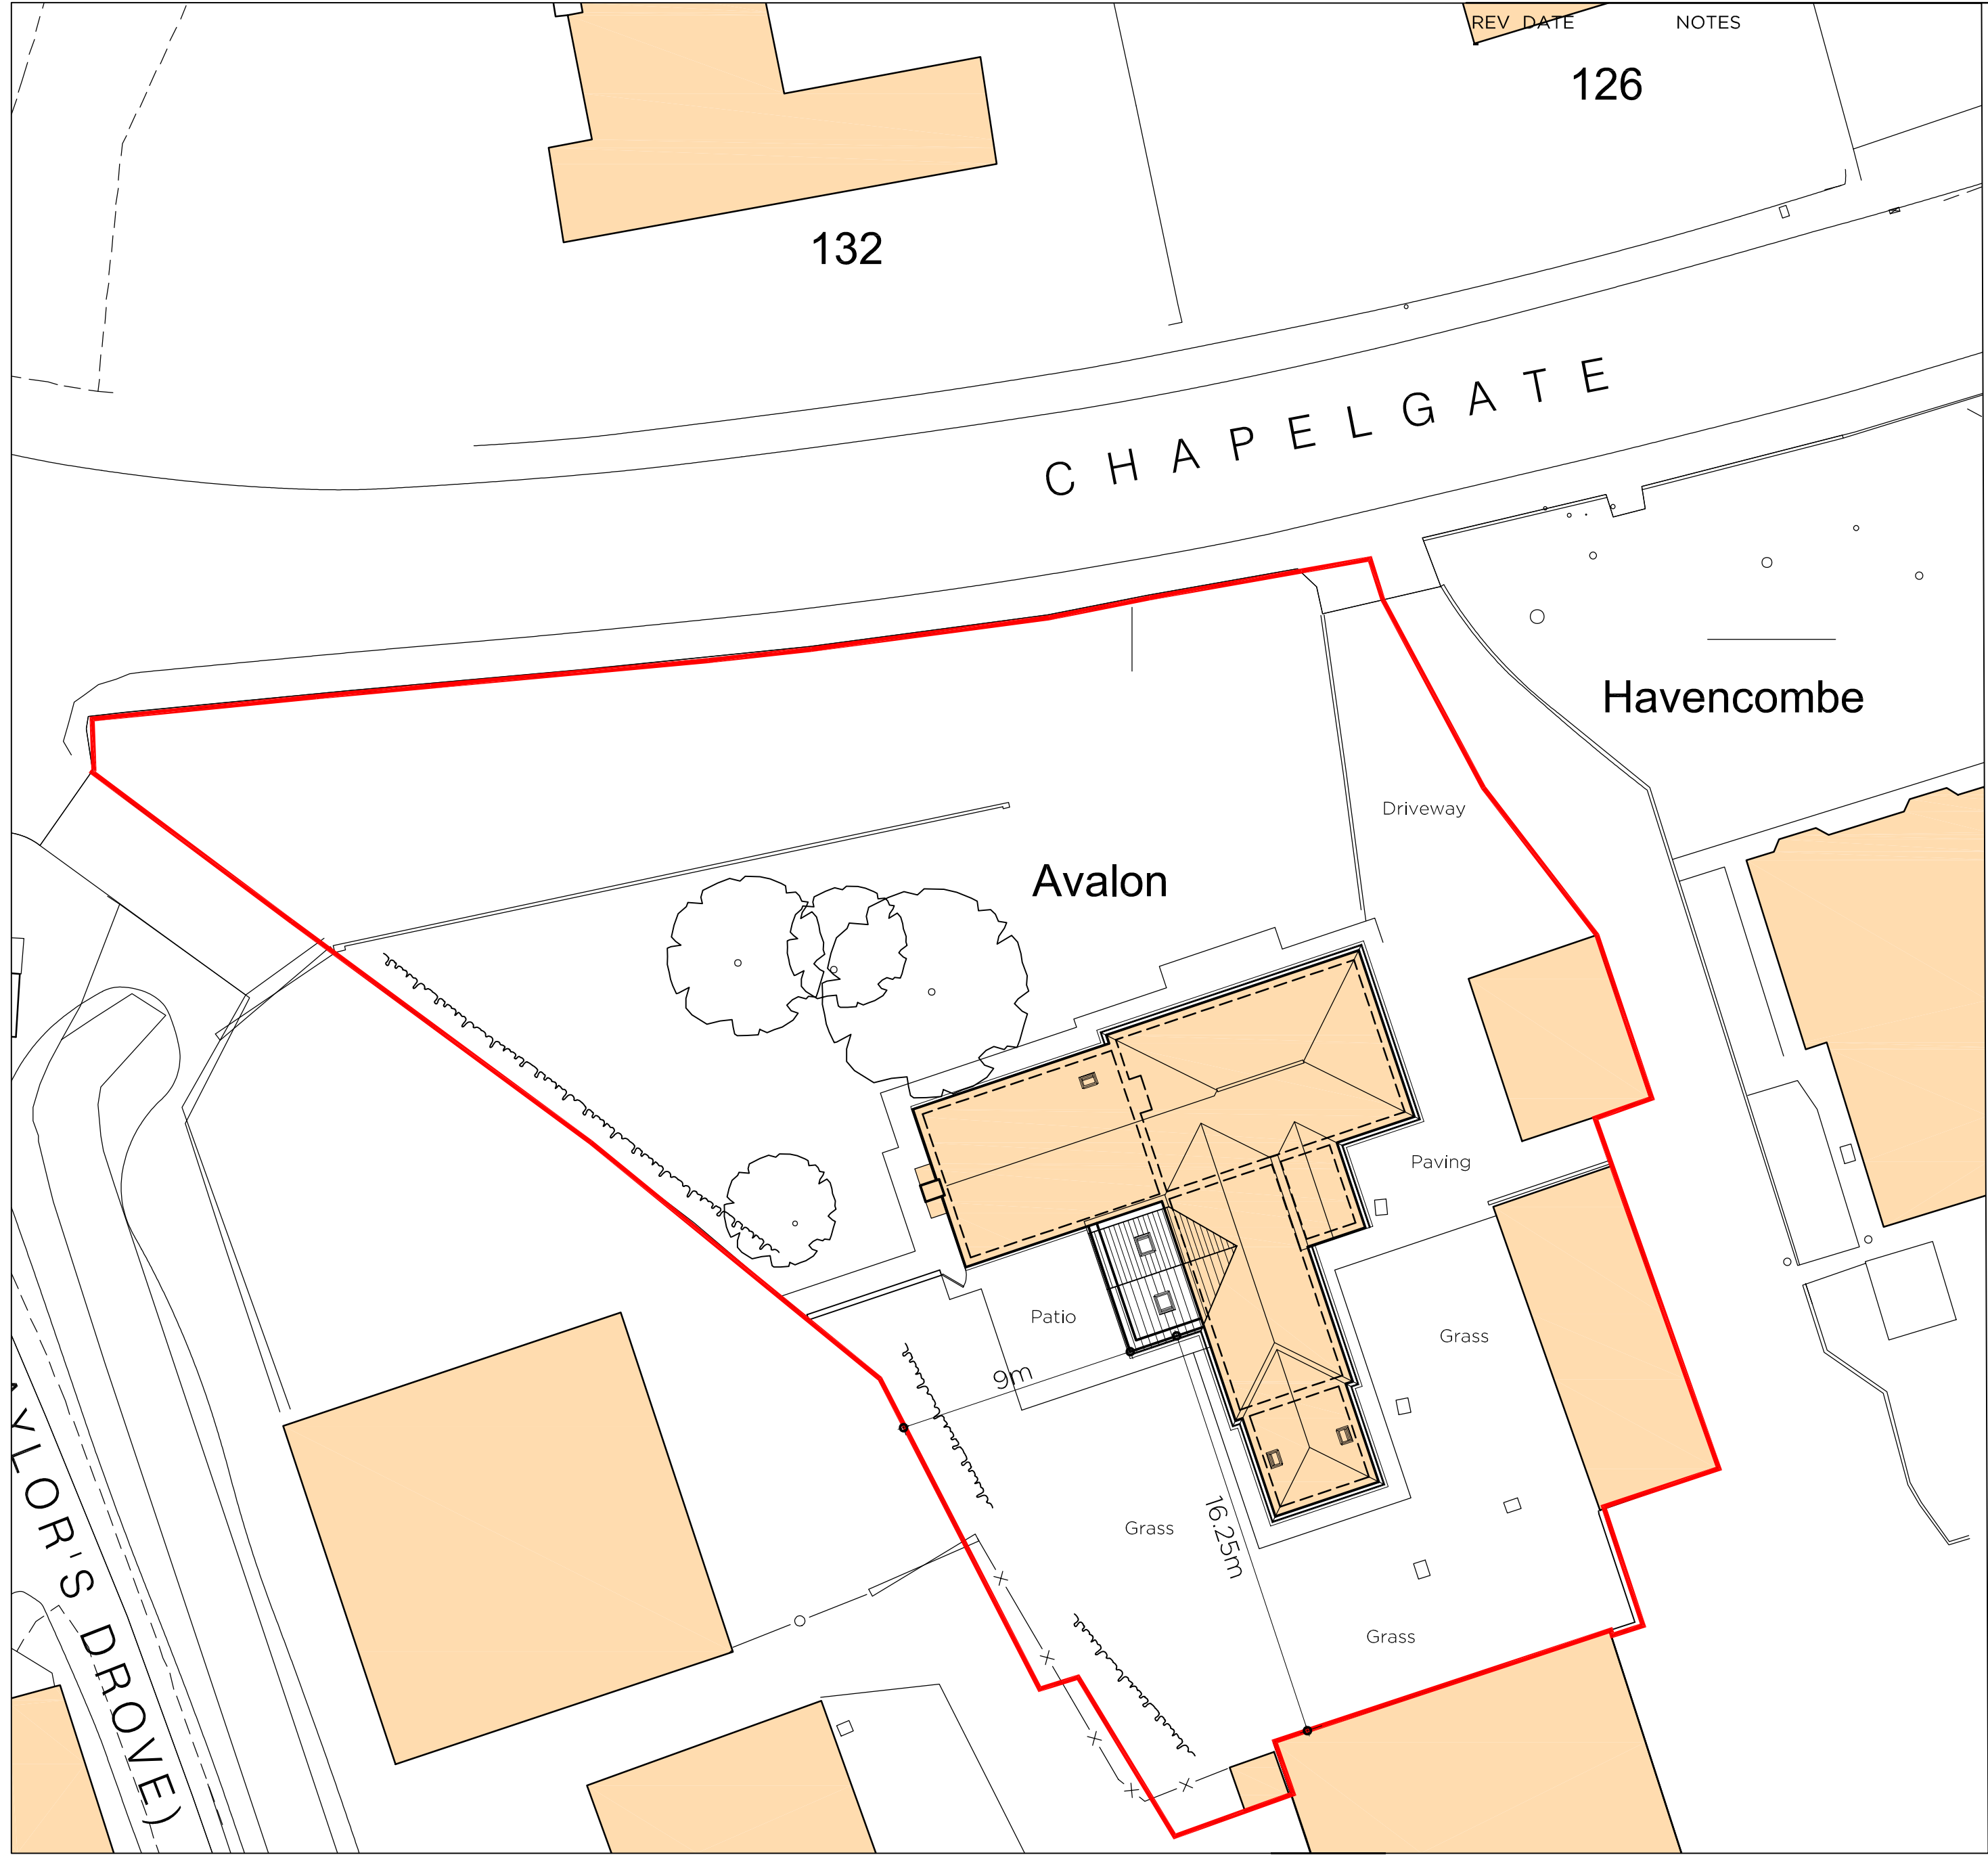


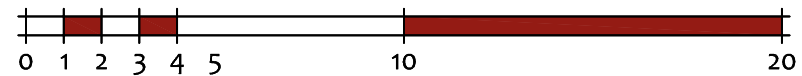



Existing Site Layout
Scale 1:200

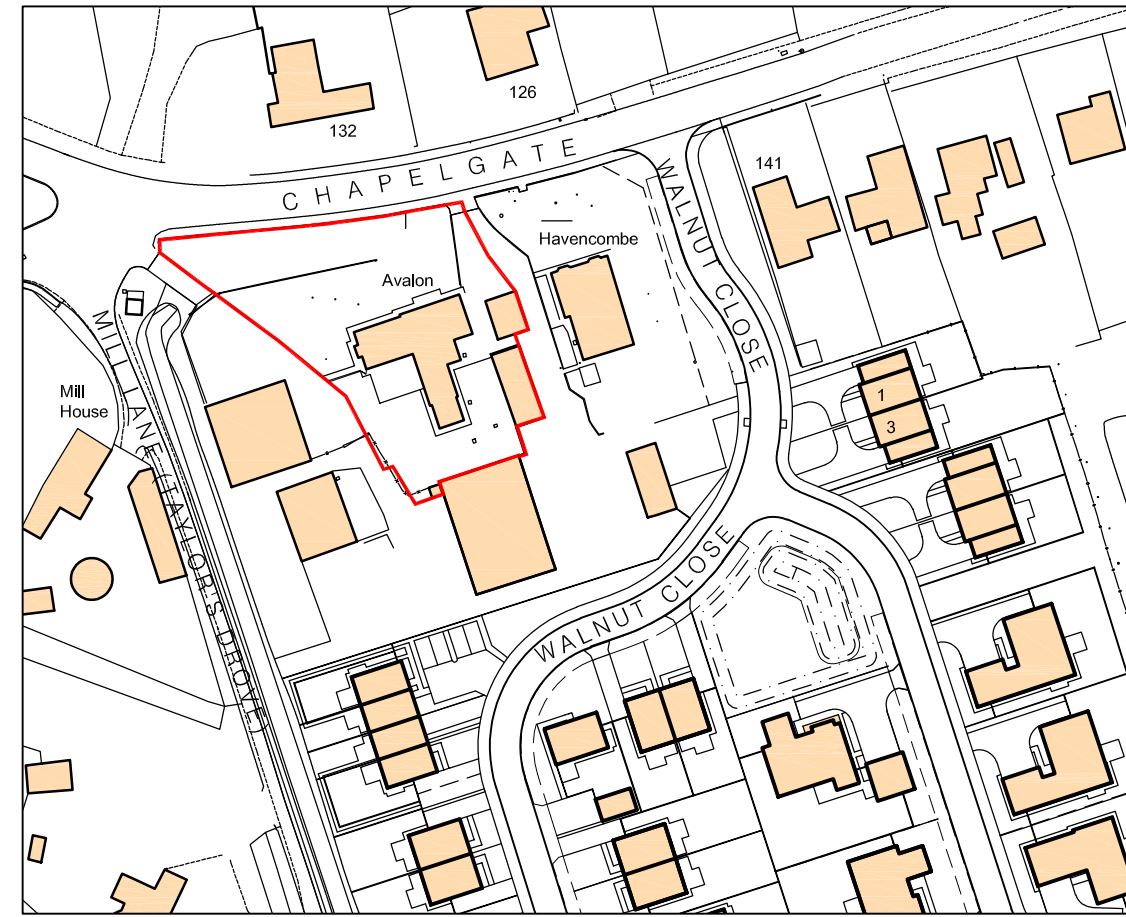

Proposed Site Layout
Scale 1:200

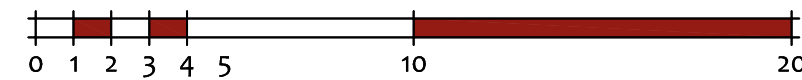

Site Location Plan
Scale 1:1250

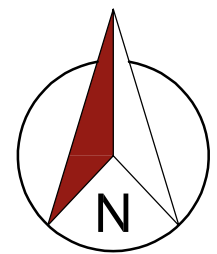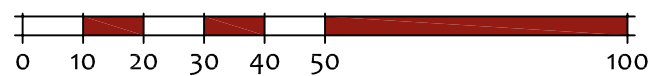

Ordnance Survey, (c) Crown Copyright 2022. All rights reserved.
Licence number 100022432

seven22
ARCHITECTURE LTD

22 SHORE VIEW, PETERBOROUGH
CAMBRIDGESHIRE, PE7 8FS
E:info@seven22.co.uk - T:07799 585277

PROJECT
PROPOSED EXTENSION & ALTERATIONS TO
AVALON, 149 CHAPEL GATE
SUTTON ST JAMES
SPALDING
LINCOLNSHIRE
PE12 0EF

CLIENT
Mr & Mrs HEANES

TITLE
SITE LOCATION, EXISTING & PROPOSED
SITE LAYOUT/BLOCK PLANS

DRAWING No.
109 S01

SCALE 1:1250 & 1:200 @ A1	DATE JULY 2025	REV
------------------------------	-------------------	-----