


FOREMAN'S BRIDGE CARAVAN PARK

Applicants: Alison and John Strahan

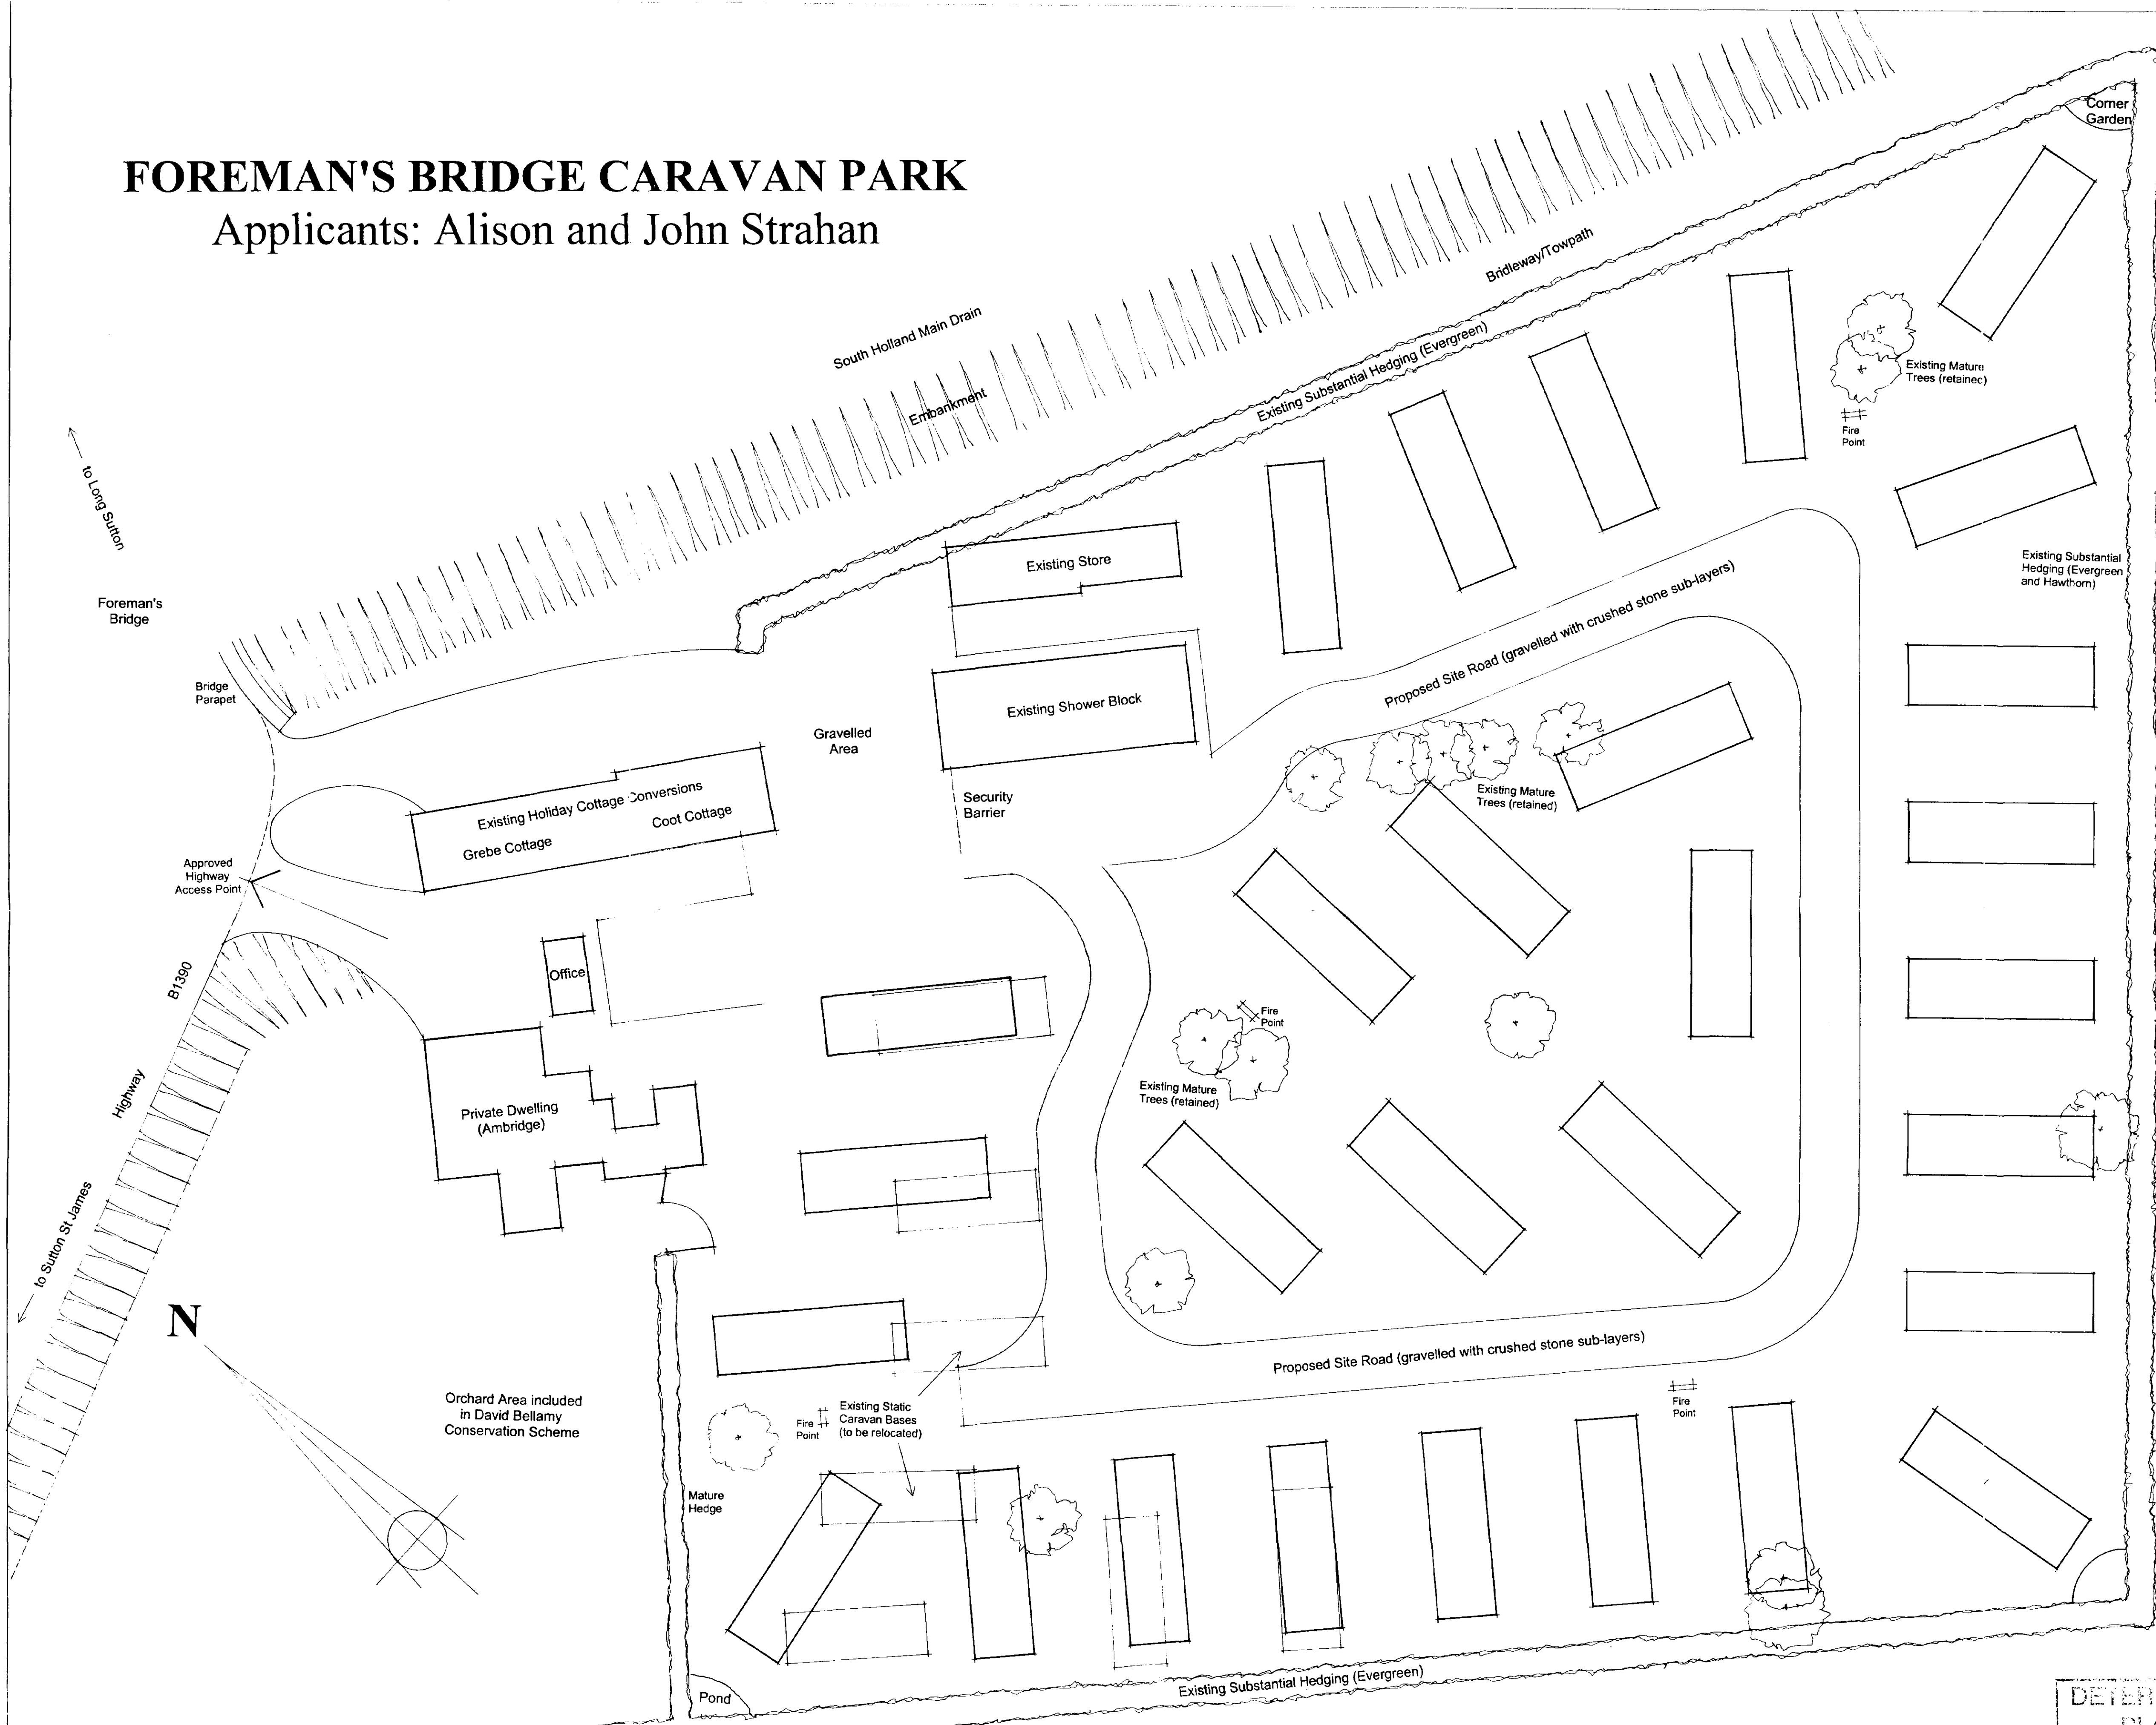

- NOTES**
1. Proposals confined to reorganisation of bases for static caravans within existing site boundary.
 2. Overall there is a net reduction in approved caravan numbers from those hitherto.
 3. Existing site topwater and foul systems unaffected - overall decrease in density and load.
 4. Existing approved highway entrance to be utilised. Overall reduction in unit numbers. Cessation of touring caravan and trailer use reduces highway impact and the incidence of slow moving traffic within the area.
 5. Existing screening (generally evergreen) to site boundaries to be retained. Visual impact/detriment is therefore negligible.
 6. Existing towpath / public bridleway is unimpeded and unaffected by these proposals with benefits to users suggested by overall traffic reduction.
 7. The indicative layout proposals meet the requirements of the Site License issued by South Holland District Council.

APPLICANTS
Alison and John Strahan
Foreman's Bridge Caravan Park
Sutton St James
Spalding
South Lincolnshire
PE12 0HU

PROJECT
Change of use of land to permit a variation of layout and substitution of static caravans for touring units within the previously approved boundary of Foreman's Bridge Caravan Park, Sutton St James.

DETAIL
Site Layout - As Proposed
(superimposed on As Existing)

SPDC
Planning & Development
17 JUN 2002
Ref 0699/02

DRAWING NO : 200A

SCALE : 1:200

REVISIONS :

© JUNE 2002
EDWARDSON ASSOCIATES
Sedge House
North Frodingham
Driffeld YO25 8LA
TEL : 01262 488418 FAX : 01262 488960

DETERMINED
PLAN

SITE LAYOUT - AS PROPOSED - Scale 1:200