
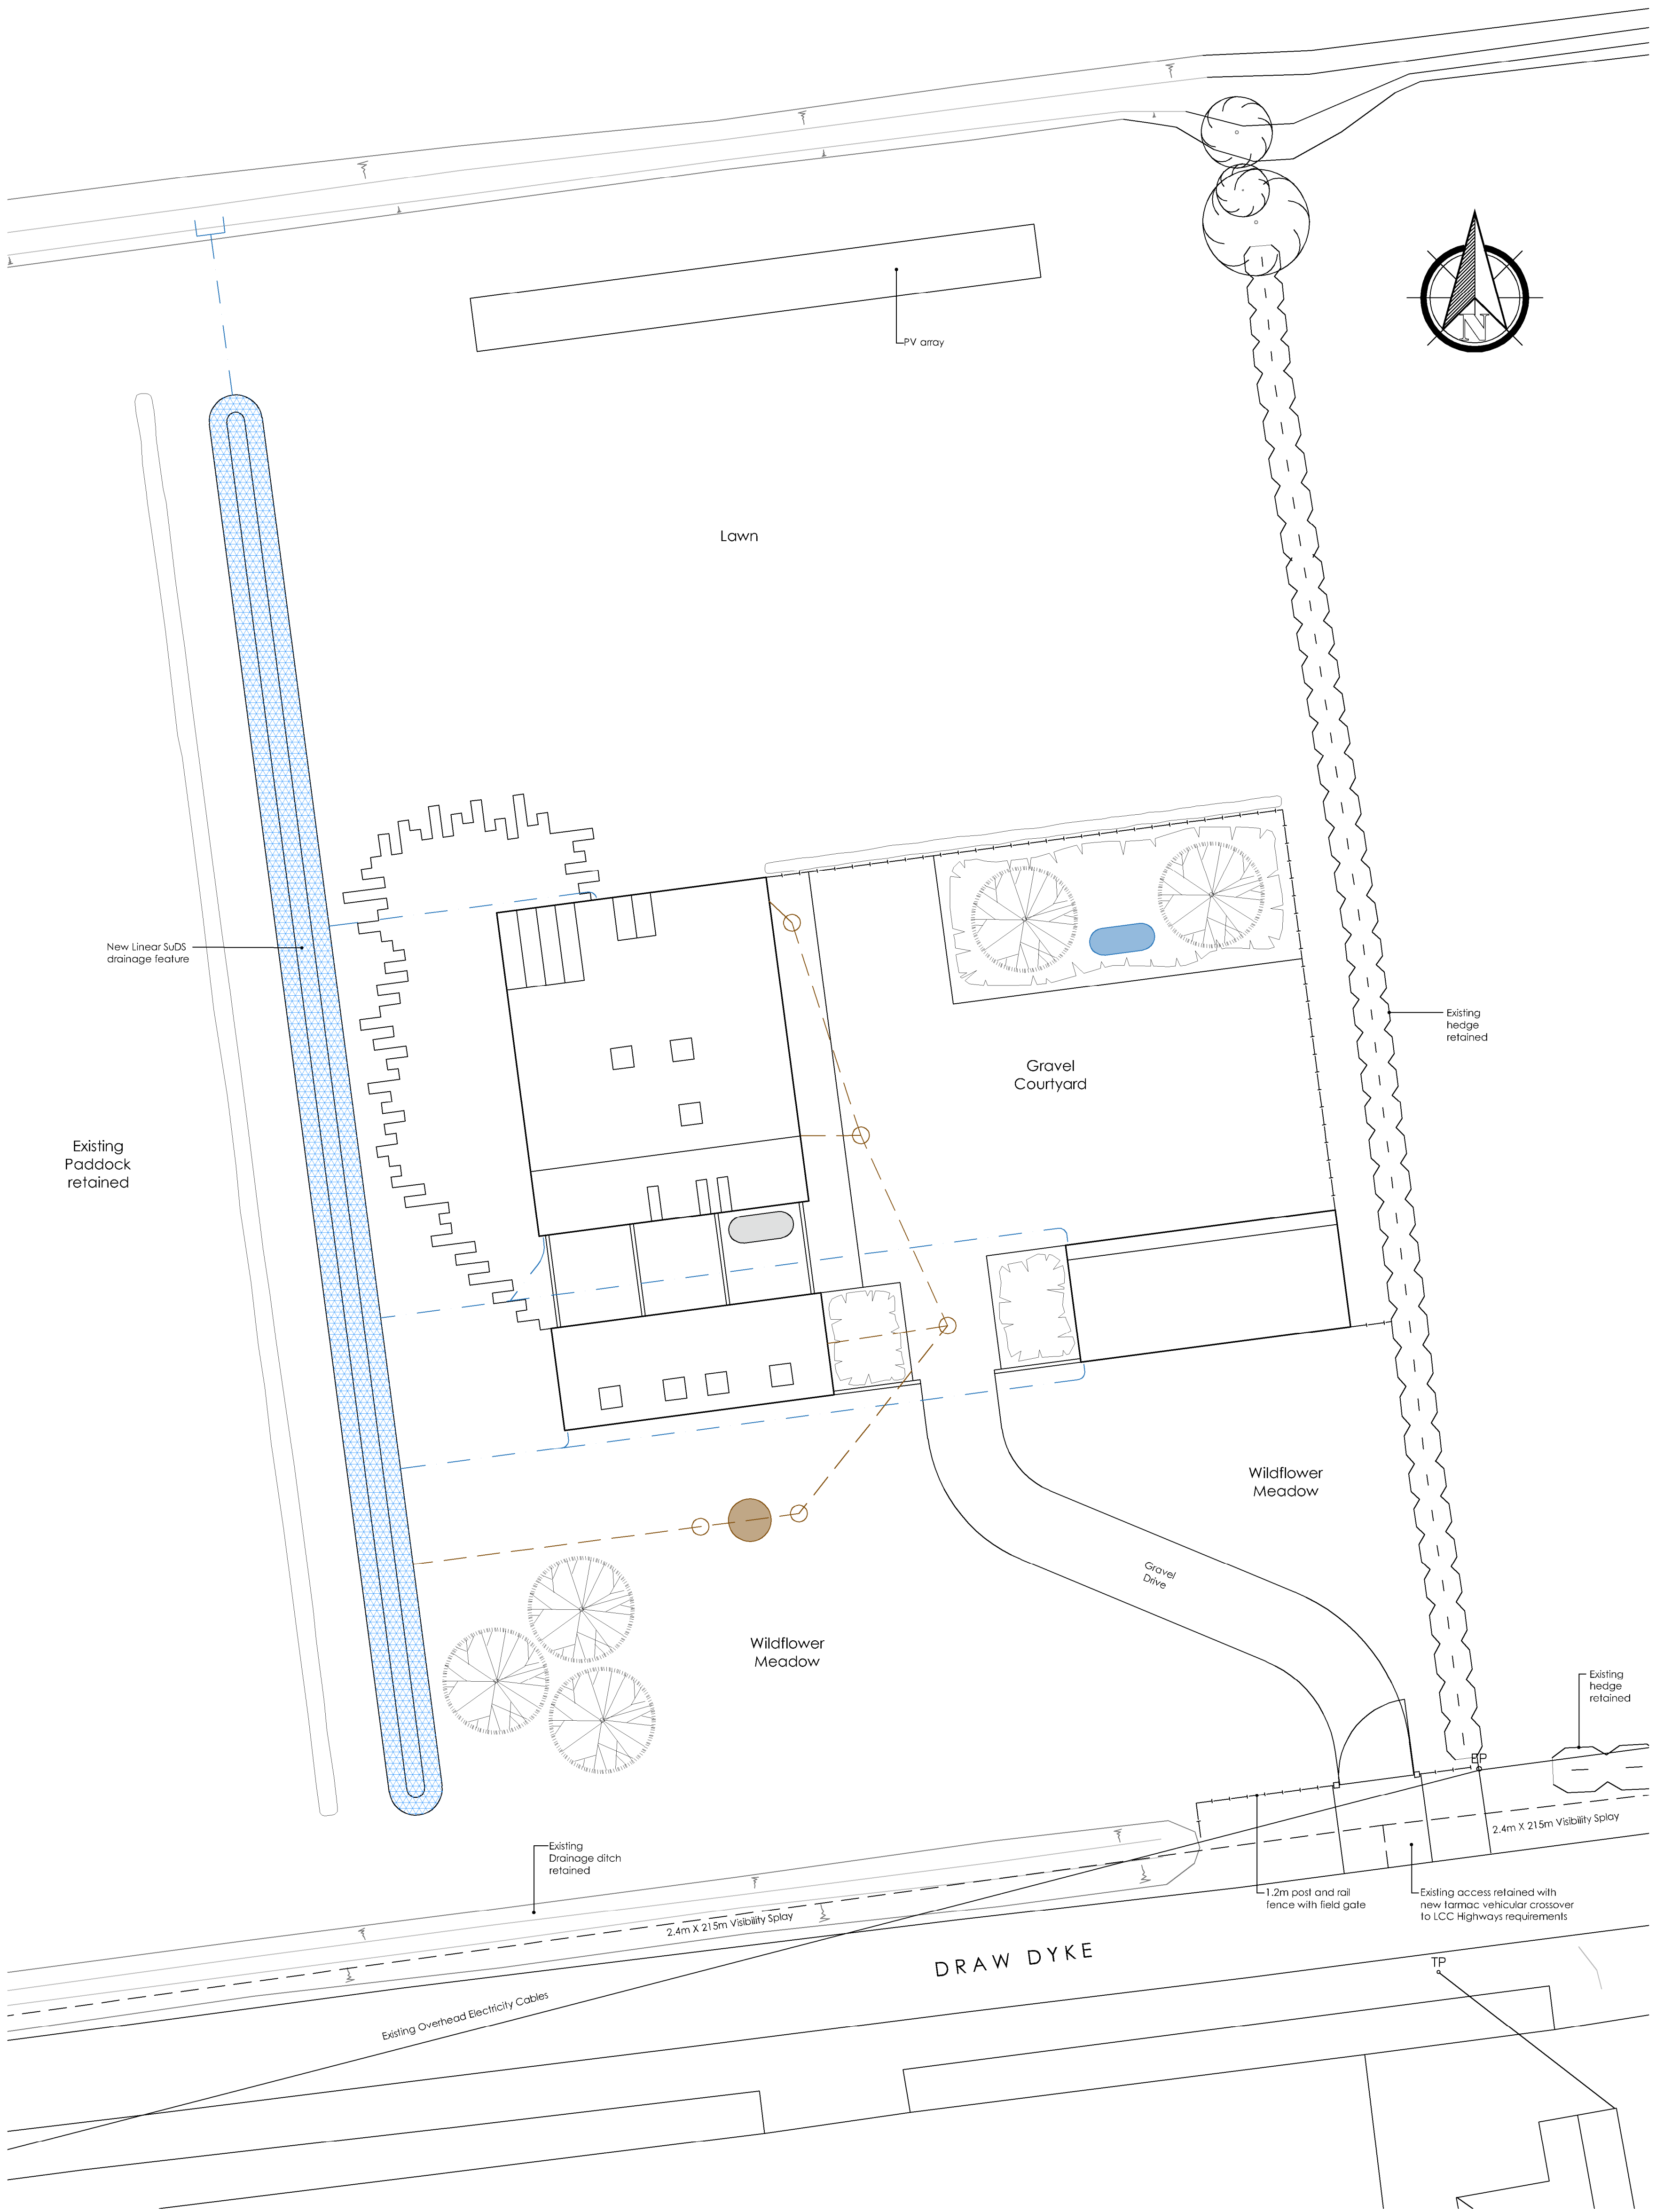


KEY

- New SuD's feature storing stormwater on site, attenuating to greenfield run-off and discharging with overflow to the existing drain to the North
- Rainwater Harvesting tank providing water for garden irrigation and car washing
- Foul Water Treatment Plant
- Stormwater Drainage Run
- Foul Water Drainage Run
- Grey water tank providing water for WC Flushing

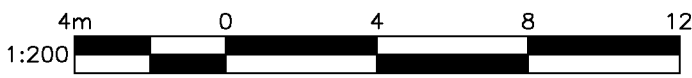

STUDIO11
architecture
KINGS LYNN INNOVATION CENTRE
INNOVATION DRIVE, KINGS LYNN,
NORFOLK, PE30 5BY
T: 01553 970033
E: design@studio11architecture.co.uk
W: www.studio11architecture.co.uk

CIENT	Mr & Mrs Peace				
PROJECT	Proposed power generation, zero carbon self-build experimental home on land off Drawdyke, Sutton St James				
DRAWING	Sustainable Urban Drainage Design				
DRAWN JMG/EG		PROJECT DESIGNER JMG		PROJECT DIRECTOR KB	
DATE 09.08.2022		SCALE 1:200		PAPER SIZE A1	
DRAWING NUMBER					
519.PL.06					
Working in partnership with Ralph Charman Associates & Eleven Consultants					