


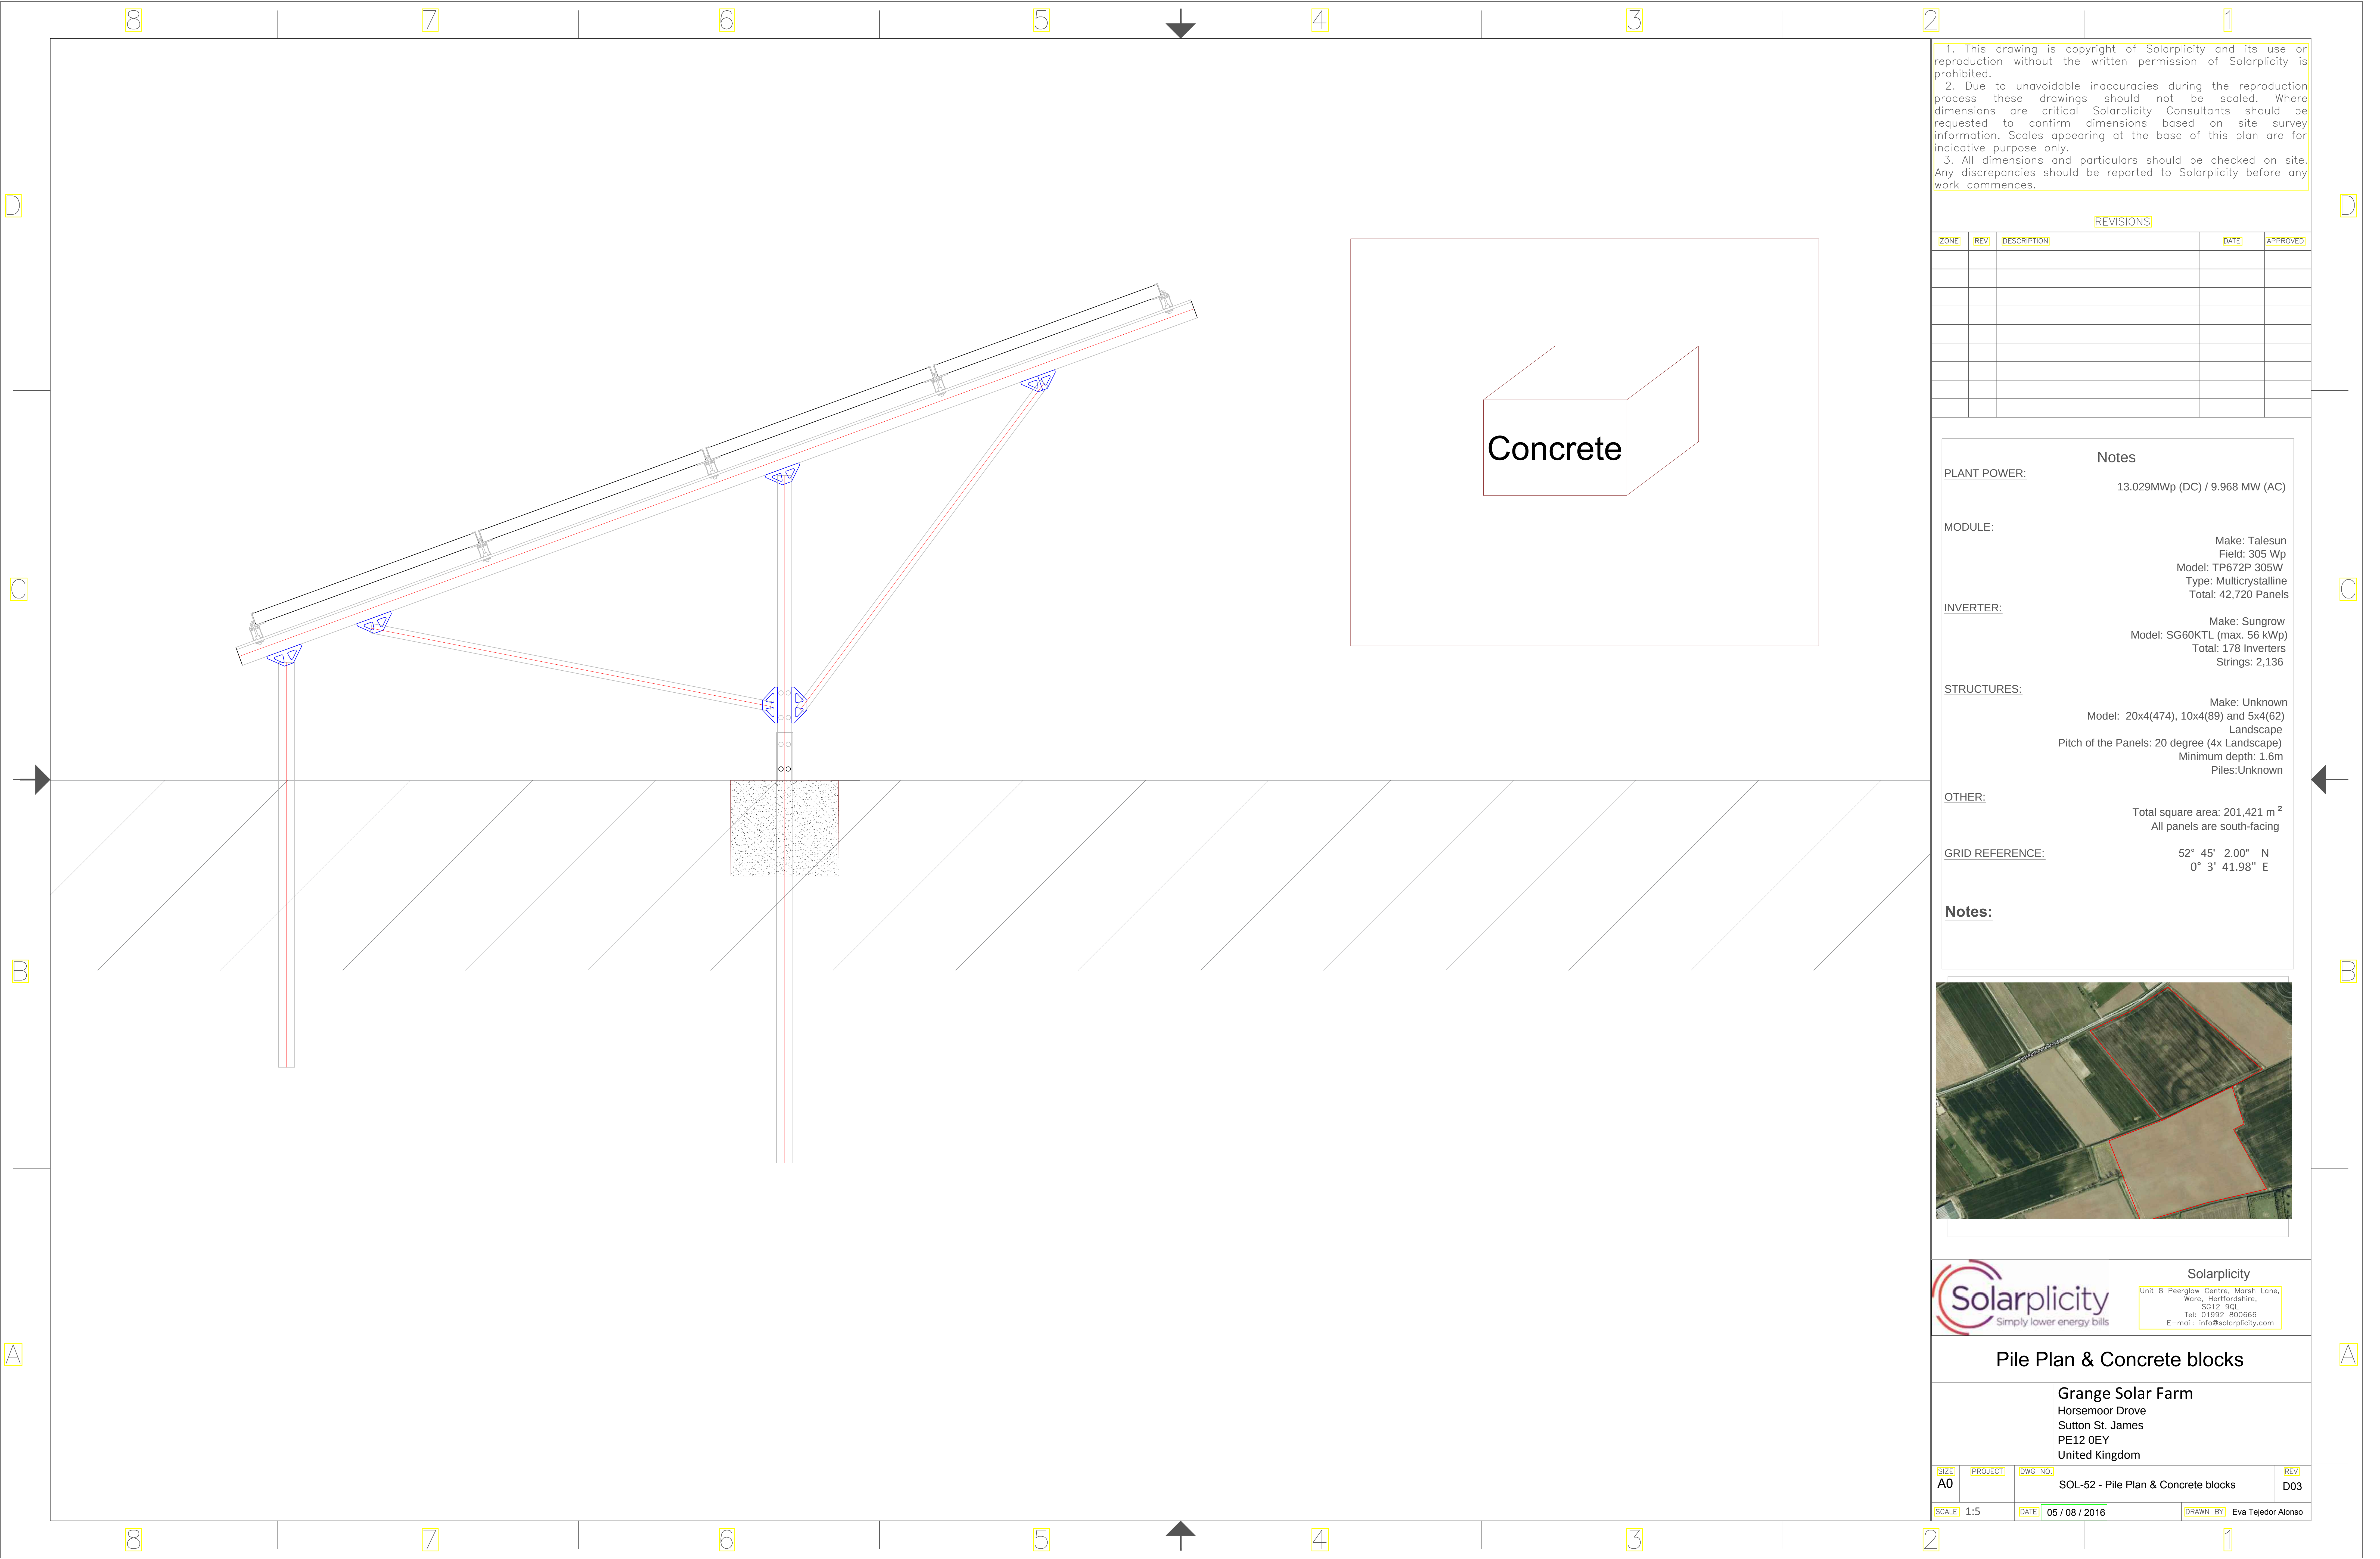

1. This drawing is copyright of Solarplicity and its use or reproduction without the written permission of Solarplicity is prohibited.
2. Due to unavoidable inaccuracies during the reproduction process these drawings should not be scaled. Where dimensions are critical Solarplicity Consultants should be requested to confirm dimensions based on site survey information. Scales appearing at the base of this plan are for indicative purpose only.
3. All dimensions and particulars should be checked on site. Any discrepancies should be reported to Solarplicity before any work commences.

REVISIONS				
ZONE	REV	DESCRIPTION	DATE	APPROVED

Notes

PLANT POWER:
13.029MWp (DC) / 9.968 MW (AC)

MODULE:
Make: Talesun
Field: 305 Wp
Model: TP672P 305W
Type: Multicrystalline
Total: 42,720 Panels

INVERTER:
Make: Sungrow
Model: SG60KTL (max. 56 kWp)
Total: 178 Inverters
Strings: 2,136

STRUCTURES:
Make: Unknown
Model: 20x4(474), 10x4(89) and 5x4(62)
Landscape
Pitch of the Panels: 20 degree (4x Landscape)
Minimum depth: 1.6m
Piles:Unknown

OTHER:
Total square area: 201,421 m²
All panels are south-facing

GRID REFERENCE:
52° 45' 2.00" N
0° 3' 41.98" E

Notes:



Simply lower energy bills

Solarplicity
Unit 8 Peerglow Centre, Marsh Lane,
Ware, Hertfordshire,
SG12 9QL
Tel: 01992 800666
E-mail: info@solarplicity.com

Pile Plan & Concrete blocks

Grange Solar Farm
Horsemoor Drove
Sutton St. James
PE12 0EY
United Kingdom

SIZE A0	PROJECT SOL-52 - Pile Plan & Concrete blocks	DWG. NO. D03
SCALE 1:5	DATE 05 / 08 / 2016	DRAWN BY Eva Tejedor Alonso