
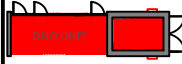
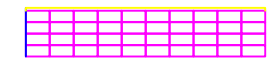
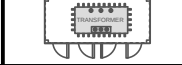



KEY

Large Structure - 20x4 Modules		DNO Substation	
Medium Structure - 10x4 Modules		Private Switchgear Station	
Small Structure - 5x4 Modules		Transformer Station	
Field Border		Field Border to Fence Distance	B-F 7.2m
Fence Line		Fence to Clearance Distance	F-C 3m
Clearance Line		Inverter	


DETAIL: 25A - PV STRUCTURE FIELD (FLAT LAND)

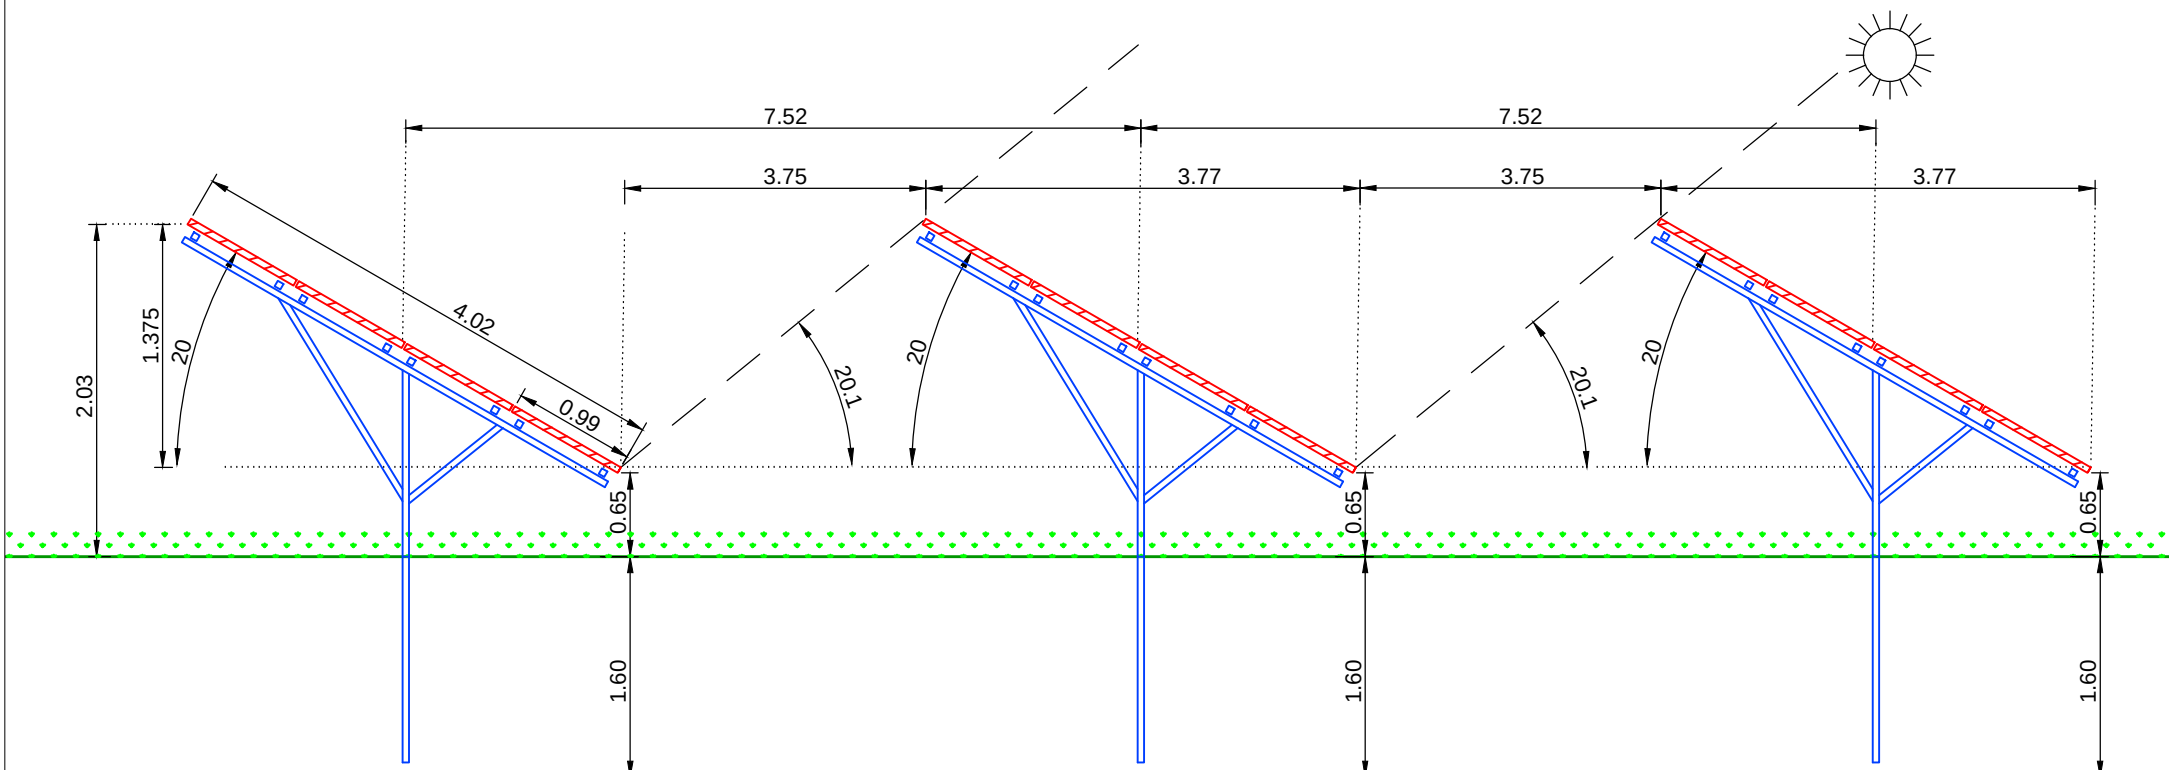

DETAIL: 25B - SITE INTERNAL ROAD DETAIL

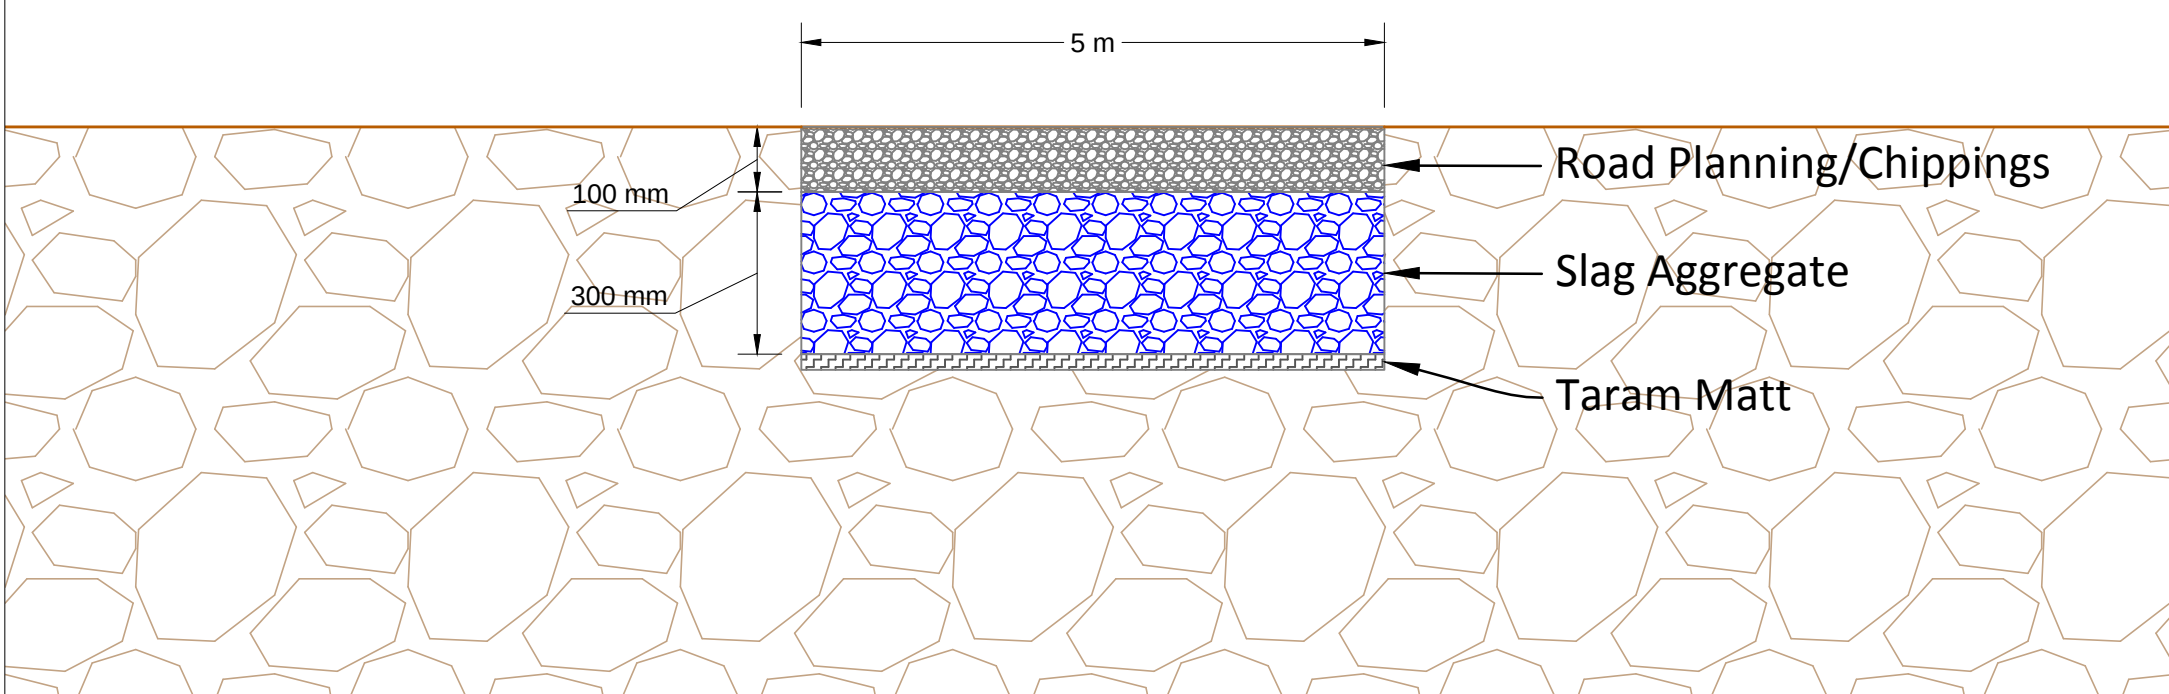

	Field - A -	Field - B -	TOTAL:
DC pPower, MWp:	6.2952	6.7344	13.030
AC pPower, MW:	4.8160	5.1520	9.9680
Inverters:	86	92	178
PV panels:	20,640	22,080	42,720
Large structure:	227	247	474
Medium structure:	49	40	89
Small structure:	26	36	62
			0
Piles:	0	0	0
CCTV Cam's:	0	0	0
Strings:	1,032	1,104	2,136

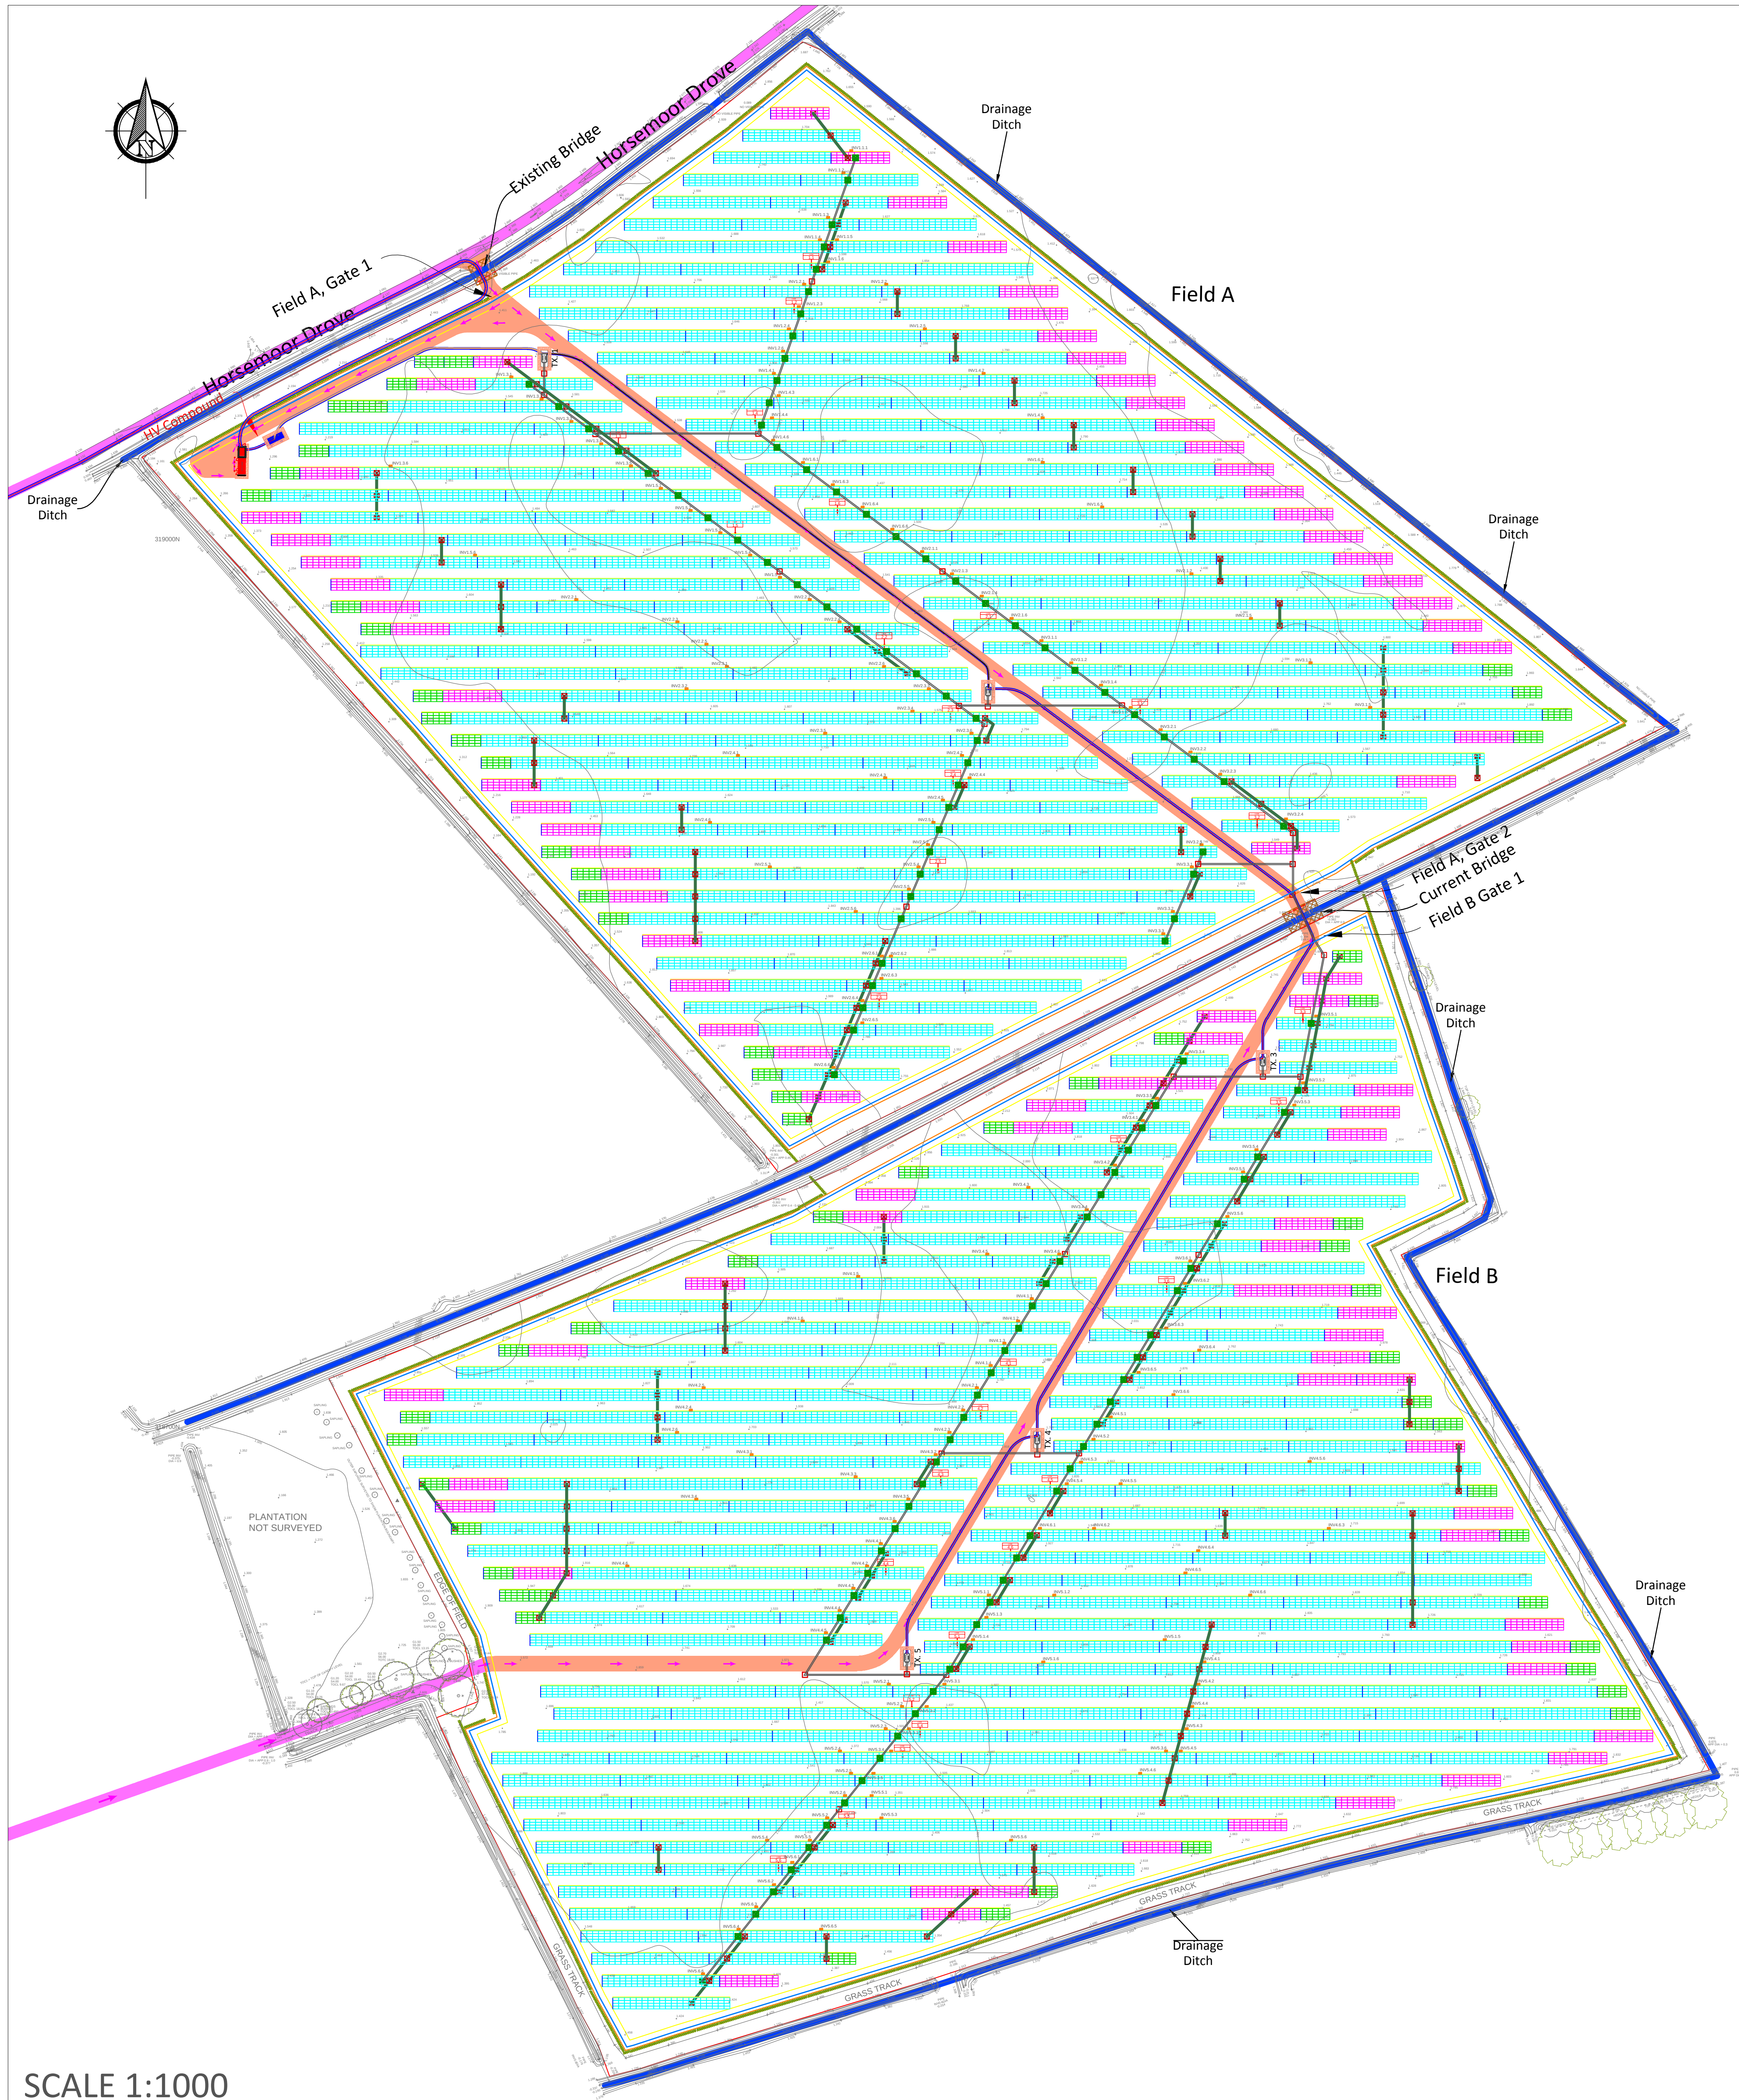

1. This drawing is copyright of Sustain-UK and its use or reproduction without the written permission of Sustain- UK is prohibited.
2. Due to unavoidable inaccuracies during the reproduction process these drawings should not be scaled. Where dimensions are critical Sustain- UK Consultants should be requested to confirm dimensions based on site survey information. Scales appearing at the base of this plan are for indicative purpose only.
3. All dimensions and particulars should be checked on site. Any discrepancies should be reported to Sustain-UK before any work commences.

REVISIONS

ZONE	REV	DESCRIPTION	DATE	APPROVED

Notes

PLANT POWER:	13.029MWp (DC) / 9.968 MW (AC)
MODULE:	Make: Talesun Field: 305 Wp Model: TP672P 305W Type: Multicrystalline Total: 42,720 Panels
INVERTER:	Make: Sungrow Model: SG60KTL (max. 56 kWp) Total: 178 Inverters Strings: 2,136
STRUCTURES:	Make: Unknown Model: 20x4(474), 10x4(89) and 5x4(62) Landscape Pitch of the Panels: 20 degree (4x Landscape) Minimum depth: 1.6m Piles: Unknown
OTHER:	Total square area: 201,421 m ² All panels are south-facing
GRID REFERENCE:	52° 45' 2.00" N 0° 3' 41.98" E
Notes:	





Sustain Energy Solutions Ltd
Unit 8 Peerglow Cent, Marsh Lane,
Ware, SG12 9QL
Tel: 01932 800666
E-mail: info@sustain-uk.com

General Layout

ADDRESS: Grange Solar Farm
Horsemoor Drive
Sutton St. James
PE12 0EY
United Kingdom

SIZE	PROJECT	DWG NO.	REV
A0		SUS025 - General Layout	AB
SCALE 1:1000	DATE 27/10/2015	DRAWN BY Sara Hernandez	