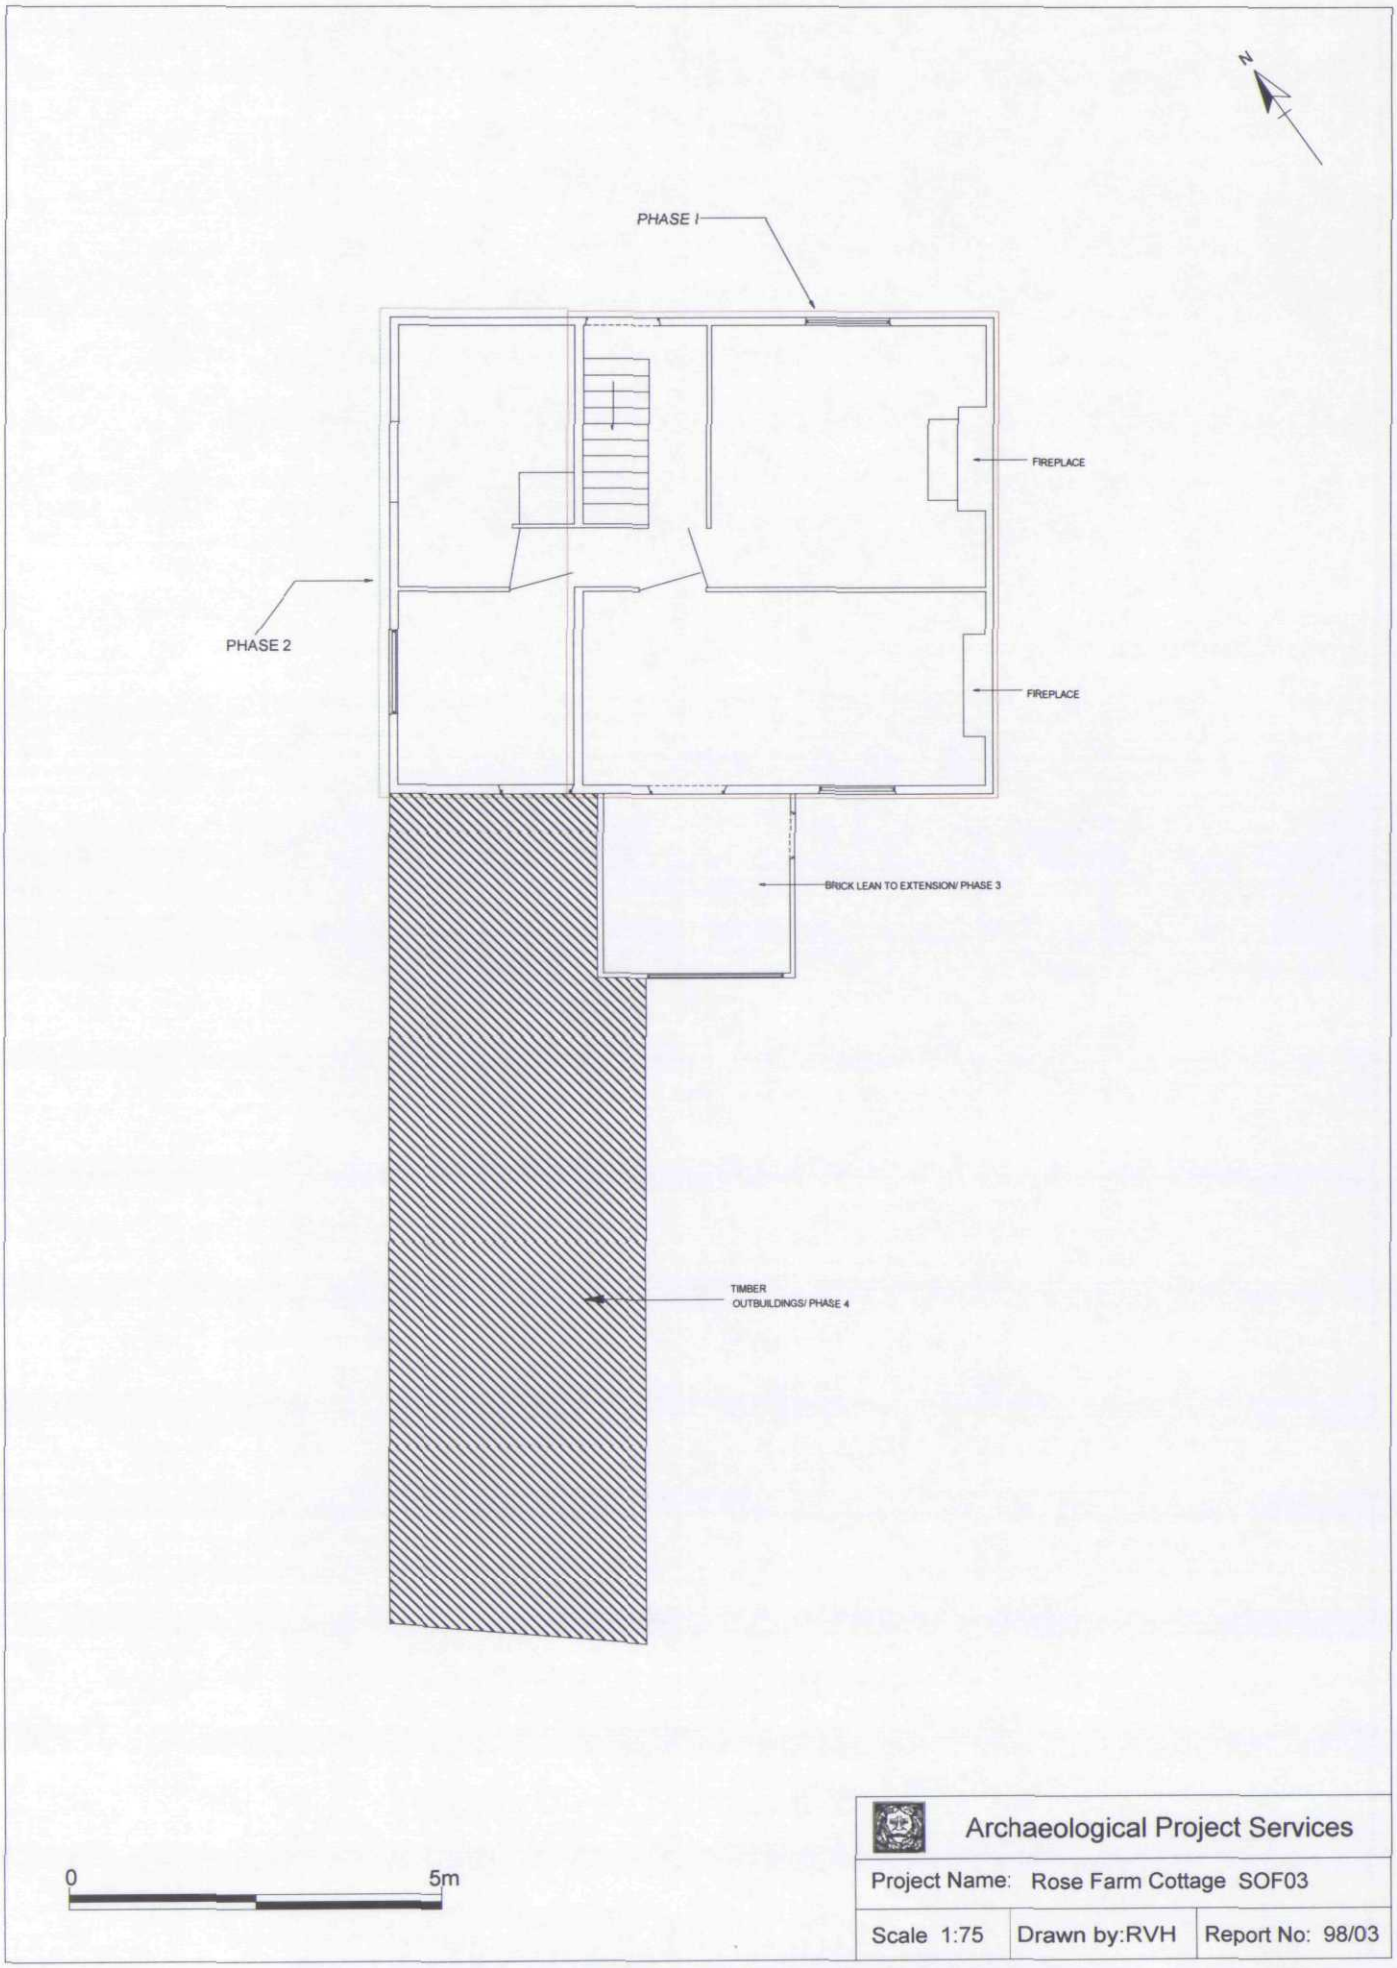


Figure 4: Sketch Ground Floor Plan of Rose Farm Cottage