
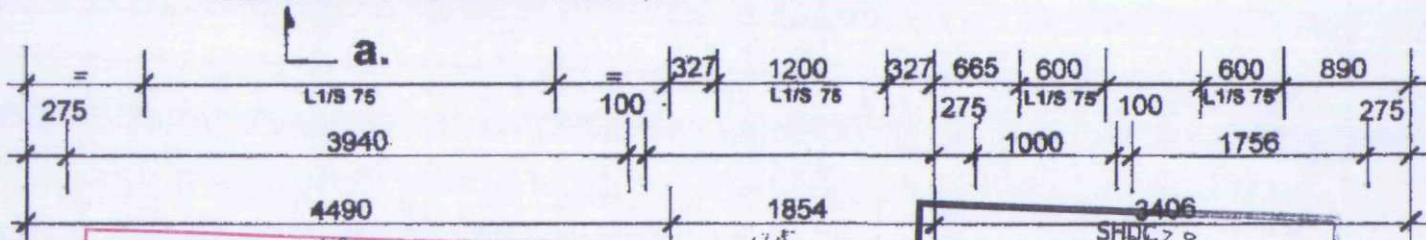


a. Sunlounge.

SUN LOUNGE NOTES.

Exempt from Building Regulations with translucent roof and Glazing Regulation to apply.

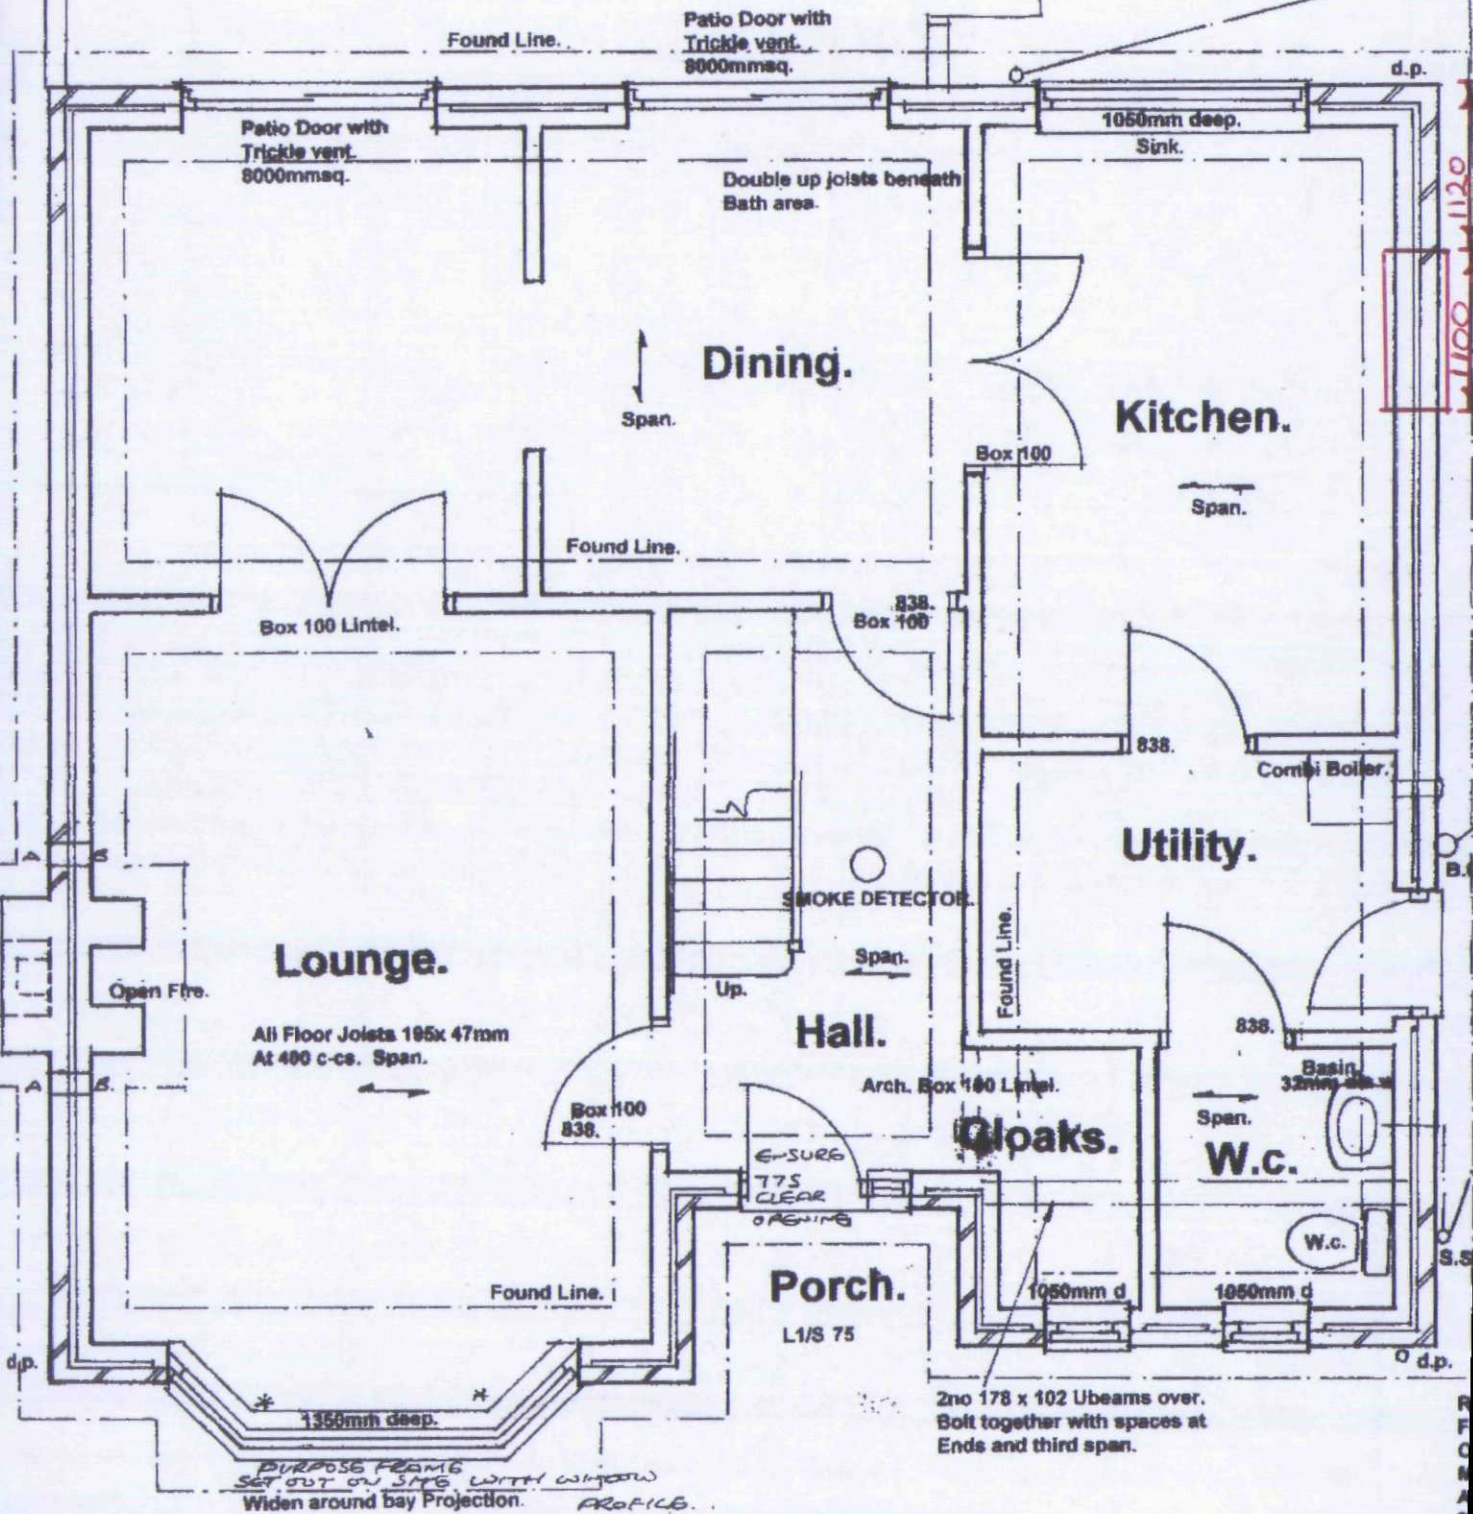

AMENDED PLAN

Ref.

A5

Planning & Development

24 AUG 2004

Ref: 0905103