


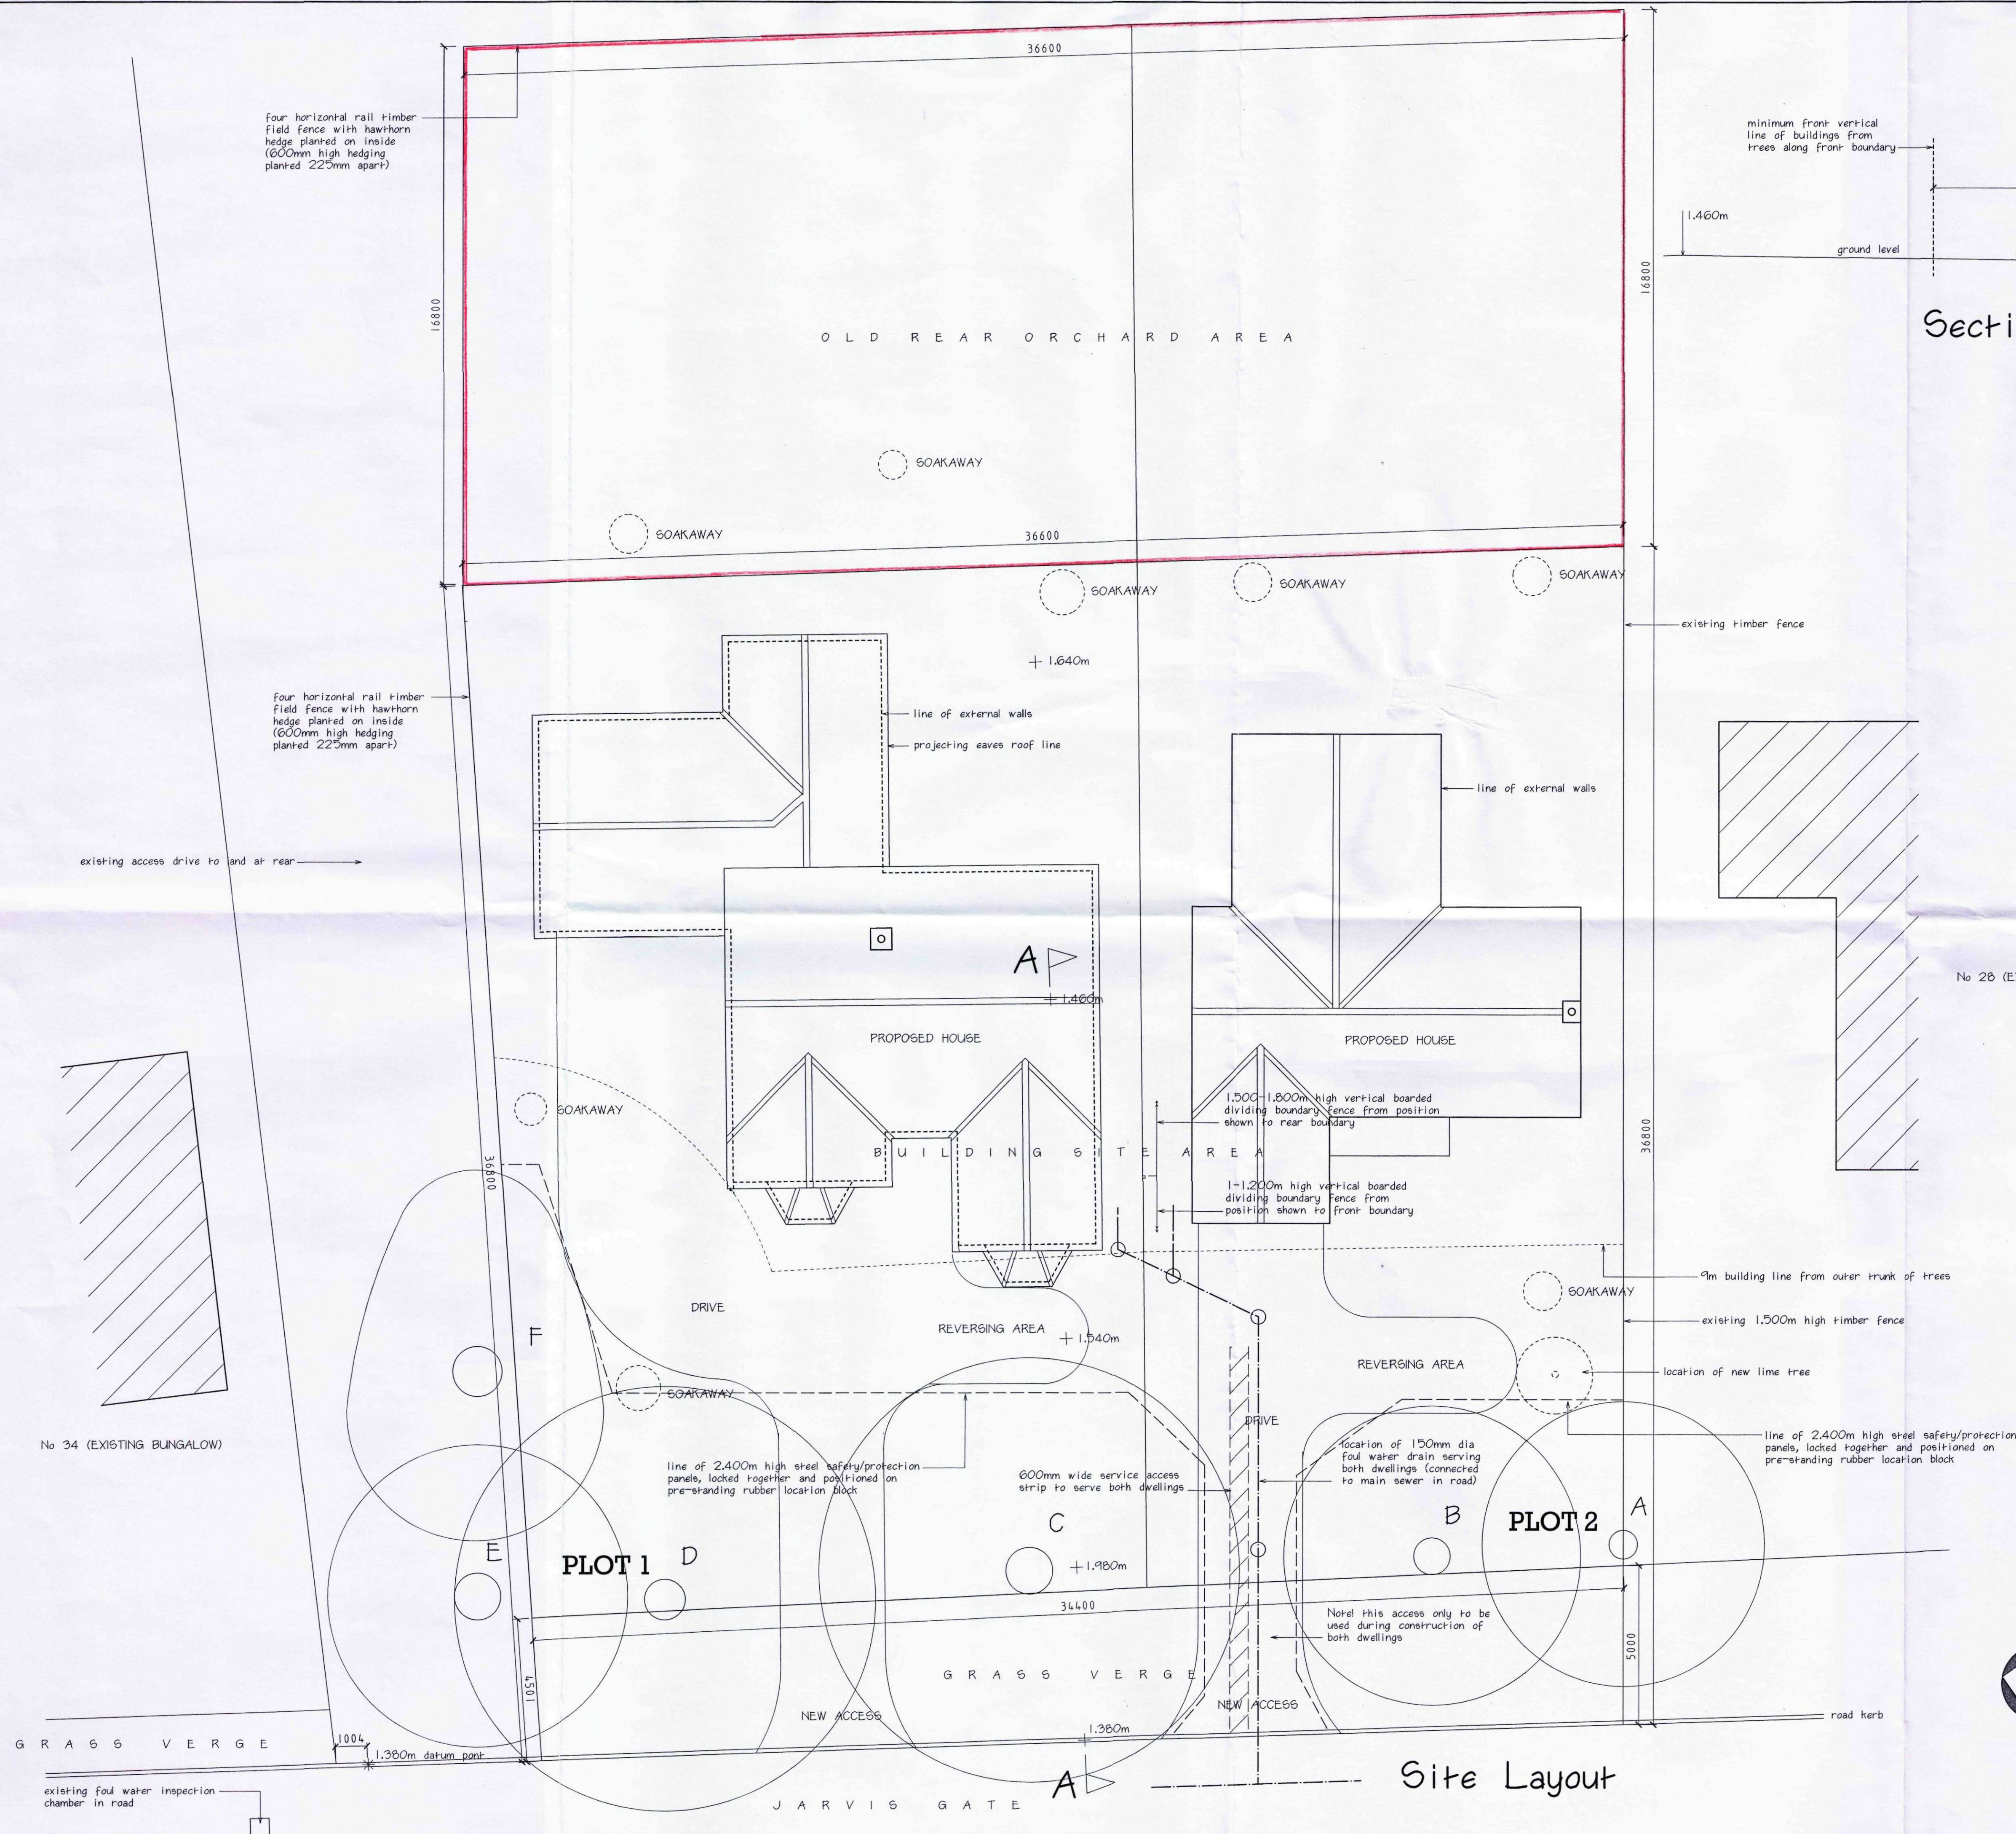

Site Layout