


Front Aspect SCALE 1:100


North Aspect

South Aspect

Rear Aspect

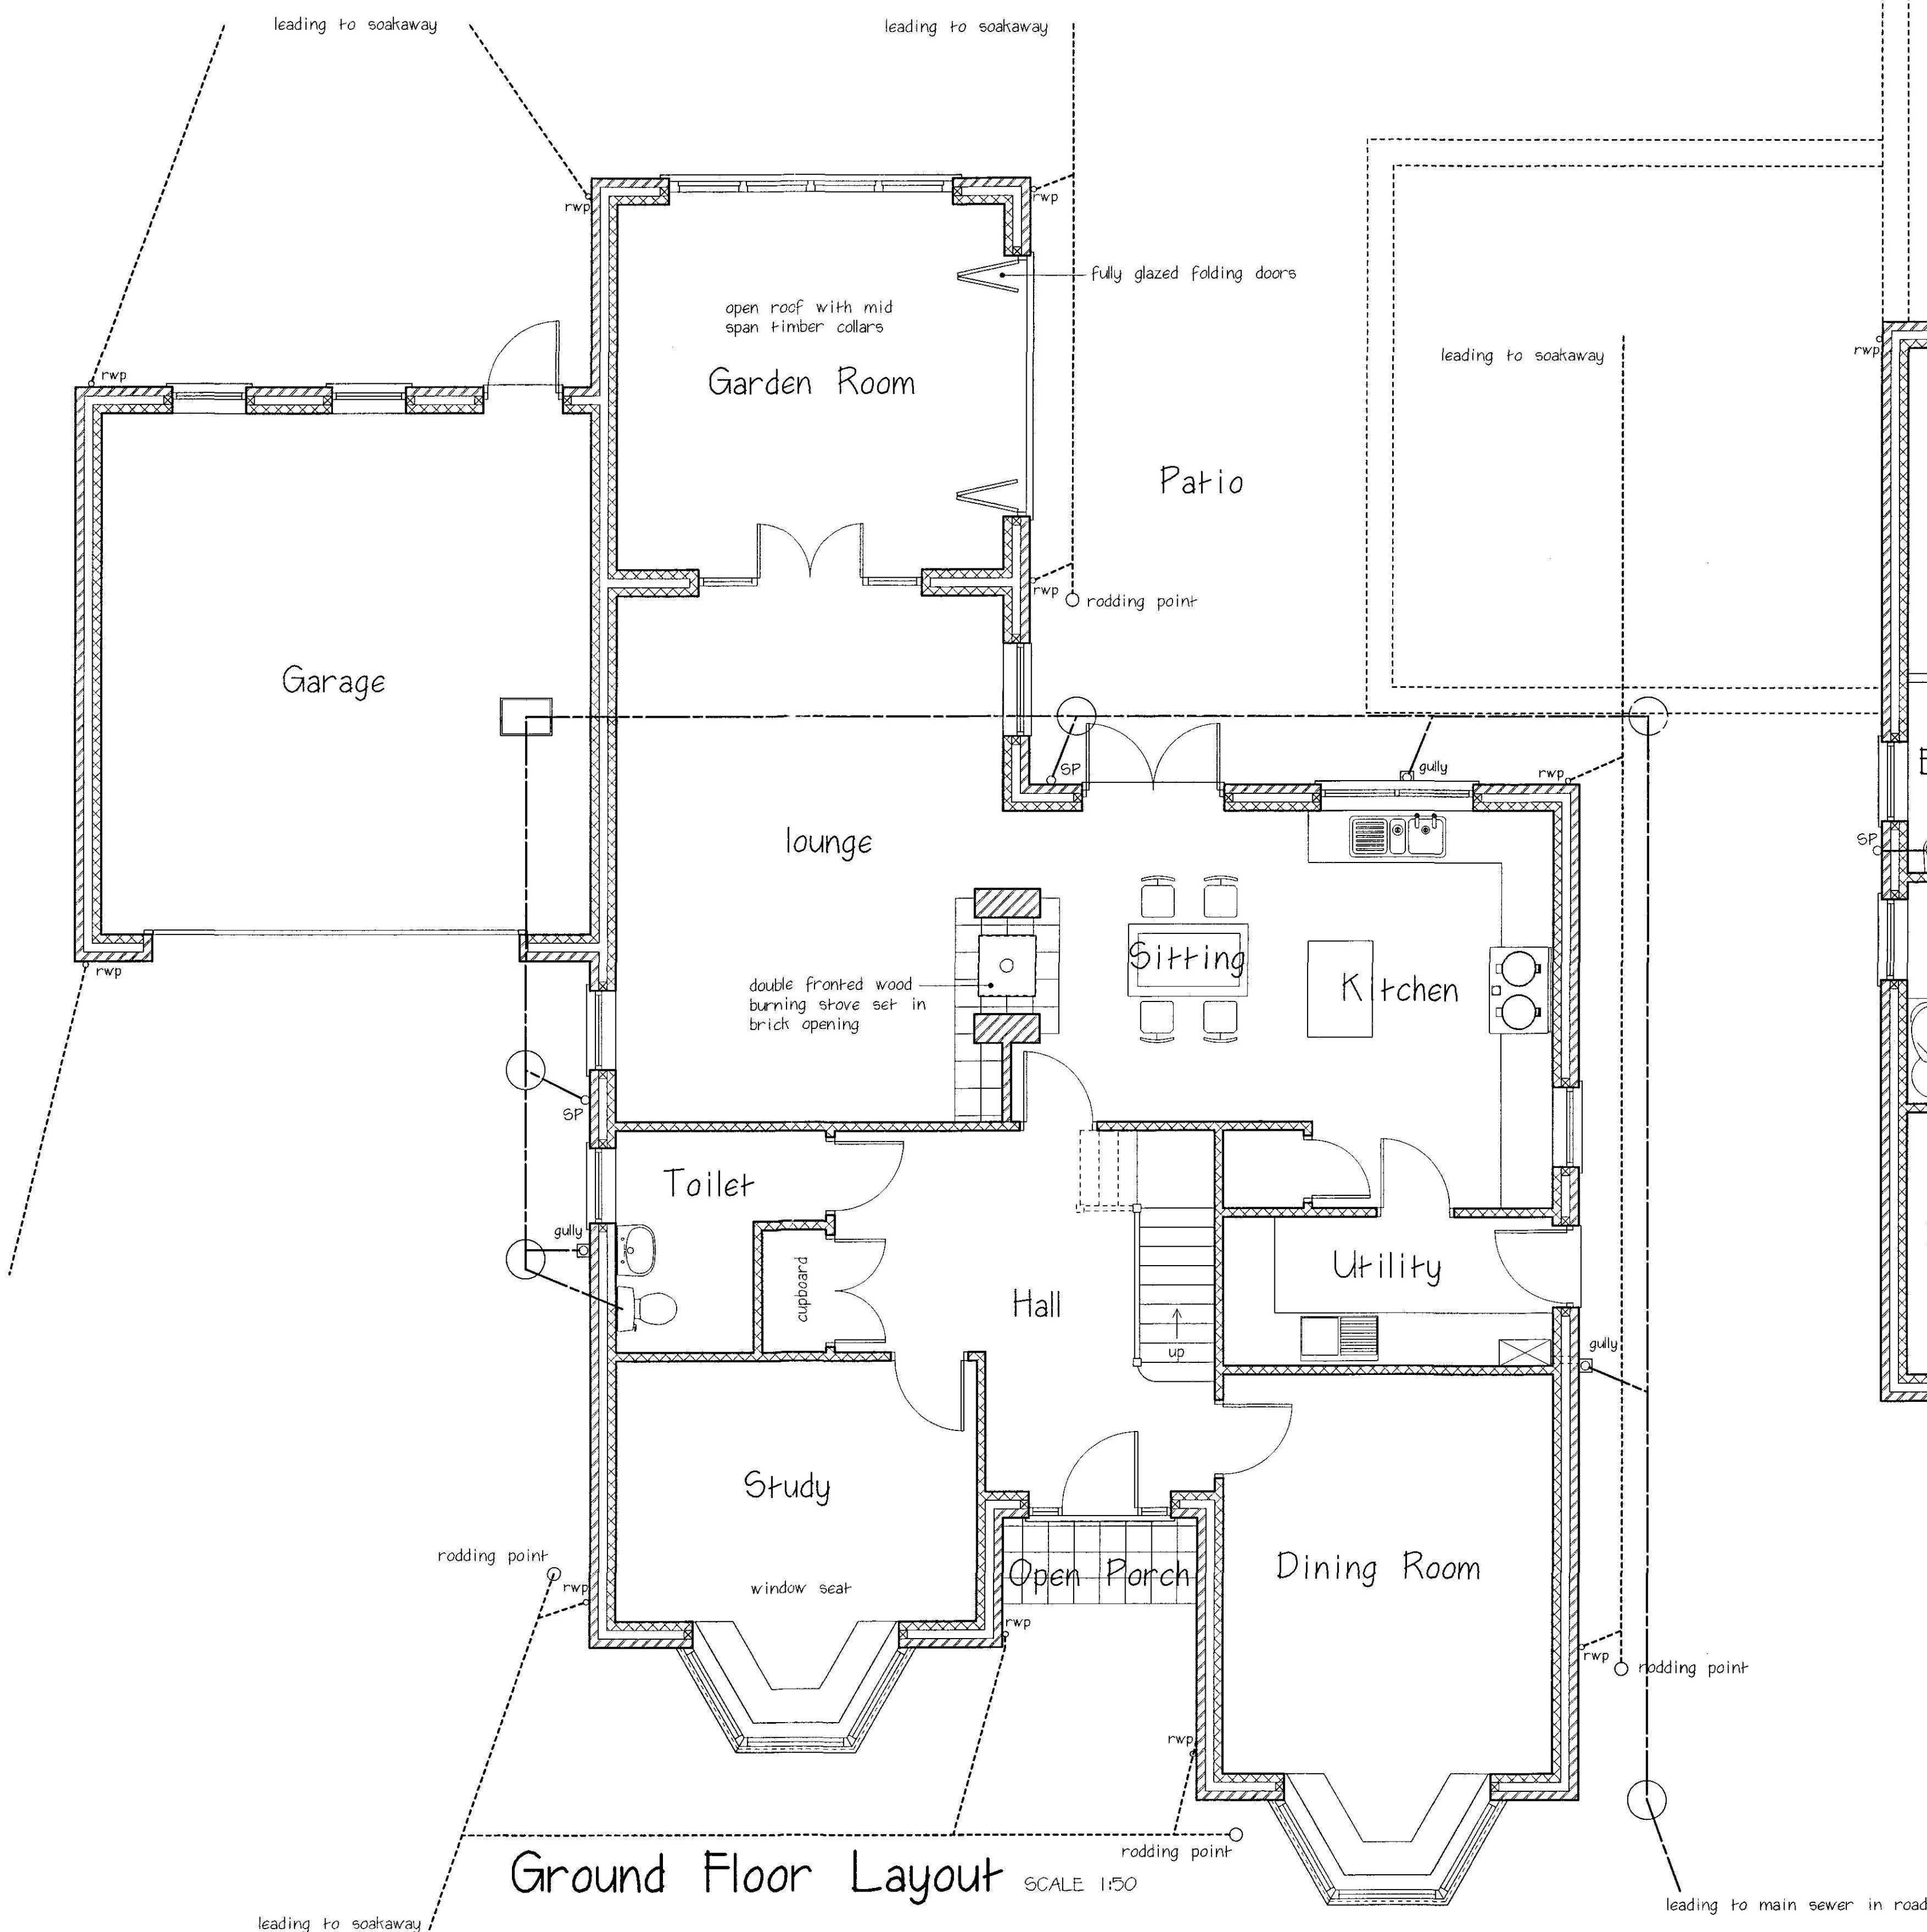


Ground Floor Layout SCALE 1:50

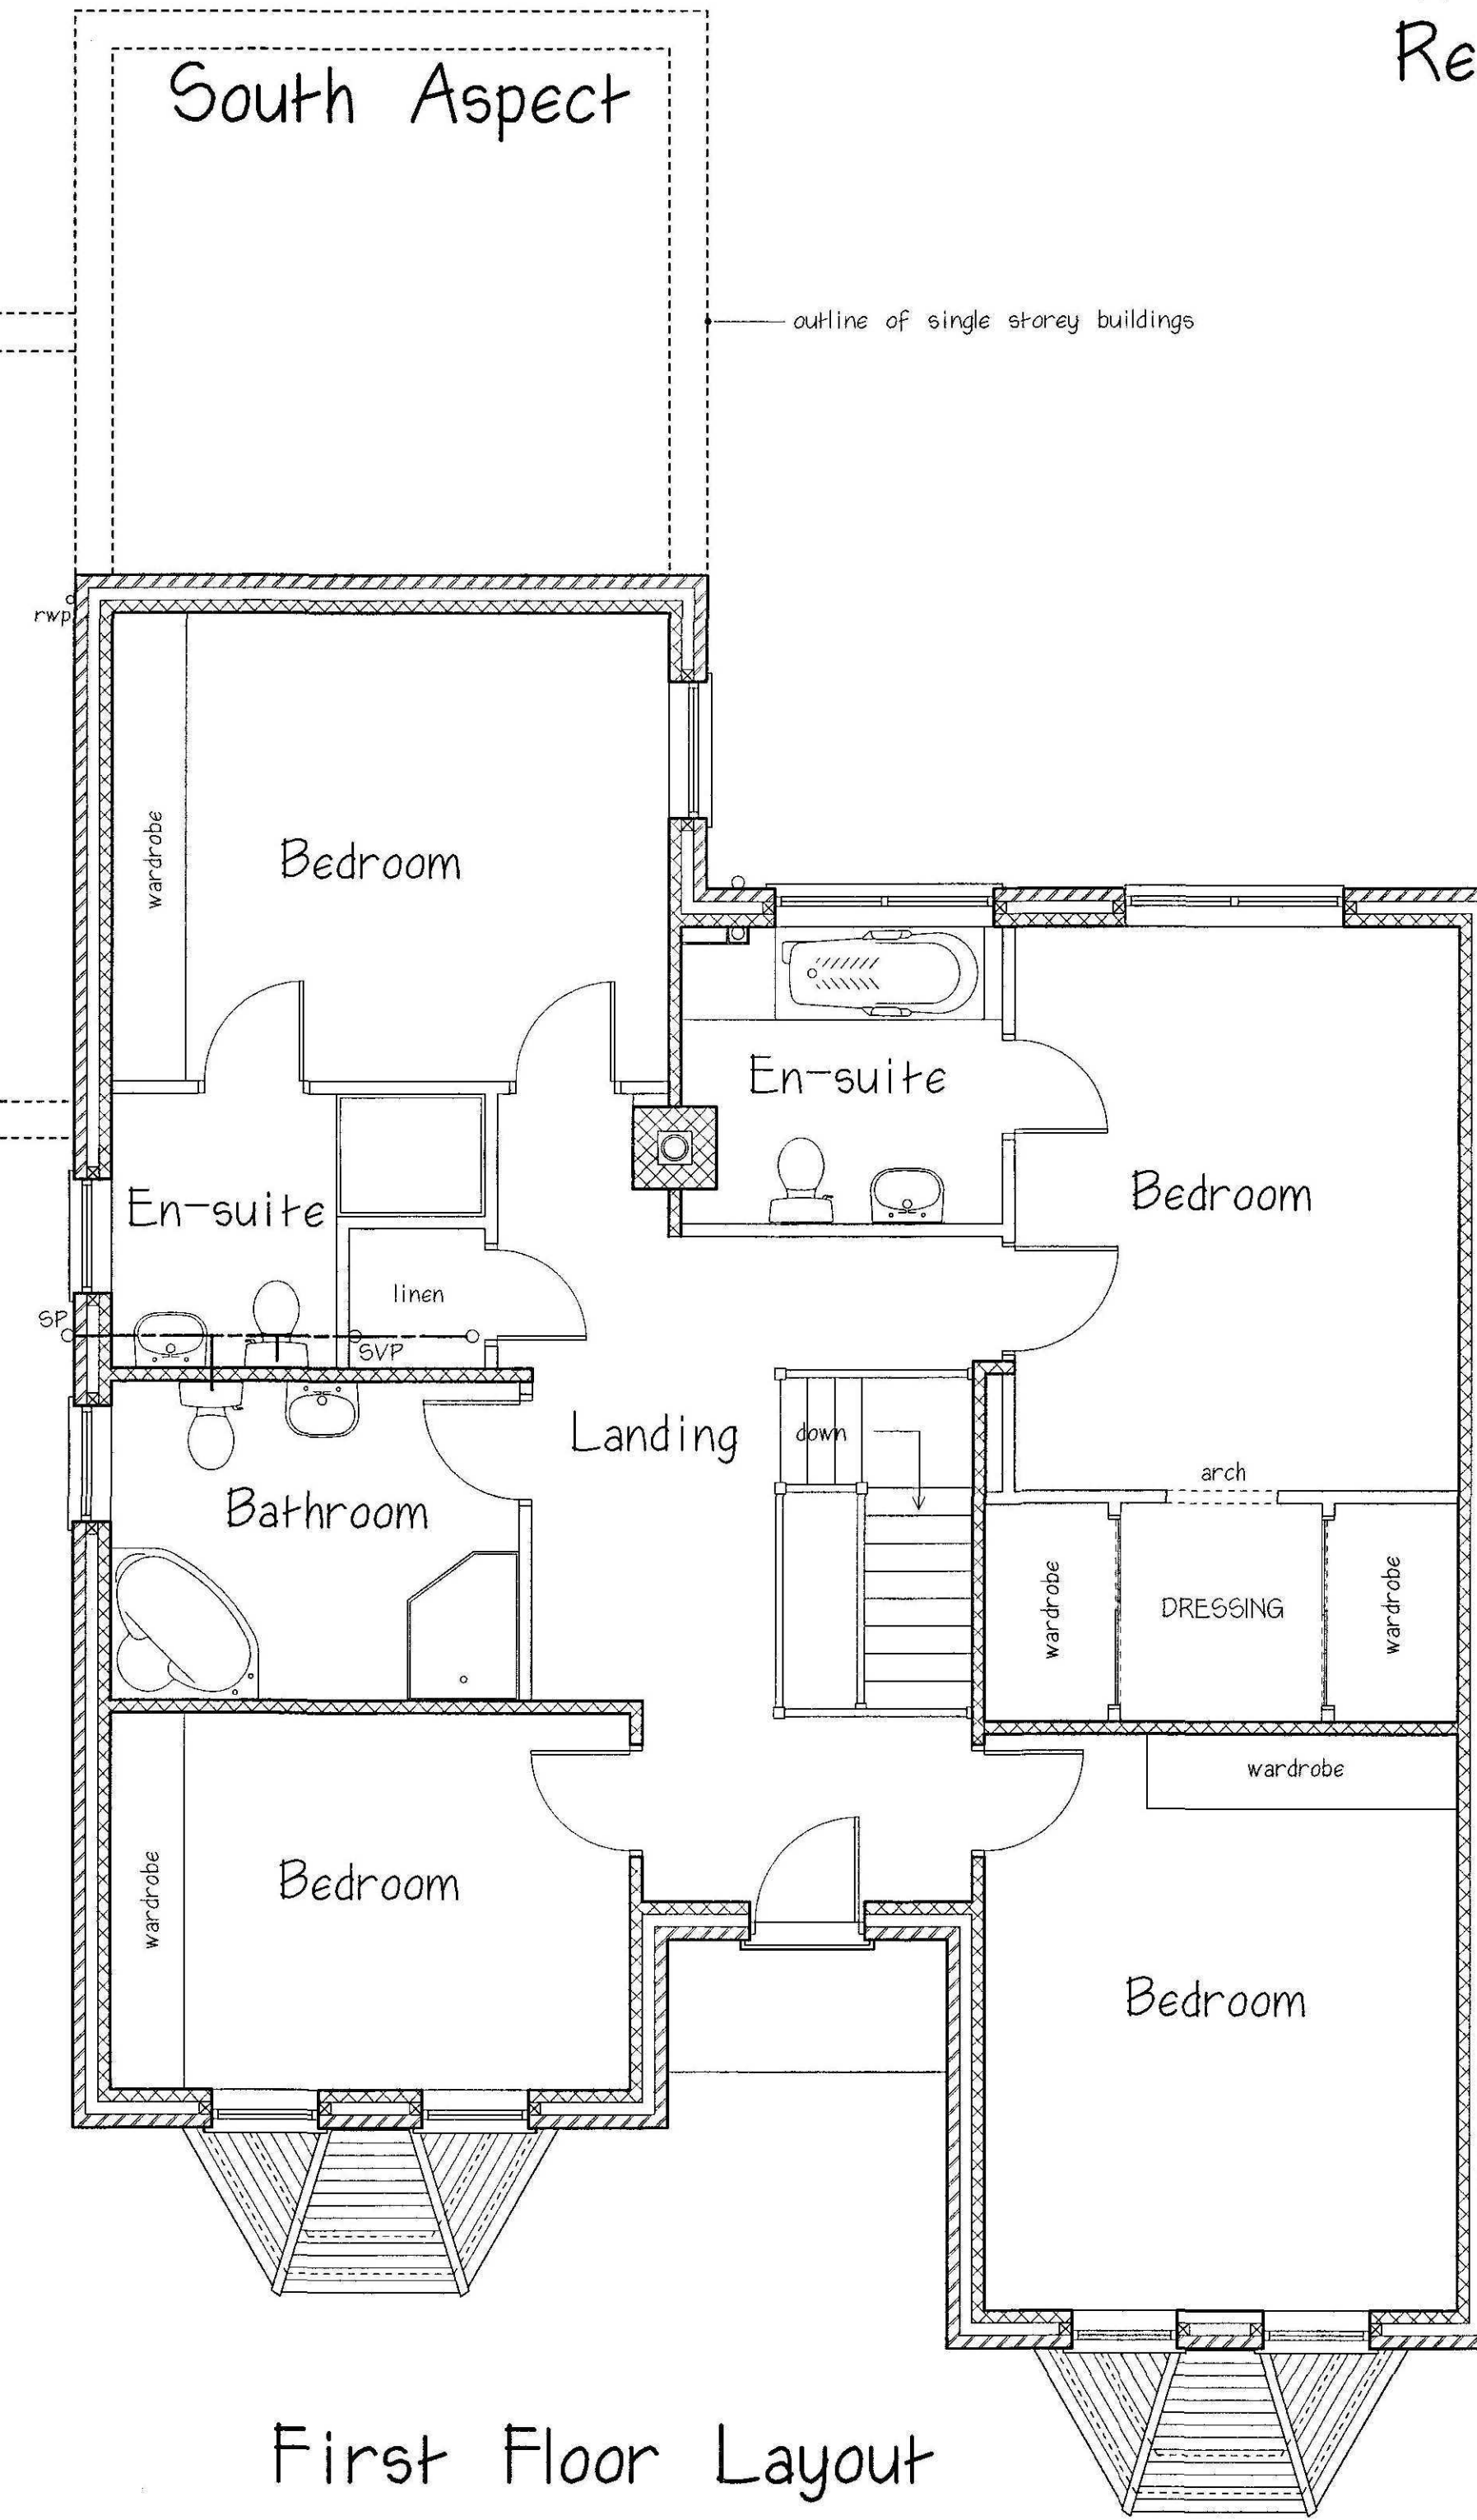

First Floor Layout

NOTE: REFER TO SITE LAYOUT PLAN FOR LOCATION OF SURFACE WATER SOAKAWAYS, FOUL WATER DRAIN ENTRY, DRIVE LAYOUTS AND SITE ACCESS POINTS

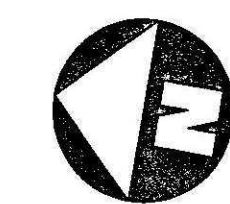


Client
Mr & Mrs G Merrison

Project
Proposed new house and garage on plot 1 Jarvis Gate Sutton St.James Near Spalding Lincs

Drawing No
TS.MSJ.2011.02

Scale
1:50, 1:100 Date
25.8.2011

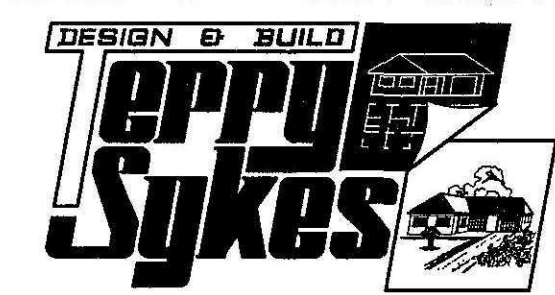

Tel: (01208) 366531 Fax: (01208) 367482

Drawing: T. Sykes MCIOB, FFB