
 


Baseline

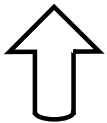

1:2,000

- Red Line Boundary
- Ditches
- Cereal crops
- Bare ground