


General Notes
1. All dimensions are shown in 'mm' unless otherwise stated.
2. The contractor, sub-contractor and suppliers must verify all dimensions on site prior to the commencement of any work.
3. This drawing is to be read in conjunction with all relevant engineers and specialist sub-contractor drawings and specifications.
4. Any discrepancies are to be brought to the designers attention.

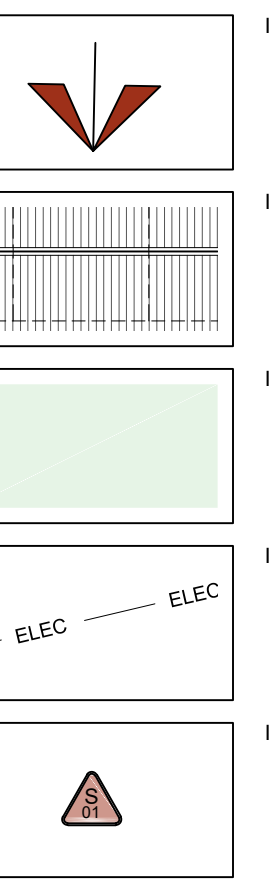

SITE PLAN KEY



SITE RISK NOTIFICATION KEY
To be used with reference to the accompanying Project Risk Register

S01	Overhead Cables
S02	Limited Site Access
S03	Open Drain

FOR APPROVAL

SWANN EDWARDS
ARCHITECTURE
Swann Edwards Architecture Limited, Black Barn, Fen Road,
Guyhirn, Wobech, Cambs. PE13 4AA
t 01945 450694 e info@swannedwards.co.uk w www.swannedwards.co.uk

Proposed Stable Block at Equestrian Site, Childersgate Lane, Sutton St James, PE12 0HX	Date September 2024	Drawn by GT	Checked by GE
Drawing Title Planning Drawing Location Plan & Site Plans	Doc No. SE-2151	Draw No. PP1000	Sheet Size A0 Revision A