


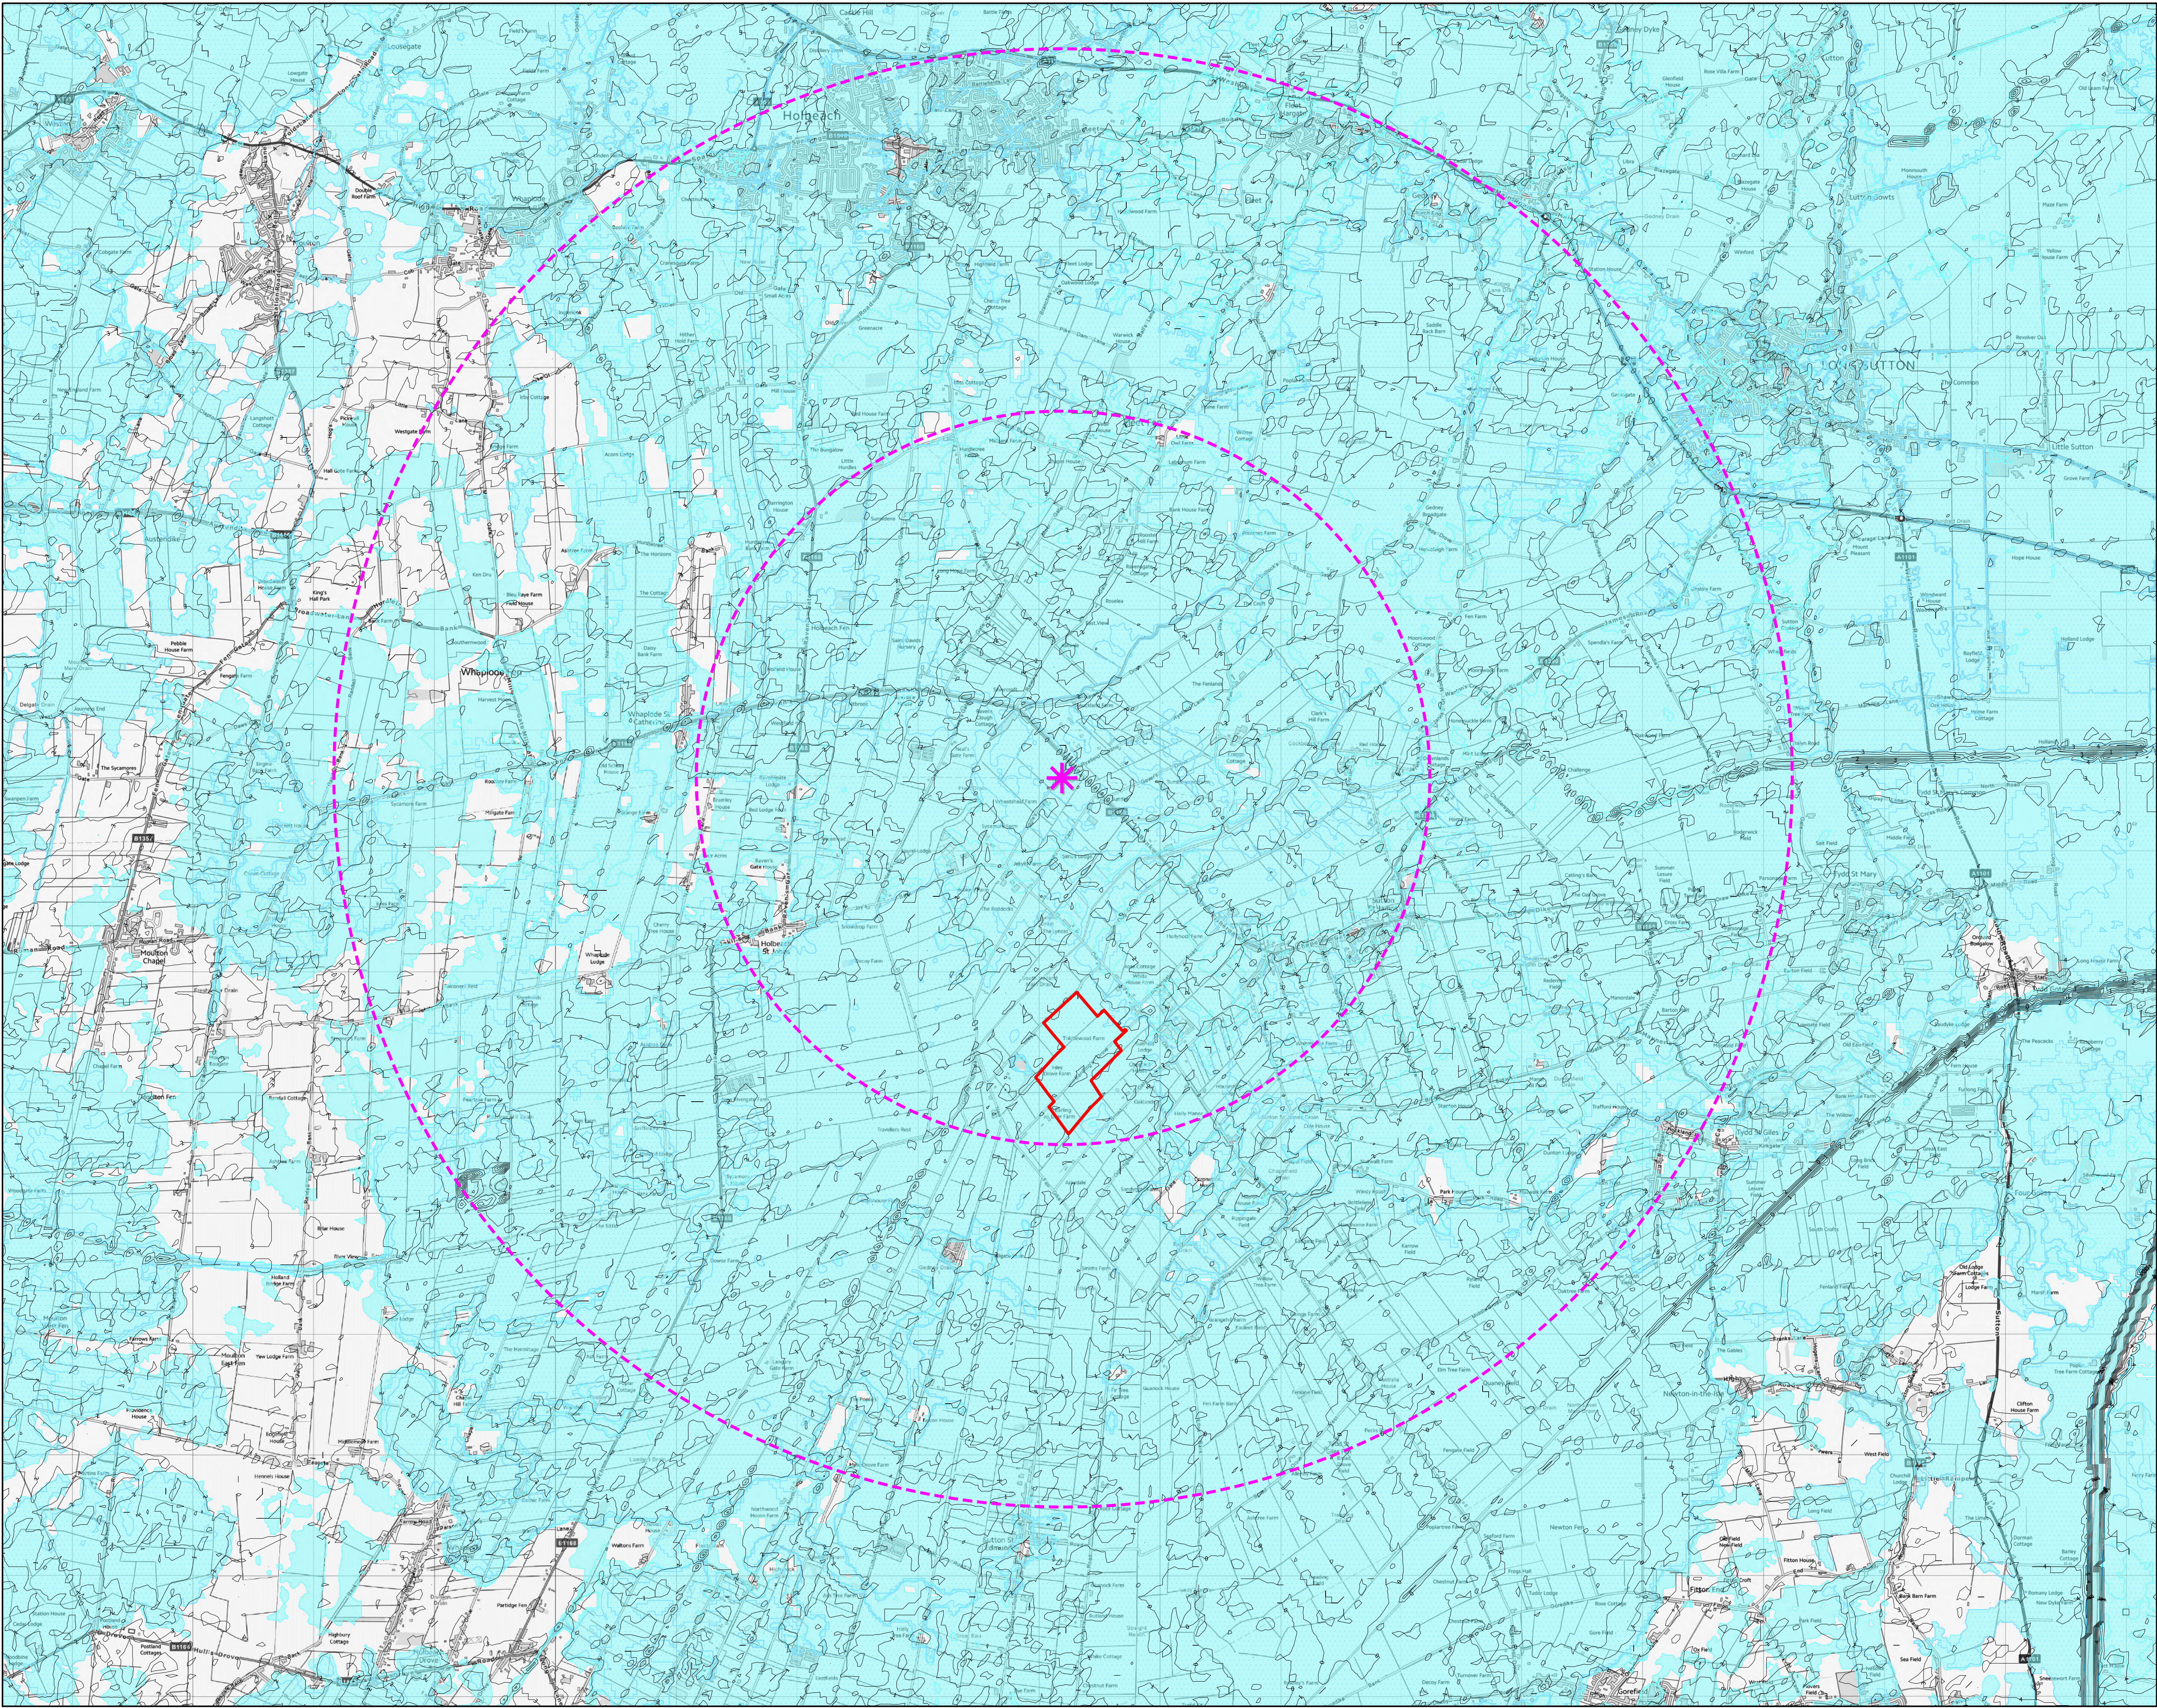

The scaling of this drawing cannot be assured
Revision Date Dm Ckd

LEGEND

- Site Boundary
- Location of South Holland BSP Substation
- Sub Station Boundary 3km & 6km Offsets
- Contours/Spot Heights (Metres AOD) ^
- Flood Defences
- Flood Zone 3, 1 in 100 year risk
- Flood Zone 2, 1 in 1000 year risk

Sources:
^ OS Mapping
Environment Agency GIS Data
Data collated for constraints and analysis mapping is based on publicly available sources at the time of preparation inserted using the British National Grid and may itself not be accurate. Stantec shall not be liable for the accuracy of data derived from external sources.

FIGURE 4

Project
Fendyke Solar and BESS

Drawing Title
Flood Zones Plan

Date 01.11.2024	Scale 1:25,000 @A1 1:50,000 @A3	Drawn by ML	Check by HK
Project No 333100869	Drawing No LN-E-04	Revision B	

Stantec



Stantec UK Limited
7 Soho Square
London
W1D 3Q8
T: 020 7446 6888

stantec.com\uk