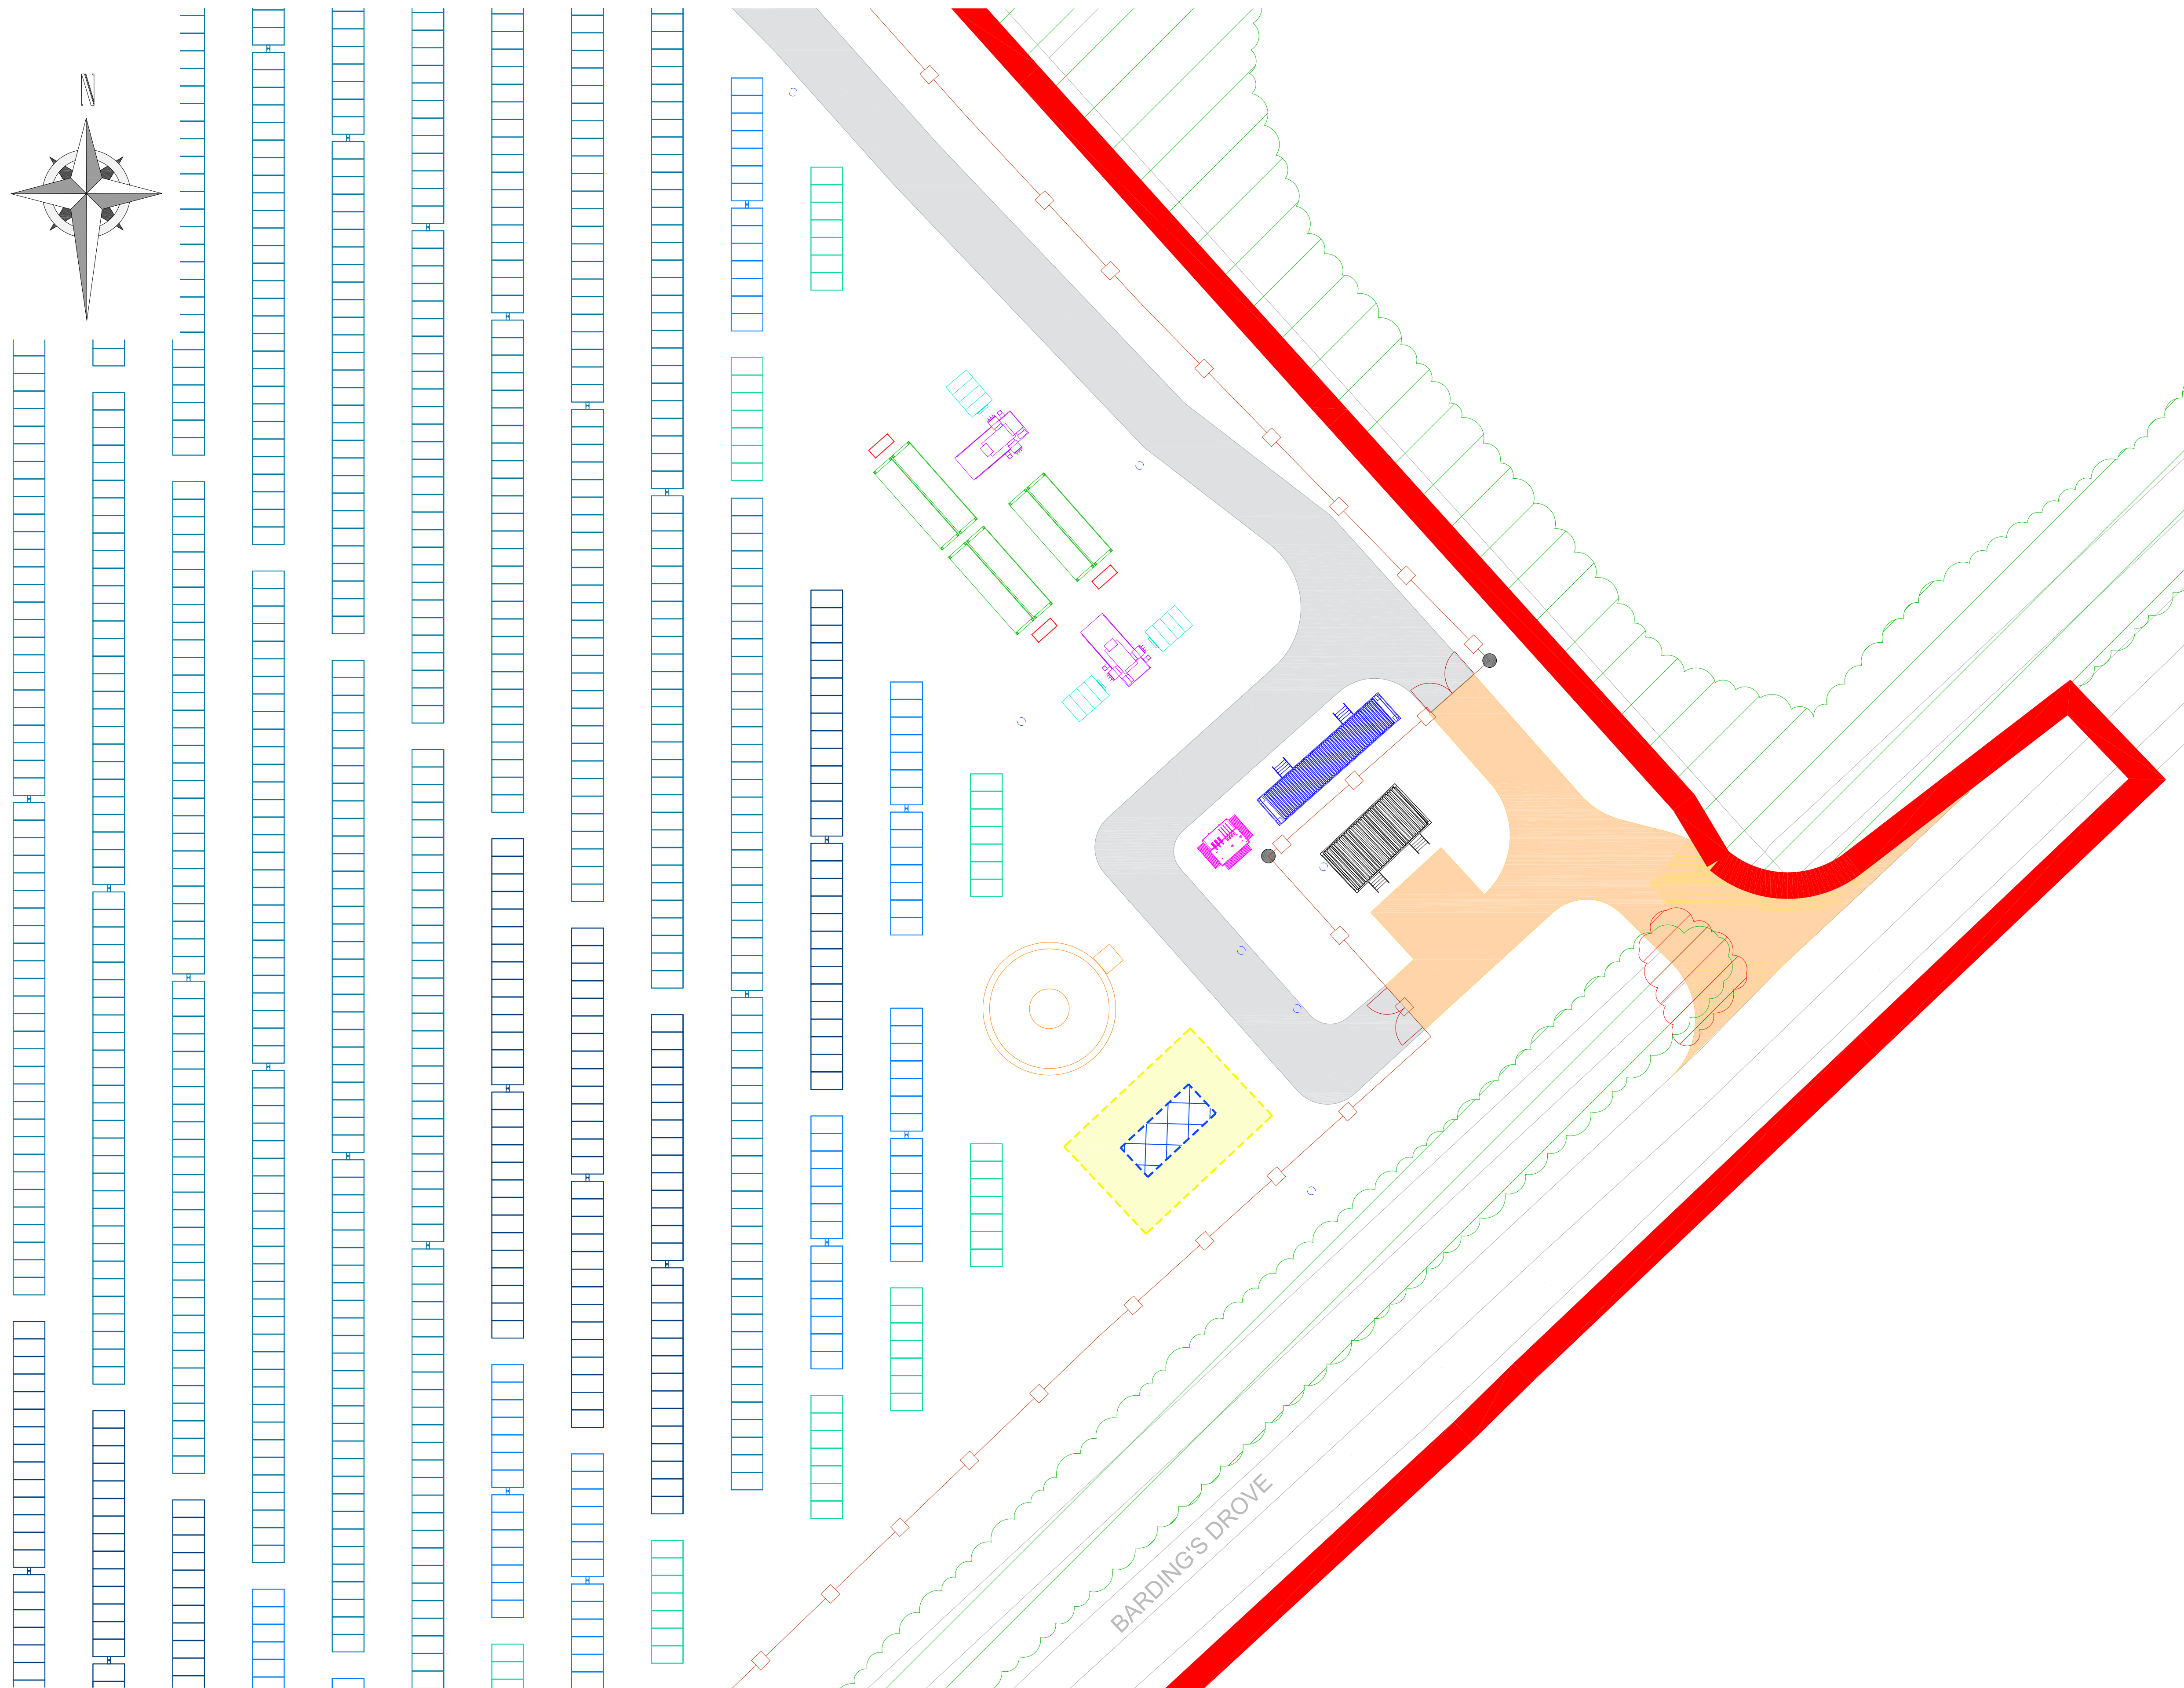


This drawing is the copyright of INTEGRUM RENEWABLE ENERGY LTD and must not be reproduced in whole or in part or used in any manner without their written permission.
Scaled dimensions must not be taken from this drawing. All dimensions are to be confirmed on site prior to commencement of work

Revisions:

Revision	Date	Revision Notes	Drawn	Inspected
01	15.03.24	First Issue	CS	ES
02	25.03.24	Site Layout Updated	CS	ES
03	03.04.24	Site Layout Updated	CS	ES
04	10.04.24	Project Title Updated	CS	ES
05	14.06.24	Site Layout Updated	OM	SH
06	19.06.24	Layout Amended	CS	SH
07	09.07.24	Notes Amended	OM	SH
08	11.07.24	Notes Amended	OM	SH
09	25.07.24	RLB & Access's Amended	CS	SH
10	14.08.24	RLB Amended	CS	SH
11	22.08.24	BESS Compound Amended	JM	SH
12	23.08.24	Detail Amended	JM	SH
13	03.09.24	Battery Spacing Amended	JM	SH
14	09.09.24	Access Track Amended	JM	SH
15	20.09.24	BESS Compound Amended	OM	SH
16	27.09.24	BESS Contents Amended	JM	SH

LEGEND:

	PLANNING APPLICATION BOUNDARY	
	DNO ACCESS ROUTE	
	INTERNAL ACCESS	
	PERIMETER FENCELINE	

VEGETATION:

	EXISTING VEGETATION	
	VEGETATION TO BE REMOVED	

SITE INFRASTRUCTURE:

	SECURITY GATE		BESS BATTERY UNIT
	POWER CONVERSION STATION		BATTERY INTERFACE CABINET
	CCTV CAMERA		PROJECT CONTROL ROOM
	240,000L WATER TANK		DNO CONTROL ROOM
	3-BAY CAR PARK		ATTENUATION BASIN (SuDs)
	AUX TRANSFORMER		
	DRAINAGE		

INDICATIVE PV MODULE LAYOUT:

	PV MODULES

Project: **Fendyke Solar Farm**
Bardling's Drove,
Sutton St. James
Spalding
PE12 0JN

Consultant:

INTEGRUM
RENEWABLE ENERGY

Integrum Renewable Energy Ltd

120 New Cavendish St,
Greater London
W1W 6XX.

Drawn by:

CADmando Design & Drafting Solutions Ltd
The Long Barn, The Courtyard, Severn Drive, Tewkesbury
Business Park, GL20 8GDTel: +44 (0) 1684 850019
Mob: +44 (0) 7814430010

Status:

PLANNING

Drawing Title:

Fendyke Solar Farm
Site Layout Plan: Compound Detail

Drawn: CS	Checked: ES	First Issued: 15.03.2024
Project Code: IRE004-	Drawing Number: PL-02	
Sheet Size: A1	Scale: 1:250	Revision: 16