


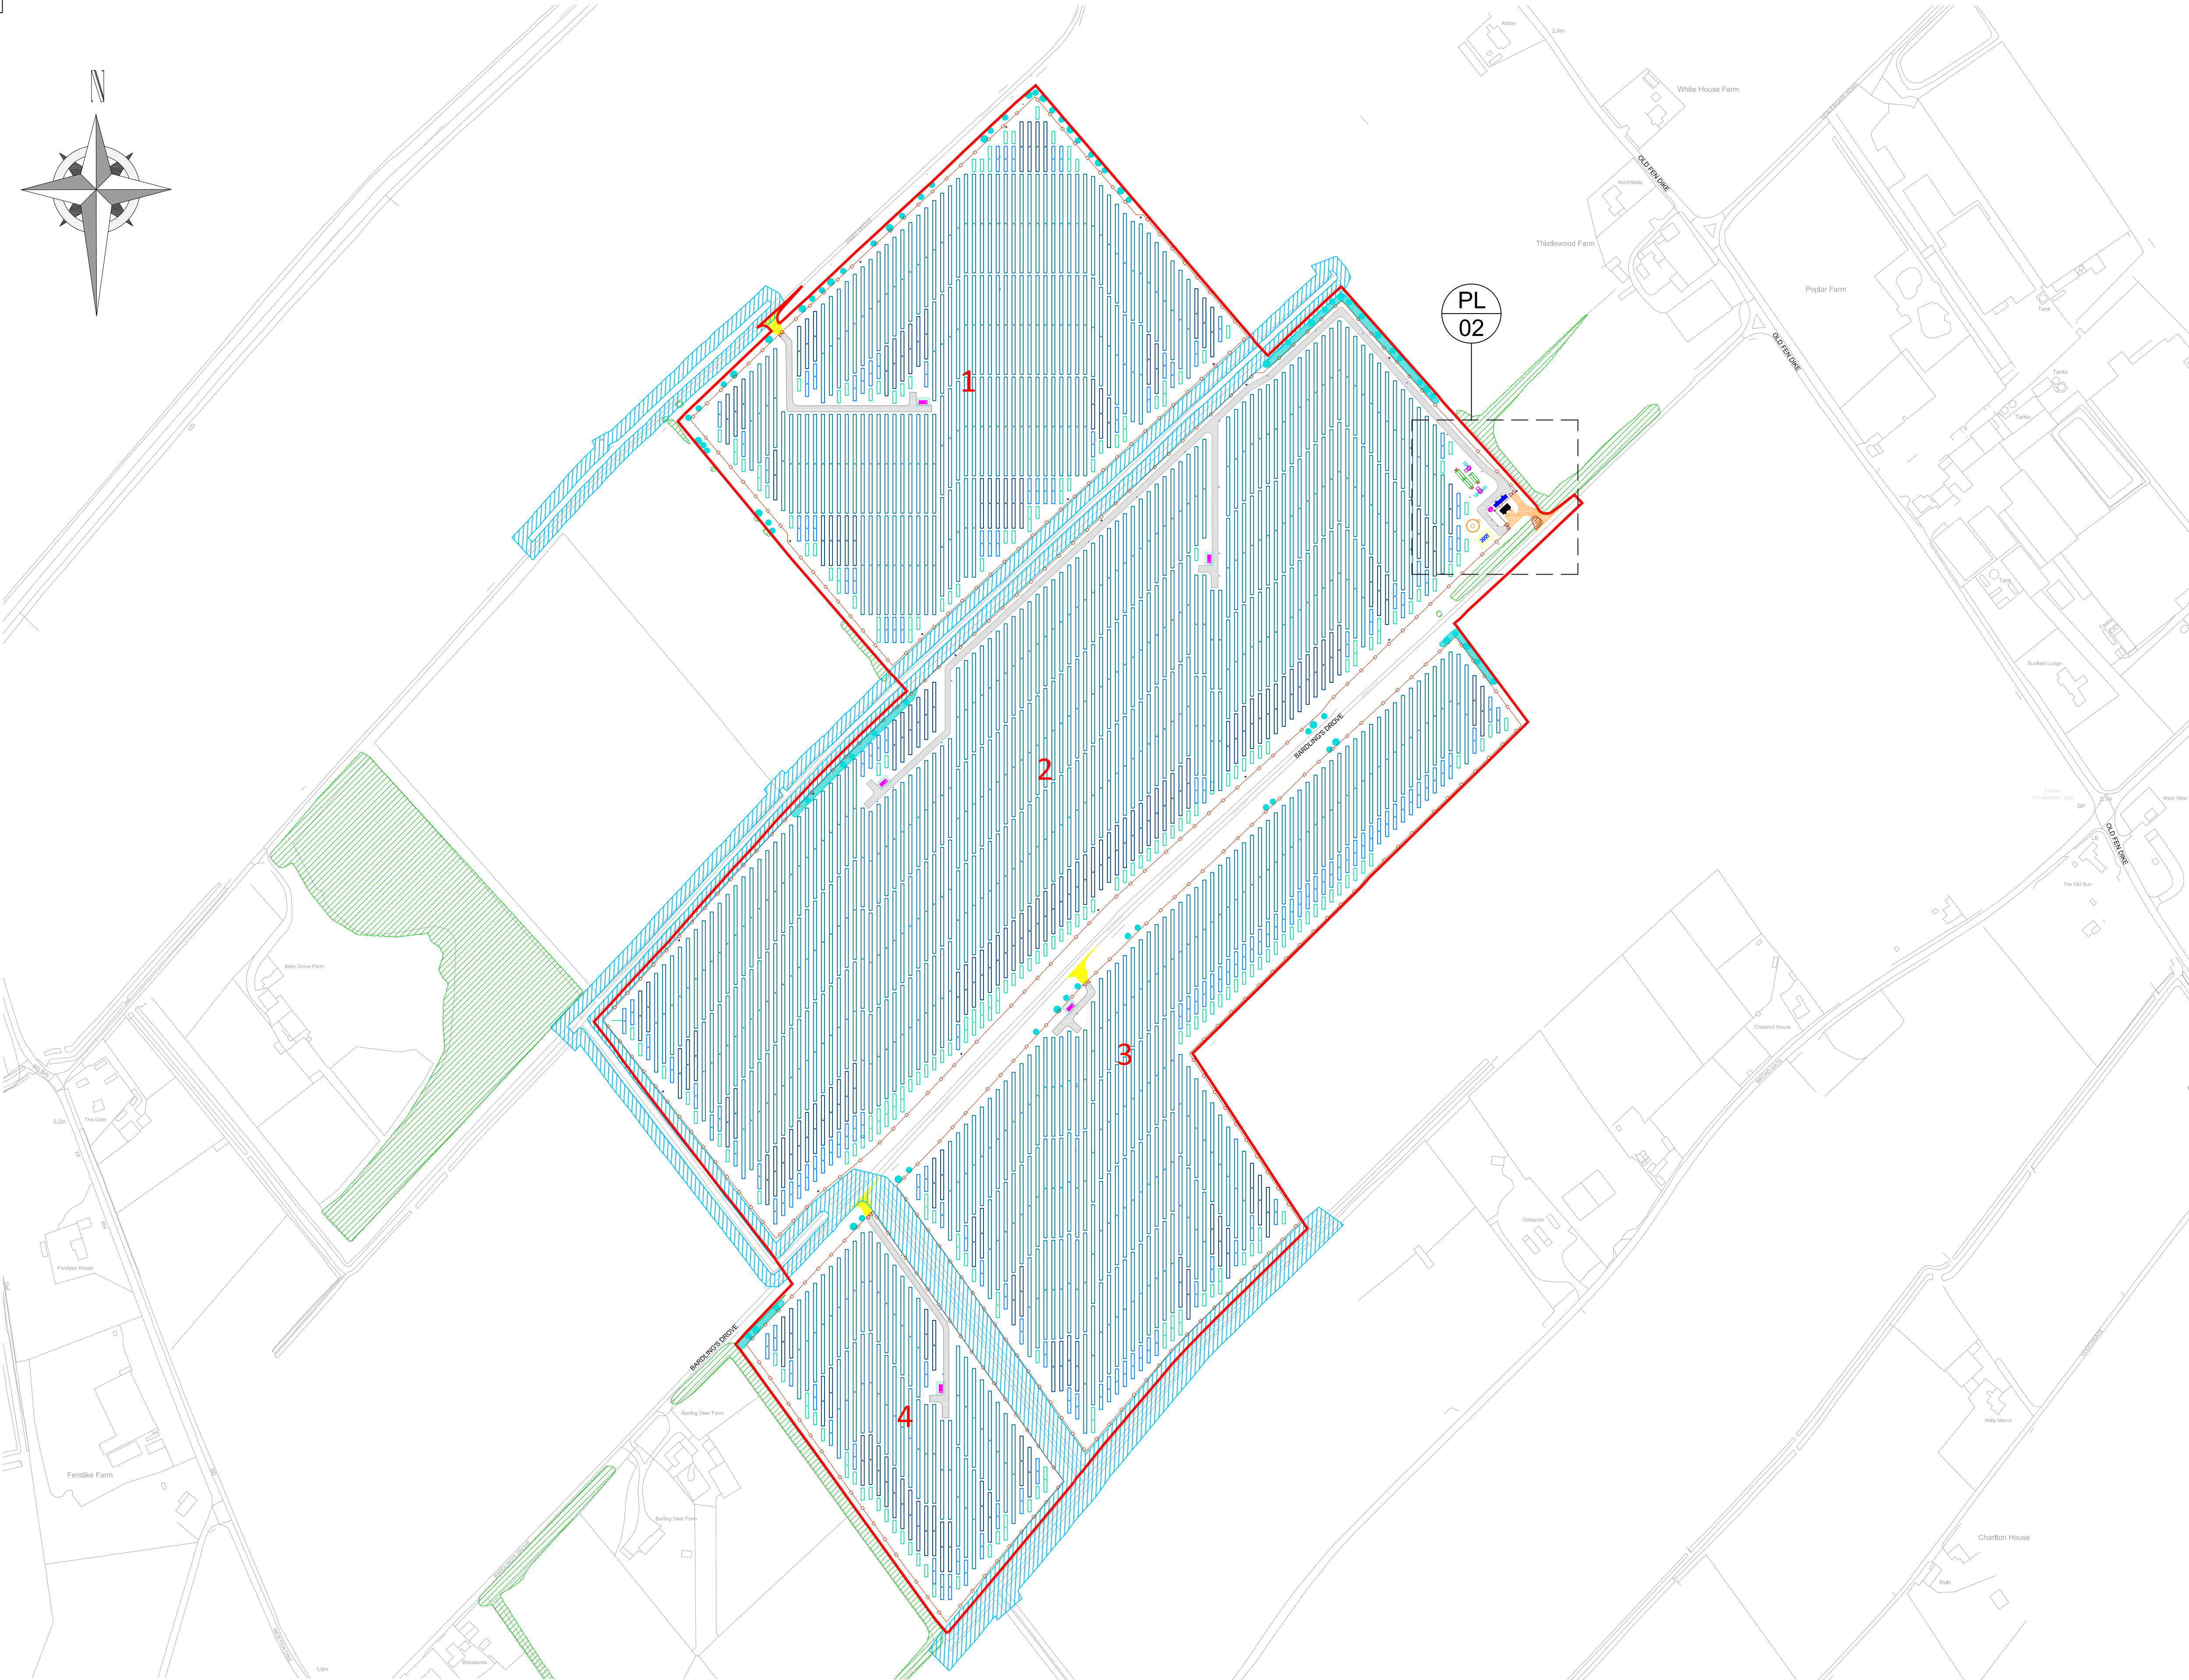

Revisions:

LEGEND:

-  9M EASEMENT AROUND IDB DRAINS 
- VEGETATION:**
-  EXISTING VEGETATION 
-  VEGETATION TO BE REMOVED 
-  PROPOSED VEGETATION 

SITE INFRASTRUCTURE:

- | | | | |
|---|--------------------------|---|---------------------------|
|  | SECURITY GATE |  | BESS BATTERY UNIT |
|  | POWER CONVERSION STATION |  | BATTERY INTERFACE CABINET |
|  | CCTV CAMERA |  | PROJECT CONTROL ROOM |
|  | 240,000L WATER TANK |  | DNO CONTROL ROOM |
|  | 3-BAY CAR PARK |  | SOLAR INVERTOR |
|  | AUX TRANSFORMER |  | ATTENUATION BASIN (SuDs) |
|  | DRAINAGE |  | BESS AREA |

INDICATIVE PV MODULE LAYOUT:

-
- PV MODULES

Consultant:



INTEGRUM
RENEWABLE ENERGY

Integrum Renewable Energy Ltd
120 New Cavendish St,
Greater London
W1W 6XX.

Drawn by:



Status:

PLANNING

Drawing Title:

Fendyke Solar Farm Site Layout Plan

1 FENDYKE SOLAR FARM SITE LAYOUT PLAN

