




To treatment plant

EXTERNAL MATERIALS :-
BRICKS - HOSKINS AUTUMN RED.
TILES - SANDTOFT SINGLE CLAY PAN TILES - GREY.

ECO-FRIENDLY INCLUSIONS :-

- RAINWATER HARVESTING SYSTEM.
- 6 KW WIND TURBINE SYSTEM - 15m MAST
- AIR SOURCE HEAT PUMP SYSTEM.

- Under floor heating system to ground floor
- Wet radiator system to first floor.

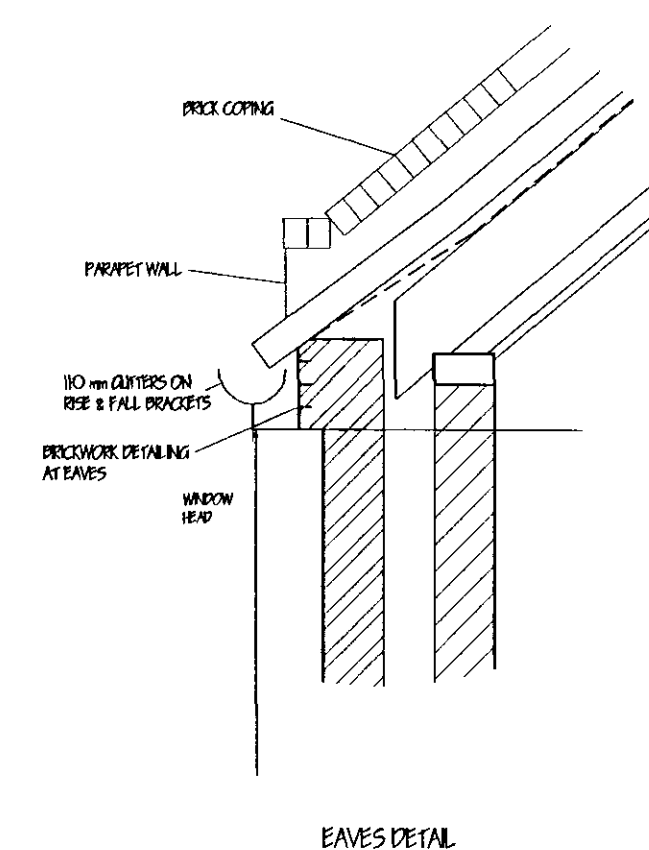

EAVES DETAIL




SHOC
Planning & Development
- 6 AUG 2007
Ref: 1079/07

DETERMINED
PLAN

FIRST FLOOR LAYOUT PLAN

$6.9 \times 5.6 \times 2 = 111$
 $4.75 \times 4.9 \times 2 = 46.55$
 $3.8 \times 2.9 = 11.02$

GROUND FLOOR LAYOUT PLAN

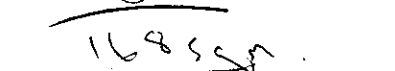

[illegible]