



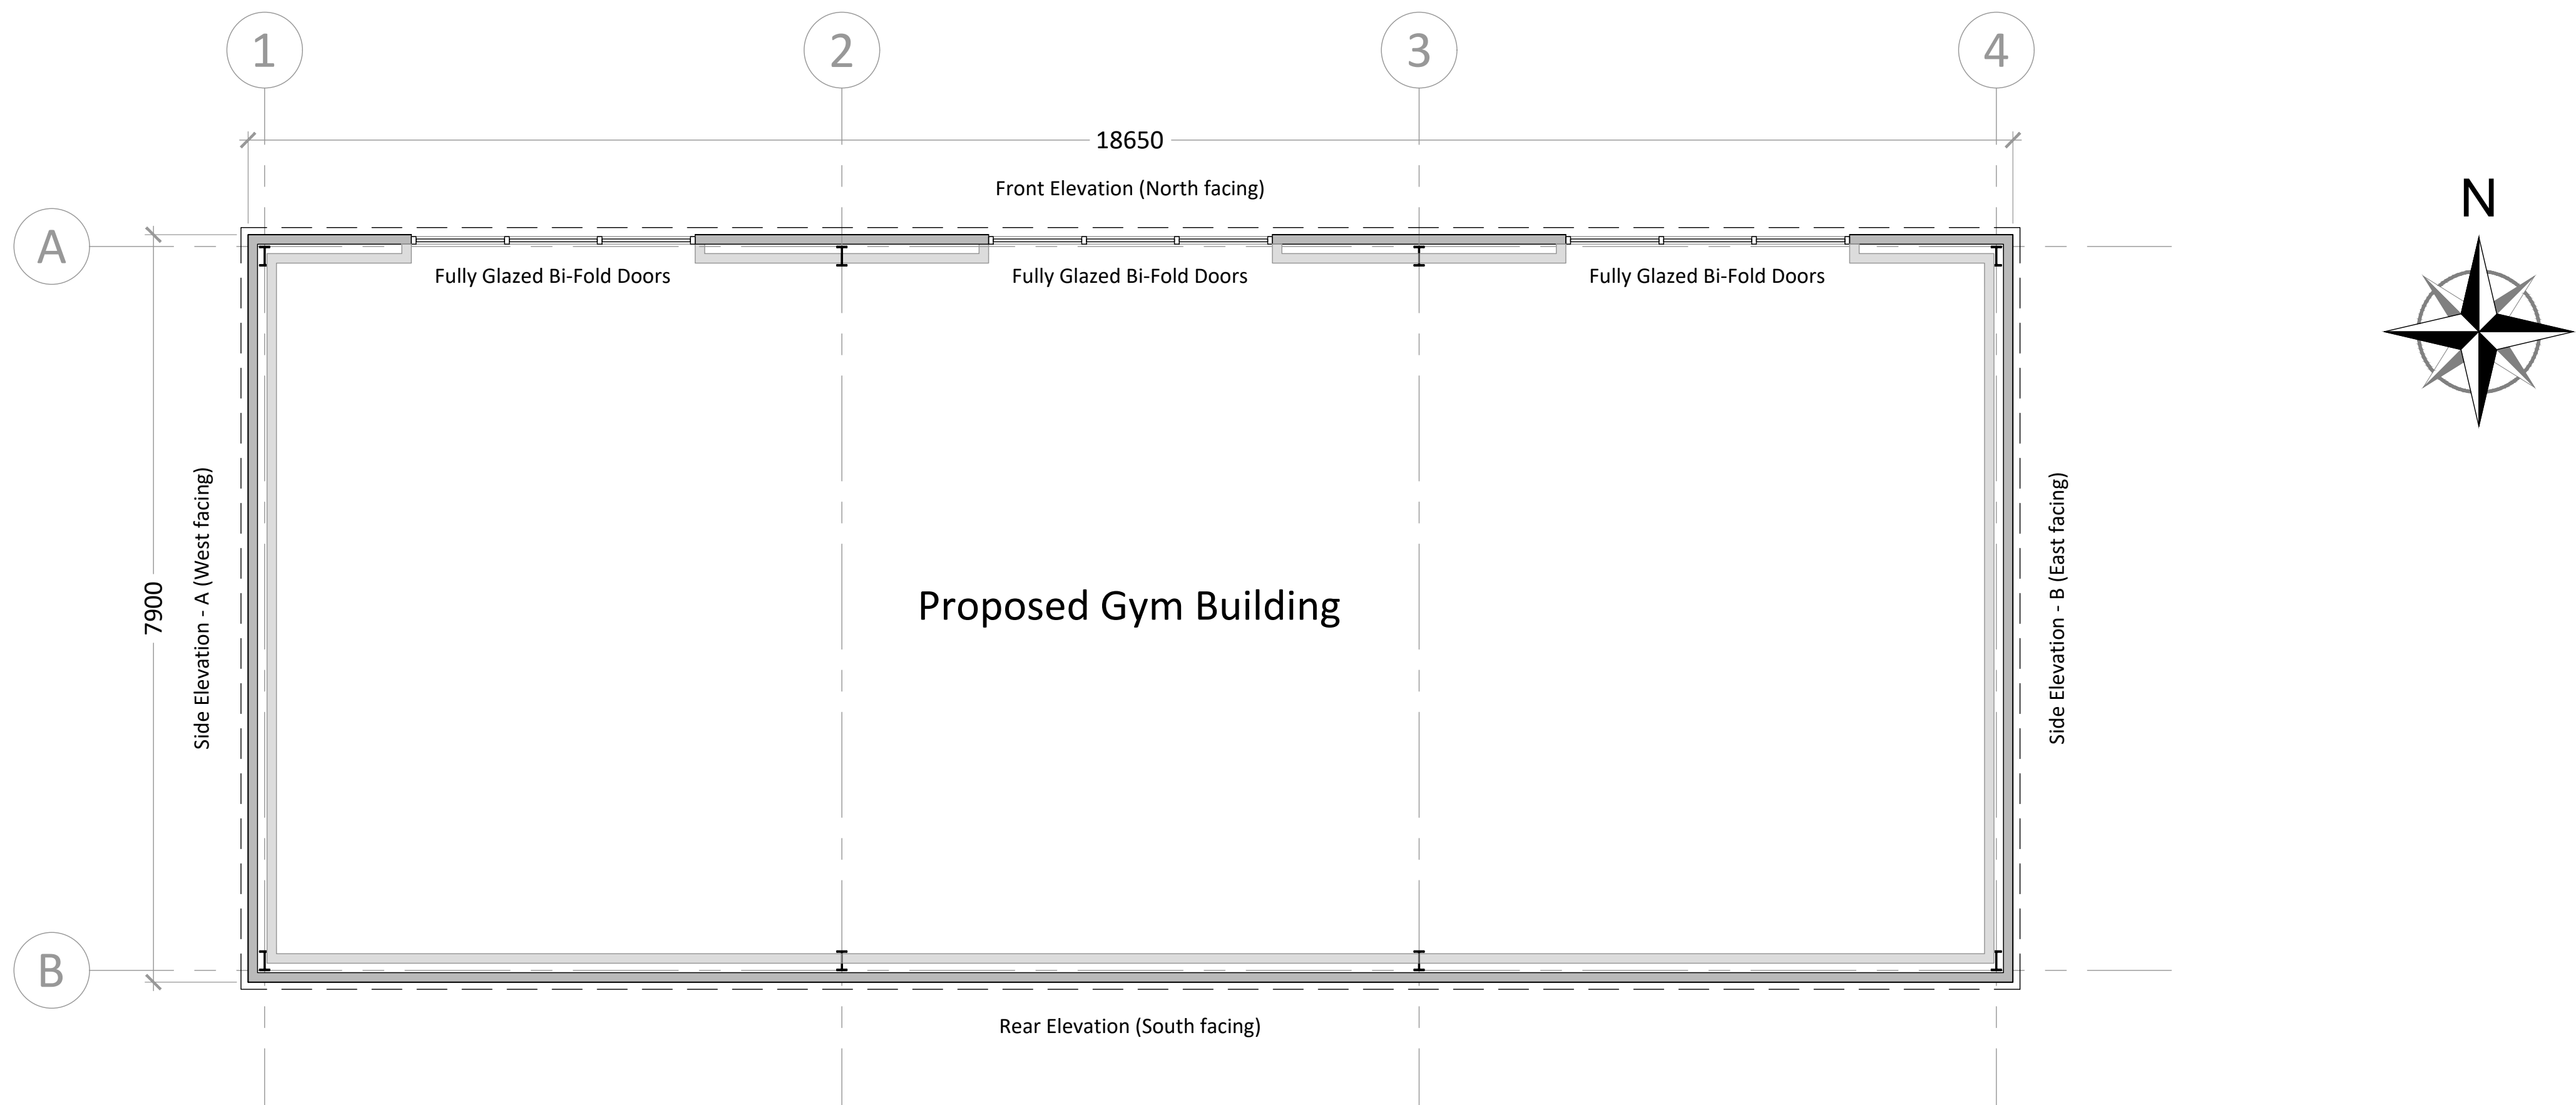

Gym Building - Proposed Layout

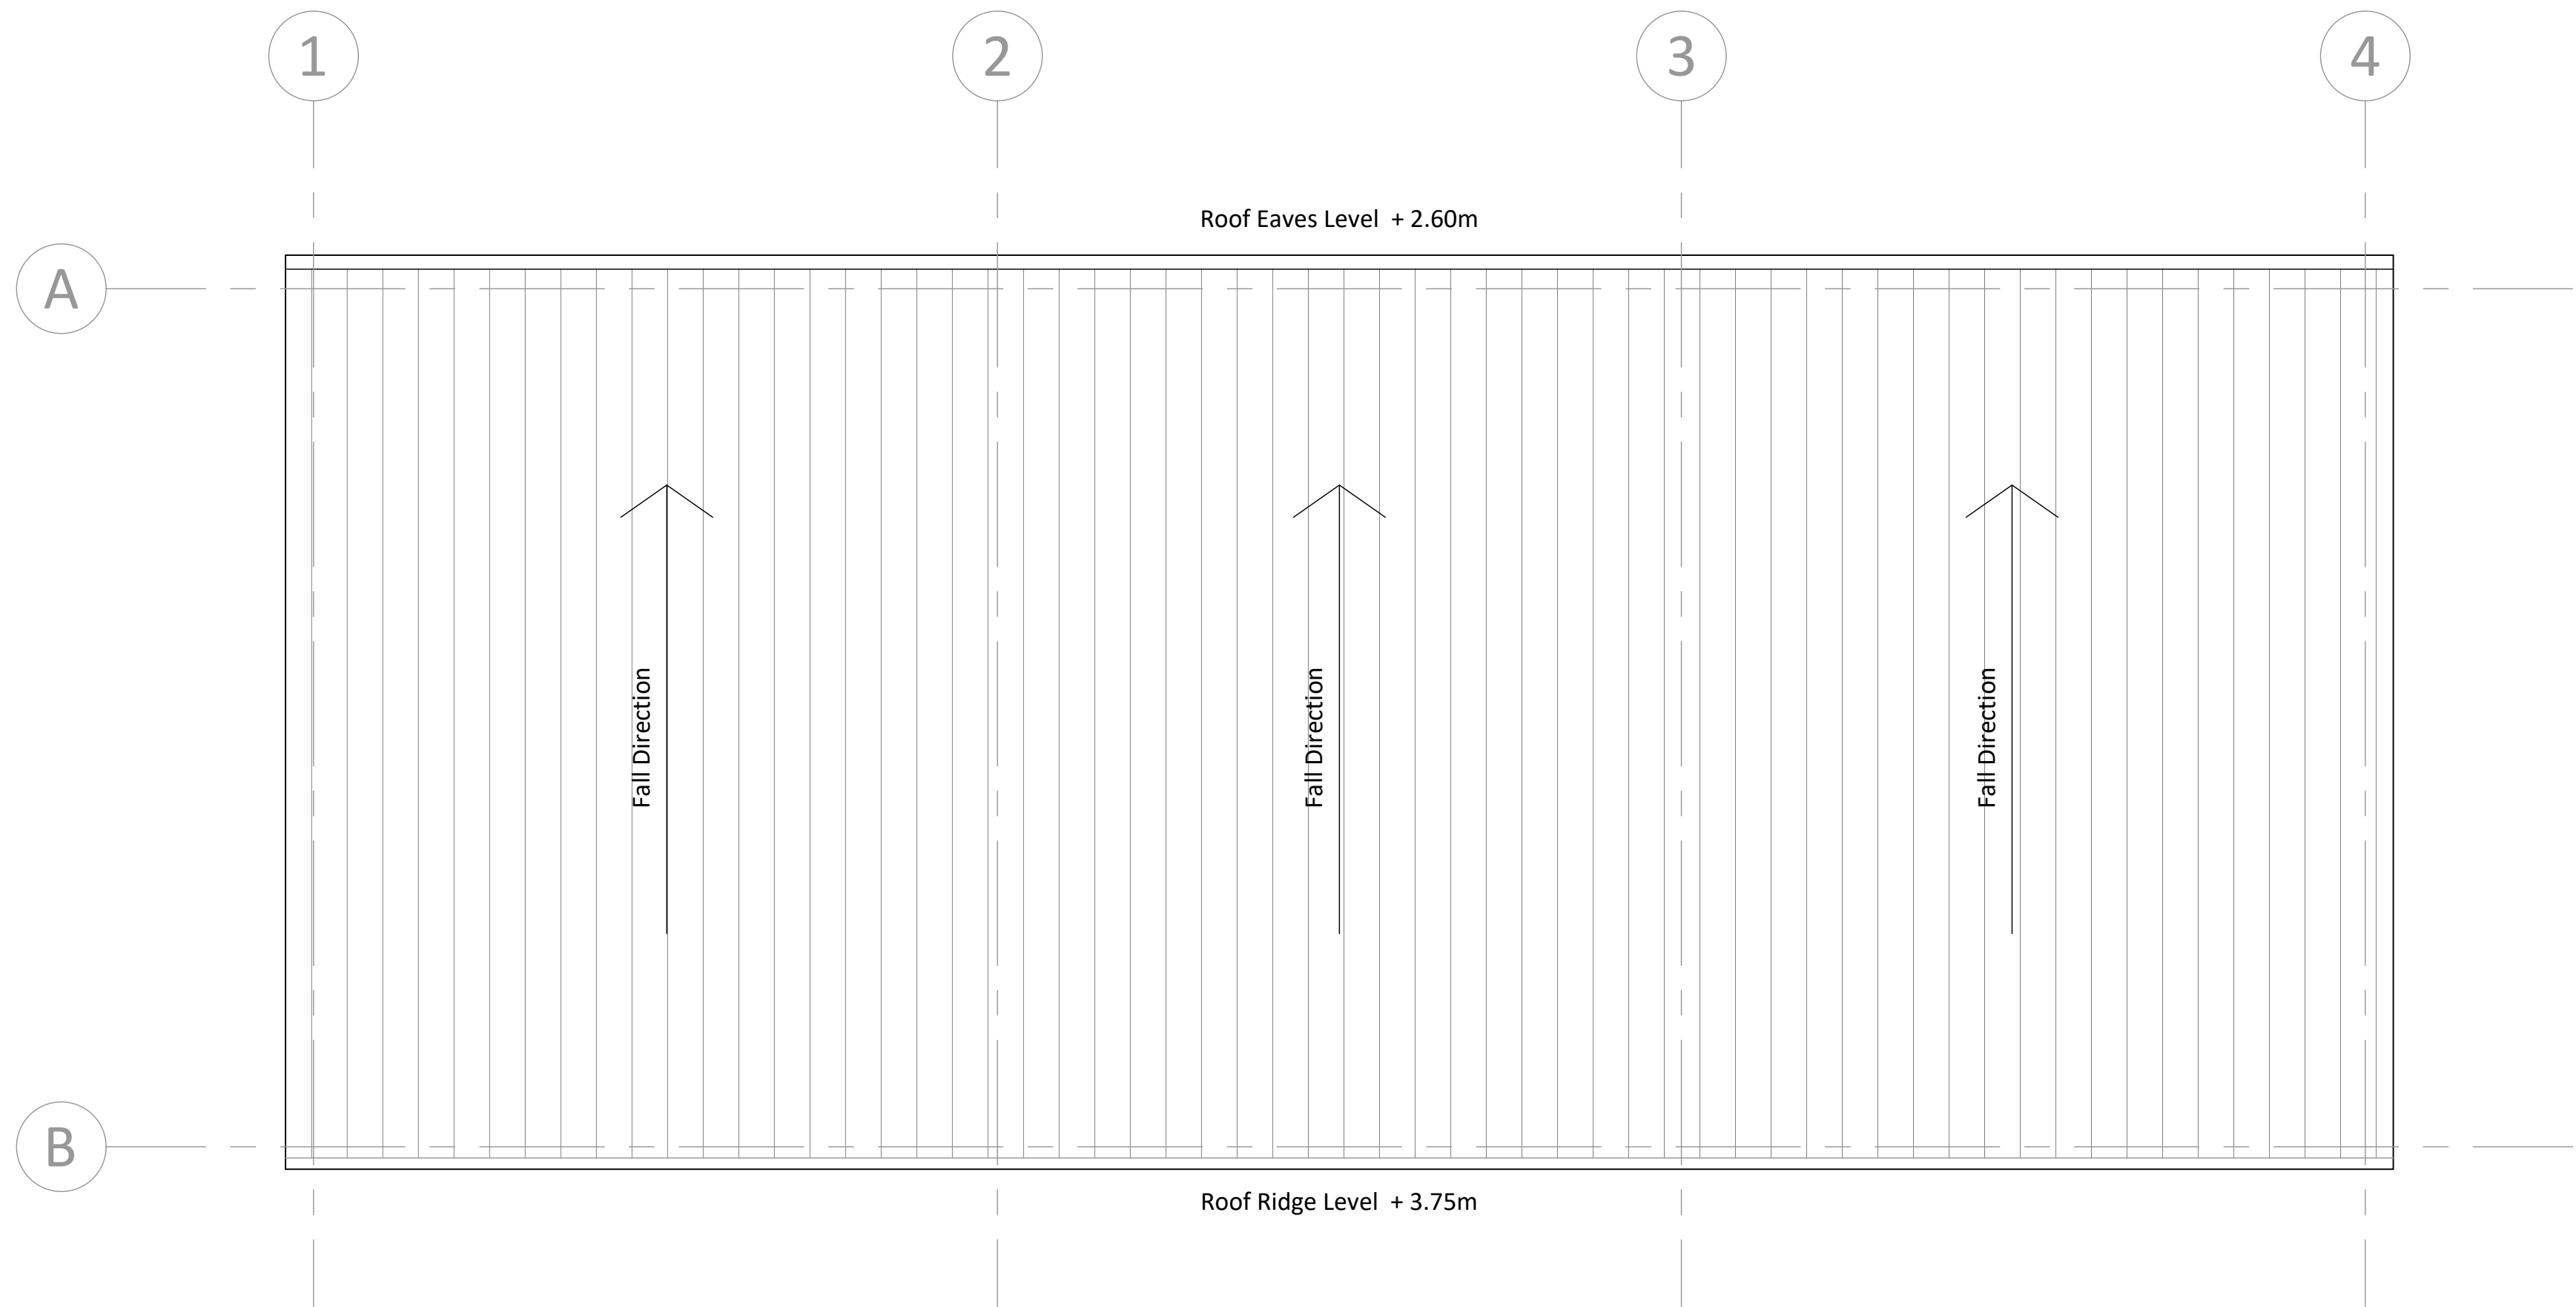

Gym Building - Proposed Roof Plan



Proposed Gym Building