



drawing revisions

| rev | note                                               | date       |
|-----|----------------------------------------------------|------------|
| 1.0 | First Issue<br>Drawing issued for Client approval. | 06-11-2025 |
| 2.0 | Drawing issued to SHDC for Planning Approval.      | 24-11-2025 |

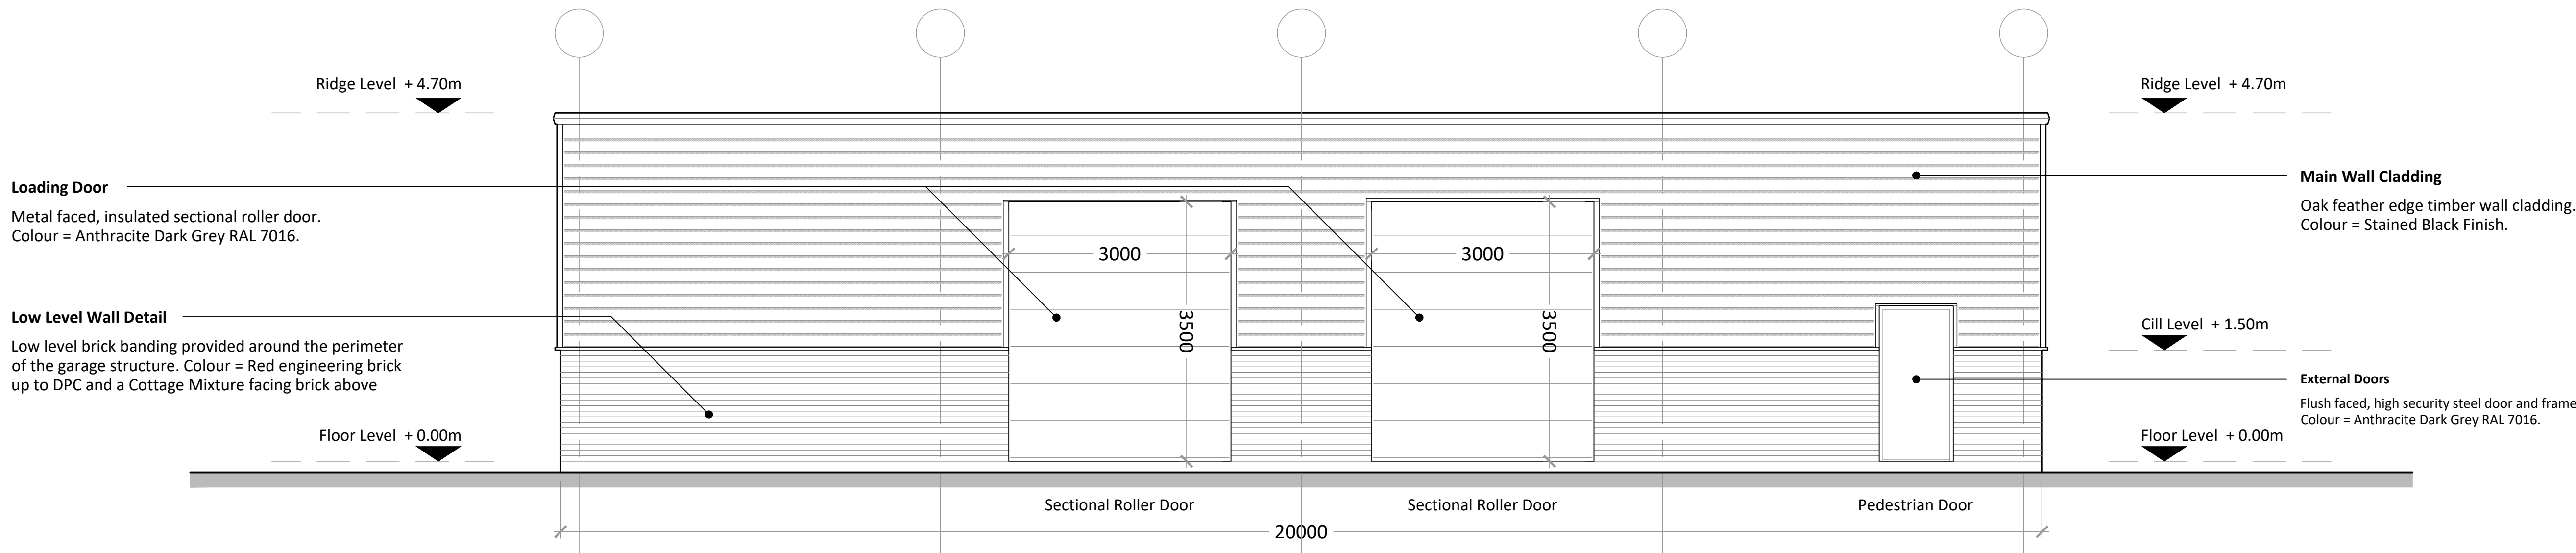


Proposed Front Elevation (North facing)

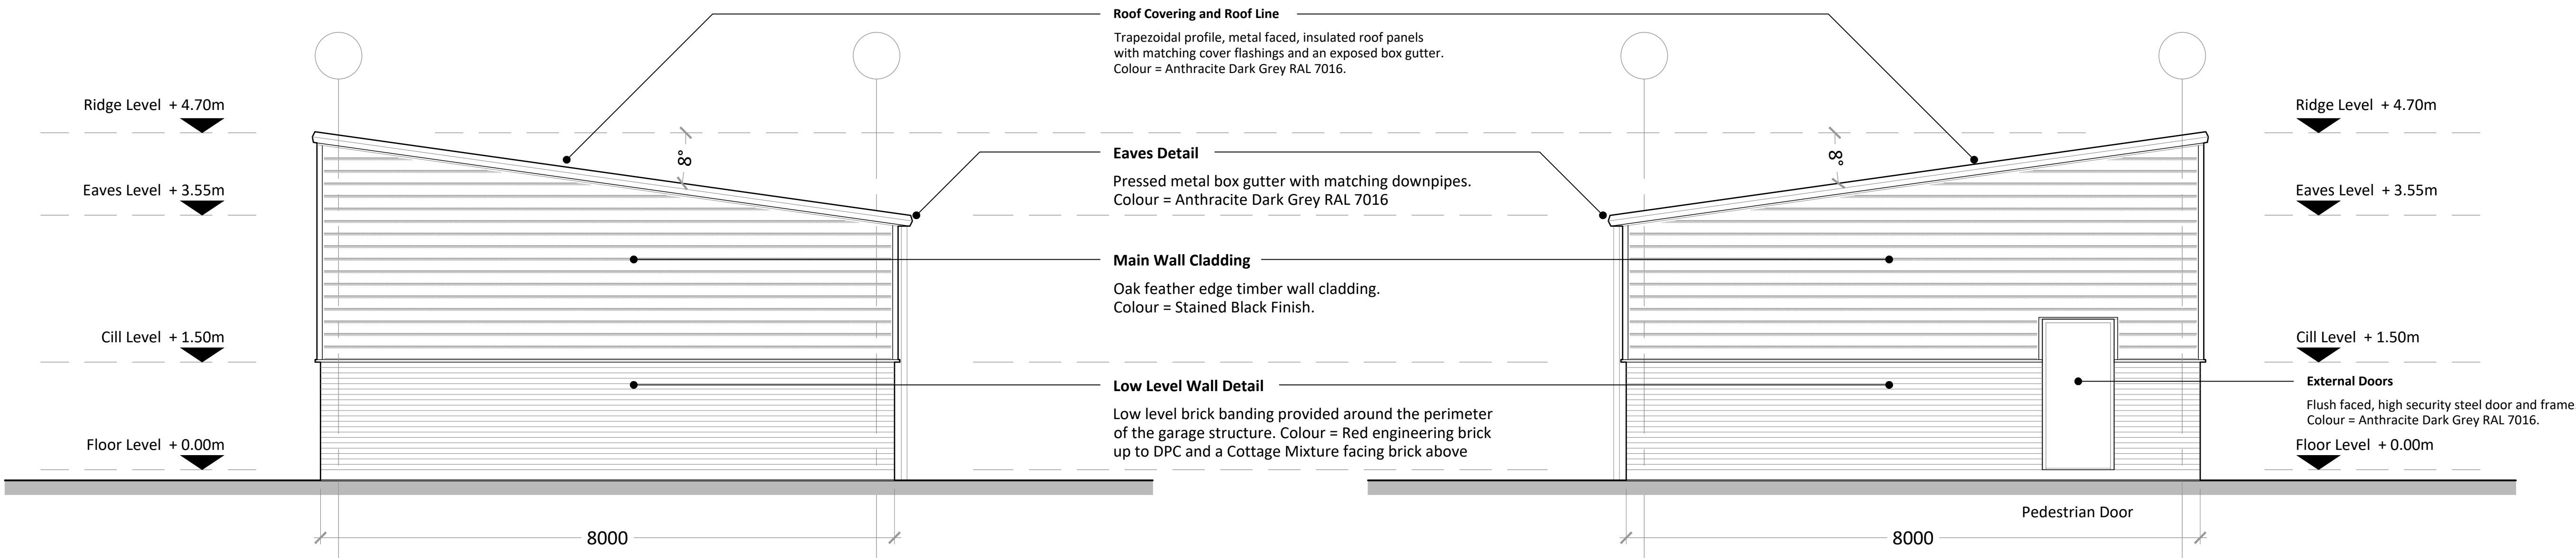

Proposed Side Elevation - A (West facing)

Proposed Side Elevation - B (East facing)

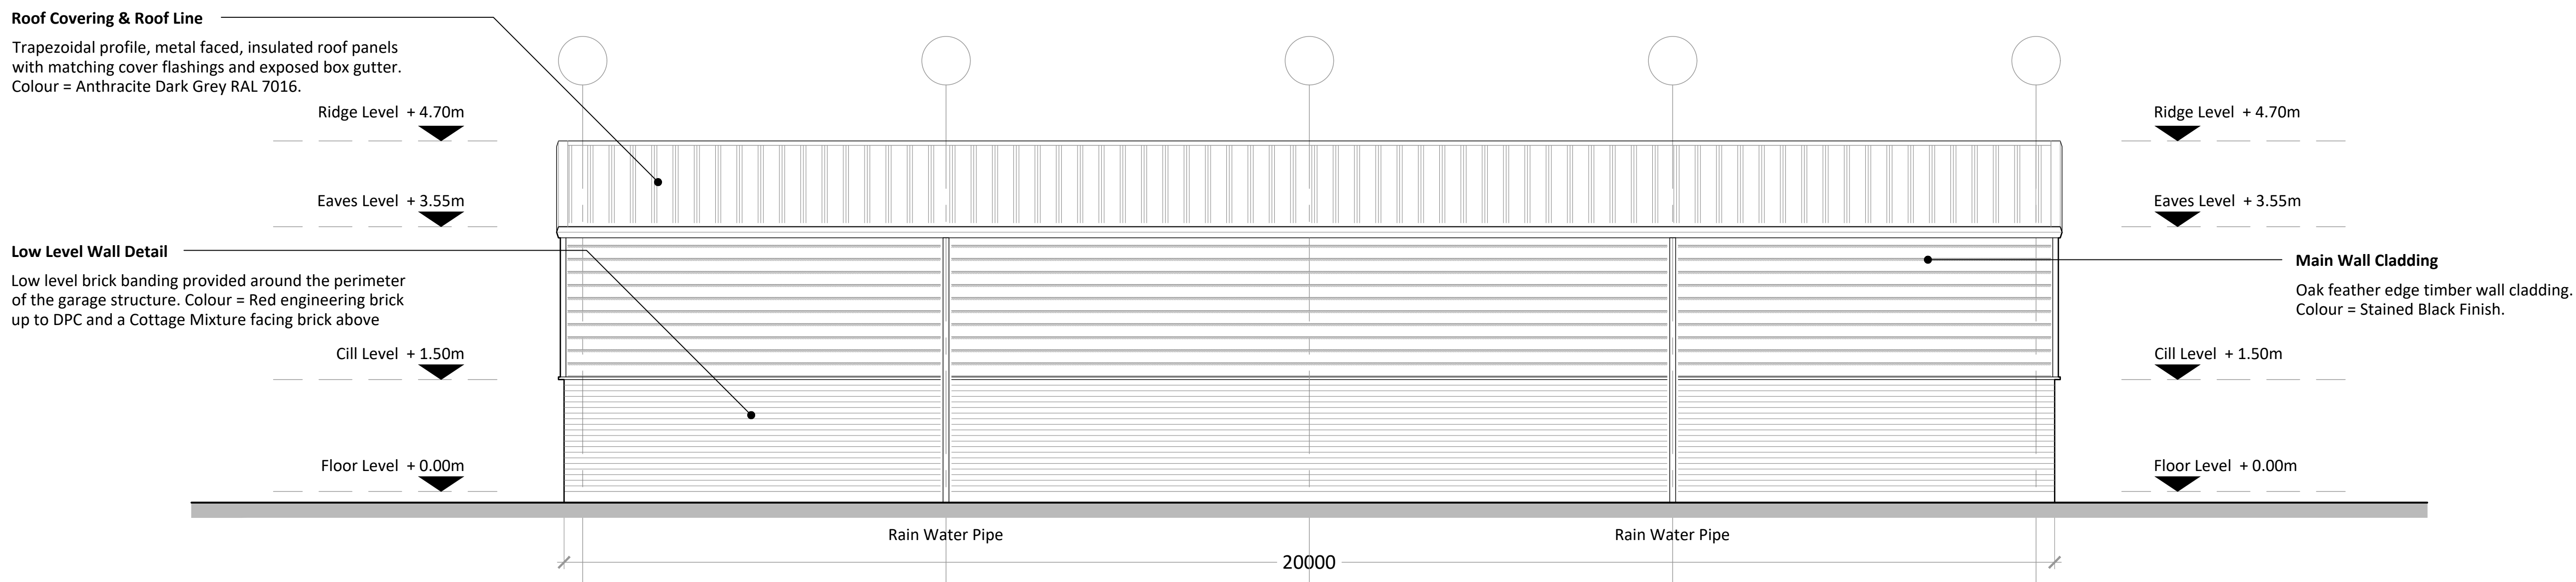

Proposed Rear Elevation (South facing)

Scale Bar 1:50



Proposed Storage Unit B