

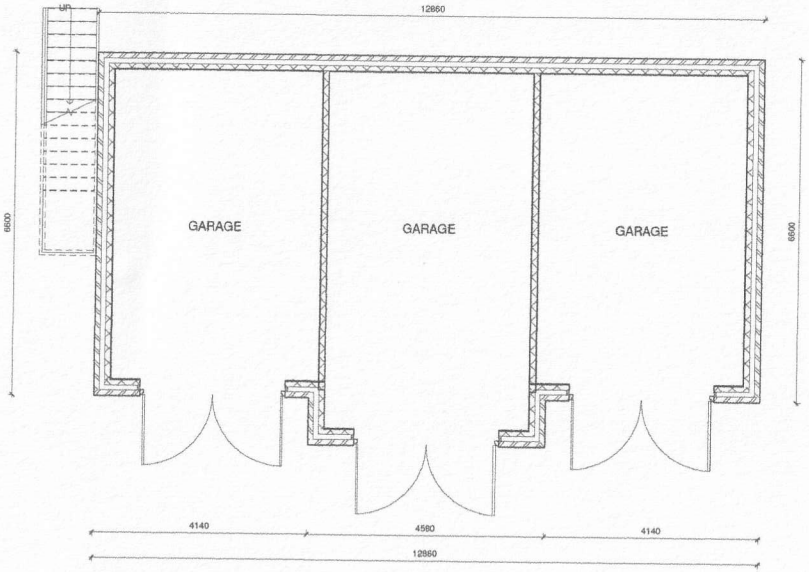



GARAGE FLOOR PLAN
1 : 50

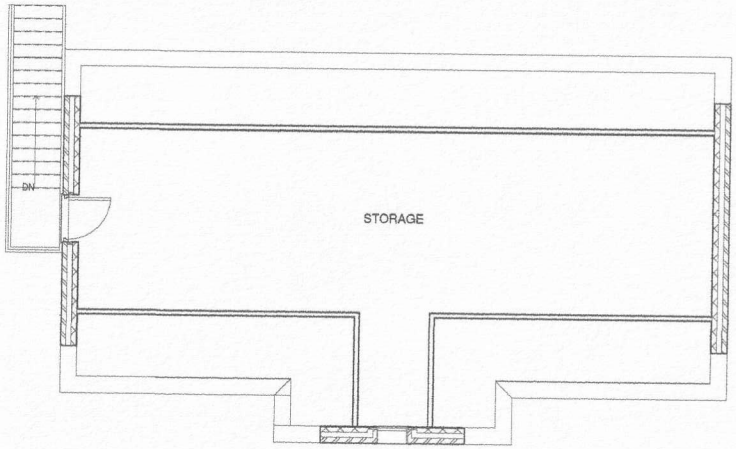


GARAGE FIRST FLOOR PLAN
1 : 50

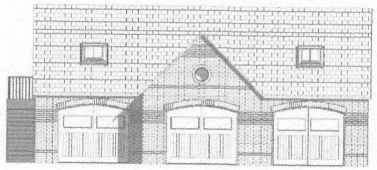


GARAGE FRONT ELEVATION
1 : 100

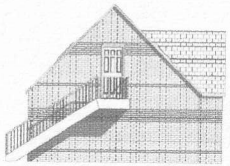

GARAGE SIDE ELEVATION
1 : 100

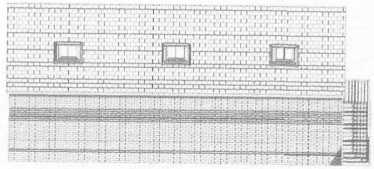

GARAGE REAR ELEVATION
1 : 100

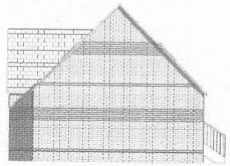

GARAGE SIDE ELEVATION 2
1 : 100



GARAGE FRONT/SIDE VIEW



GARAGE FRONT 3D VIEW

Rev	Description	Date
A	Alterations to side elevations	July 15
B	Removal of acc above garage	August 15

AUSTIN JOHN
DEVELOPMENTS
Rualen, Mill Green Road, Pinchbeck, Spalding, Lincolnshire, PE11 3PU
contact@austinjohndevelopments.uk

PROJECT
RESIDENTIAL DEVELOPMENT

CLIENT
MR & MRS GRIFFITHS
PRIORY COTTAGE
BROADGATE
SUTTON ST. JAMES

DRAWING
GARAGE FLOOR PLAN
GARAGE ELEVATIONS
GARAGE 3D VIEWS

DRAWING NUMBER:	DATE:
AJD1011/15/03B	10/07/15
DRAWN BY: JC	SCALE (@ A1): As indicated

COPIES OF THESE DRAWS MUST NOT BE TAKEN, TRACED OR ALTERED FOR ANY PURPOSE OTHER THAN THAT FOR WHICH THEY ARE PROVIDED WITHOUT THE PERMISSION OF AUSTIN JOHN DEVELOPMENTS. THESE SERVICES ARE ARRANGED ONLY UPON THE FURNISHING OF OBTAINED PLANNING OR BUILDING REGULATIONS APPROVAL AND DO NOT CONTAIN A FULL SPECIFICATION FOR THE PROPOSED WORK AND THE PROPOSED WORK IS ALL WITHIN THE CURTILAGE OF THE PROPERTY.
ALL DIMENSIONS ARE TO BE CHECKED ON SITE BY THE CONTRACTOR AND ANY DISCREPANCIES OR OMISSIONS REPORTED TO THE ARCHITECT BEFORE THE COMMENCEMENT OF WORK. ALL DIMENSIONS ARE IN MILLIMETRES UNLESS OTHERWISE STATED. ALL MATERIALS AND SPECIFICATIONS ARE TO BE IN ACCORDANCE WITH THE CONTRACT. IT IS REQUESTED THAT ANY VARIATIONS FROM THE DRAWINGS OR SPECIFICATION ARE NOTIFIED TO THE ARCHITECT BEFORE ANY WORK IS CARRIED OUT. ALL THE RELEVANT SWITCHES ON THE PREMISES ARE TO BE CHECKED BEFORE ANY WORK IS CARRIED OUT. ALL THE RELEVANT SWITCHES ON THE PREMISES ARE TO BE CHECKED BEFORE ANY WORK IS CARRIED OUT. THE FACT THAT MATTERS ARE NOT MENTIONED OR SHOWN ON THE DRAWINGS AND SPECIFICATION FROM PERFORMING ITEM OF NON-COMPLIANCE IN CARRYING OUT THE WORK. ALL WORKS AND MATERIALS ARE TO BE FIXED AND INSTALLED TO THE MANUFACTURERS INSTRUCTIONS AND COMPLY WITH THE RELEVANT BRITISH STANDARD CODE OF PRACTICE. ALL WORKMANSHIP AND MATERIALS ARE TO COMPLY WITH ALL CURRENT BUILDING REGULATIONS, BRITISH STANDARDS OR EUROPEAN CODE AS ALL REGULATIONS OR TECHNICAL NEED PREVENTS CHOICE OF PRACTICE, BRITISH STANDARDS OR EUROPEAN CODE AS ALL BRAND NAMES IN THIS DRAWING ARE NOT TO BE SCALED FOR CONSTRUCTION DRAWING PURPOSES. ALL DIMENSIONS ARE TO BE CHECKED ON SITE BY THE CONTRACTOR AND ANY DISCREPANCIES REPORTED TO THE ARCHITECT BEFORE THE COMMENCEMENT OF WORK AND ANY DISCREPANCIES REPORTED TO THE SUB-CONTRACTOR PRIOR TO THE COMMENCEMENT OF WORKS AND ANY DISCREPANCIES REPORTED PRIOR TO COMMENCEMENT OF WORKS. WHERE APPLICABLE DIMENSIONS SHOWN AND OTHER THE OUTSIDE MADE OF SHOP OR PRIOR TO COMMENCEMENT OF WORKS. THE ACTUAL POSITIONING OF APPLIANCES MUST BE AGREED BY THE SUB-CONTRACTOR PRIOR TO COMMENCEMENT OF WORK AND ANY DISCREPANCIES REPORTED TO SUIT THE INSTALLATION, SERVICES, SUPPLIERS AND INSTALLATION RECOMMENDATIONS.
REVISION A 08/07/15
Alterations to side elevations Red line approved contractor is familiar with and complies with Health & Safety his Building Sites and Minor Places.