




Side (West) Elevation 1:100

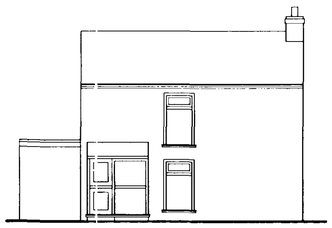


Front (South) Elevation 1:100

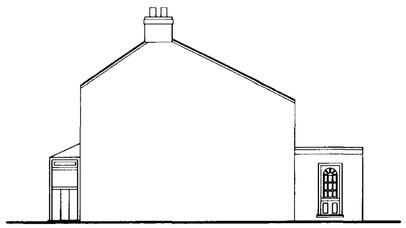

Side (East) Elevation 1:100

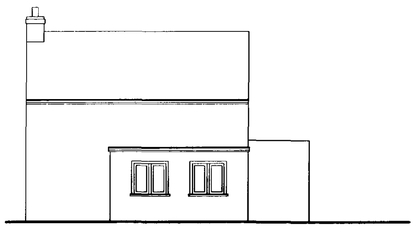

Rear (North) Elevation 1:100

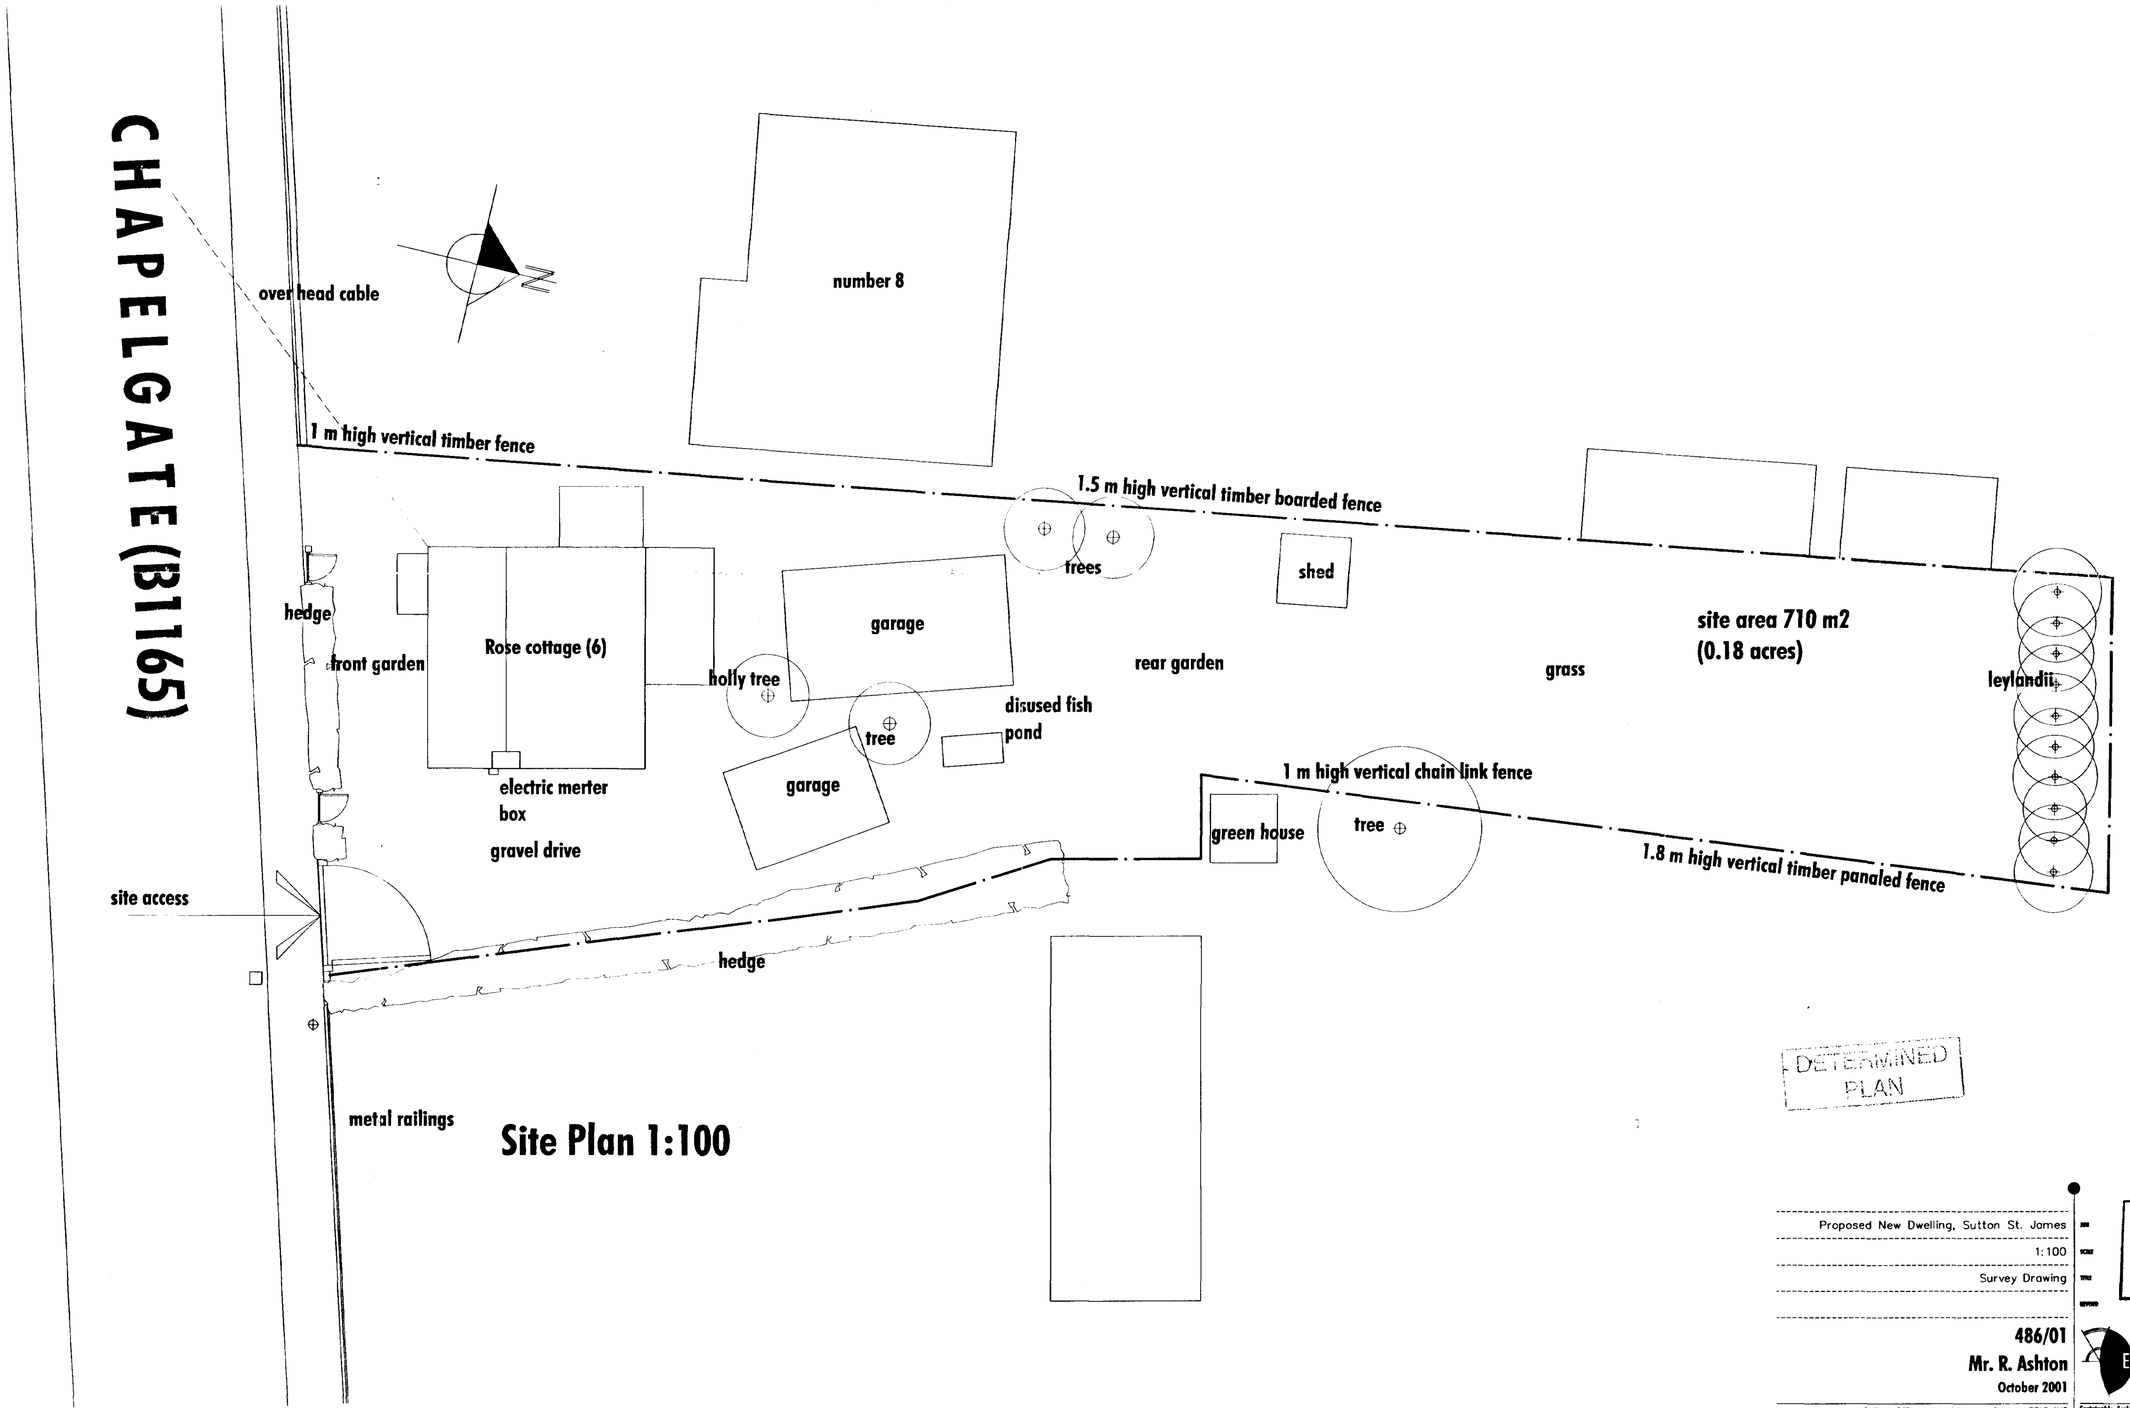

Site Plan 1:100

DETERMINED PLAN

Proposed New Dwelling, Sutton St. James

1:100

Survey Drawing

486/01

Mr. R. Ashton

October 2001

SOUTH HOLLAND DC
HOUSING & PLANNING
-5 NOV 2001
Ref: 1275/01

2 Post Office Lane Wisbech Cambs PE13 1HG
Tel 01945 476800 Fax 01945 476801 Email motearch@tinyworld.co.uk

EARCH


Sustainable Ecological Architecture Ltd



Front (South) Elevation 1:100




Side (East) Elevation 1:100

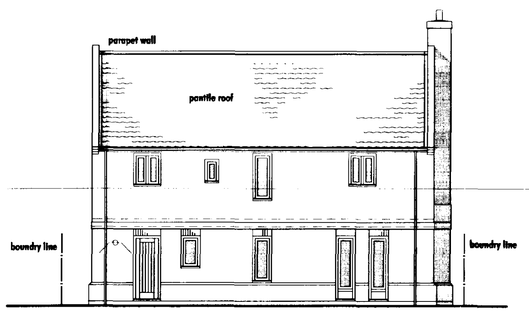


Rear (North) Elevation 1:100




Side (West) Elevation 1:100

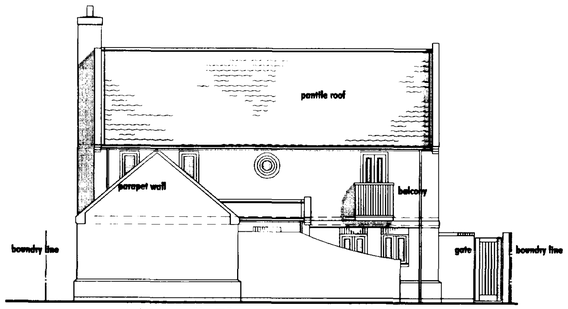


Front (Road) Elevation 1:100

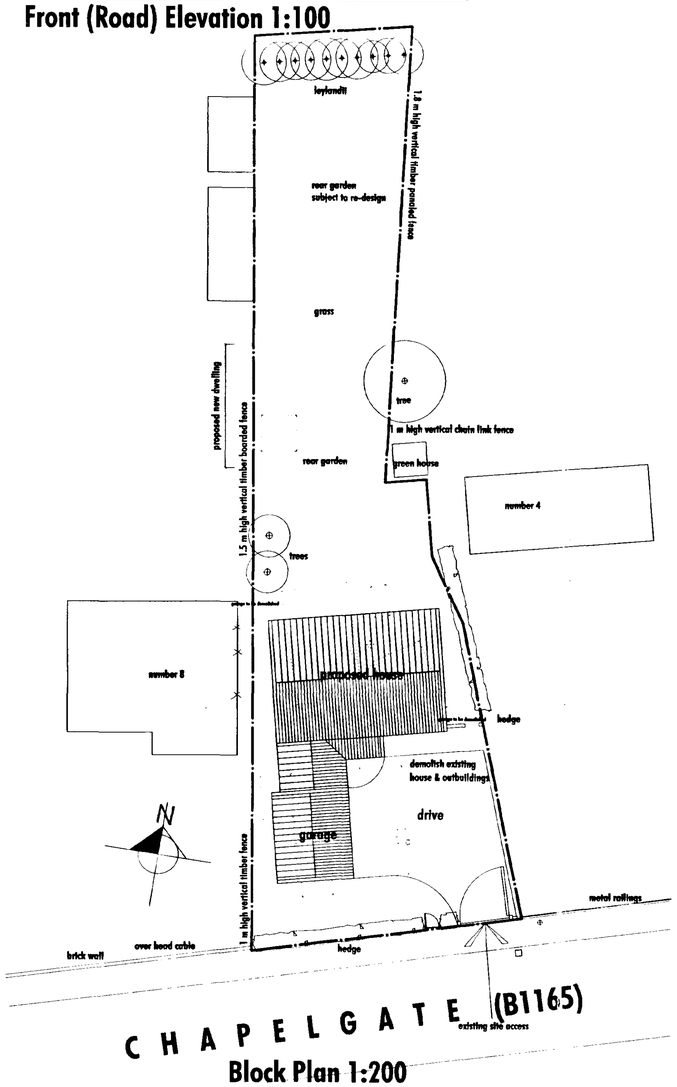

Block Plan 1:200

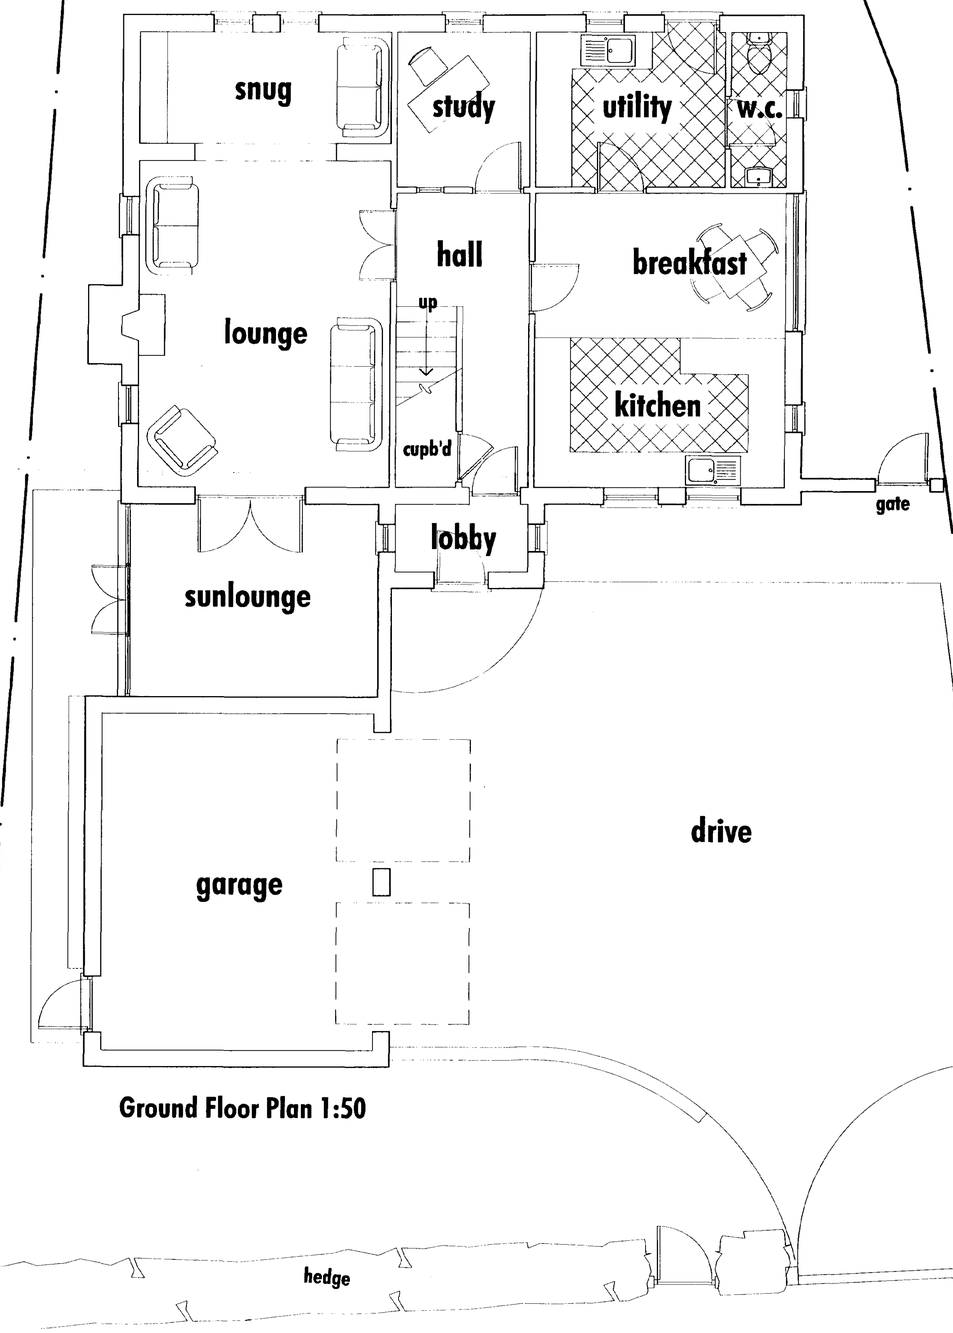

Ground Floor Plan 1:50

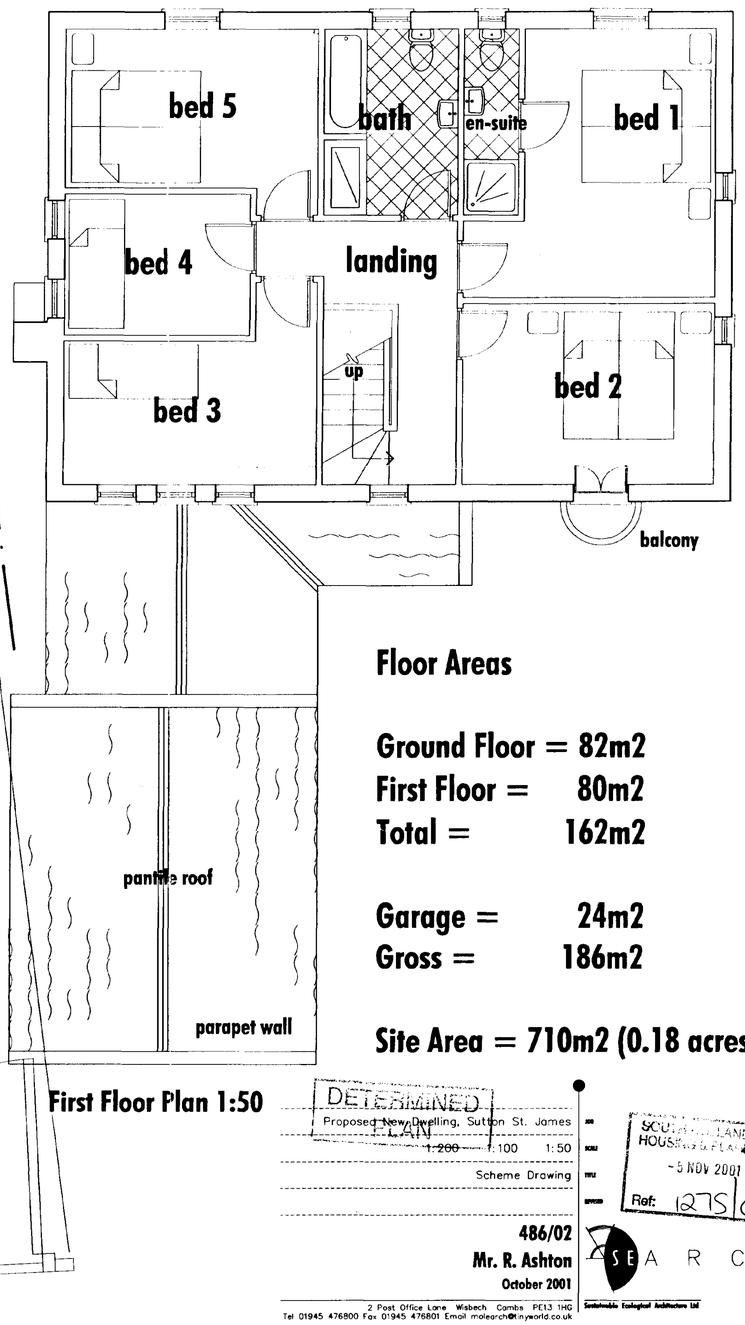

First Floor Plan 1:50

Floor Areas

Ground Floor = 82m2
First Floor = 80m2
Total = 162m2

Garage = 24m2
Gross = 186m2

Site Area = 710m2 (0.18 acres)

DETERMINED
PLAN

Proposed New Dwelling, Sutton St. James

1:200 1:100 1:50

Scheme Drawing

486/02
Mr. R. Ashton
October 2001

SOUTH HOLLAND DC
HOUSE & PLANS
-5 NOV 2001
Ref: 1275/01

2 Post Office Lane Wisbech Cambs PE13 1HG
Tel 01945 476800 Fax 01945 476801 Email molearch@tinyworld.co.uk
SEARCH
Sustainable Ecological Architecture Ltd