

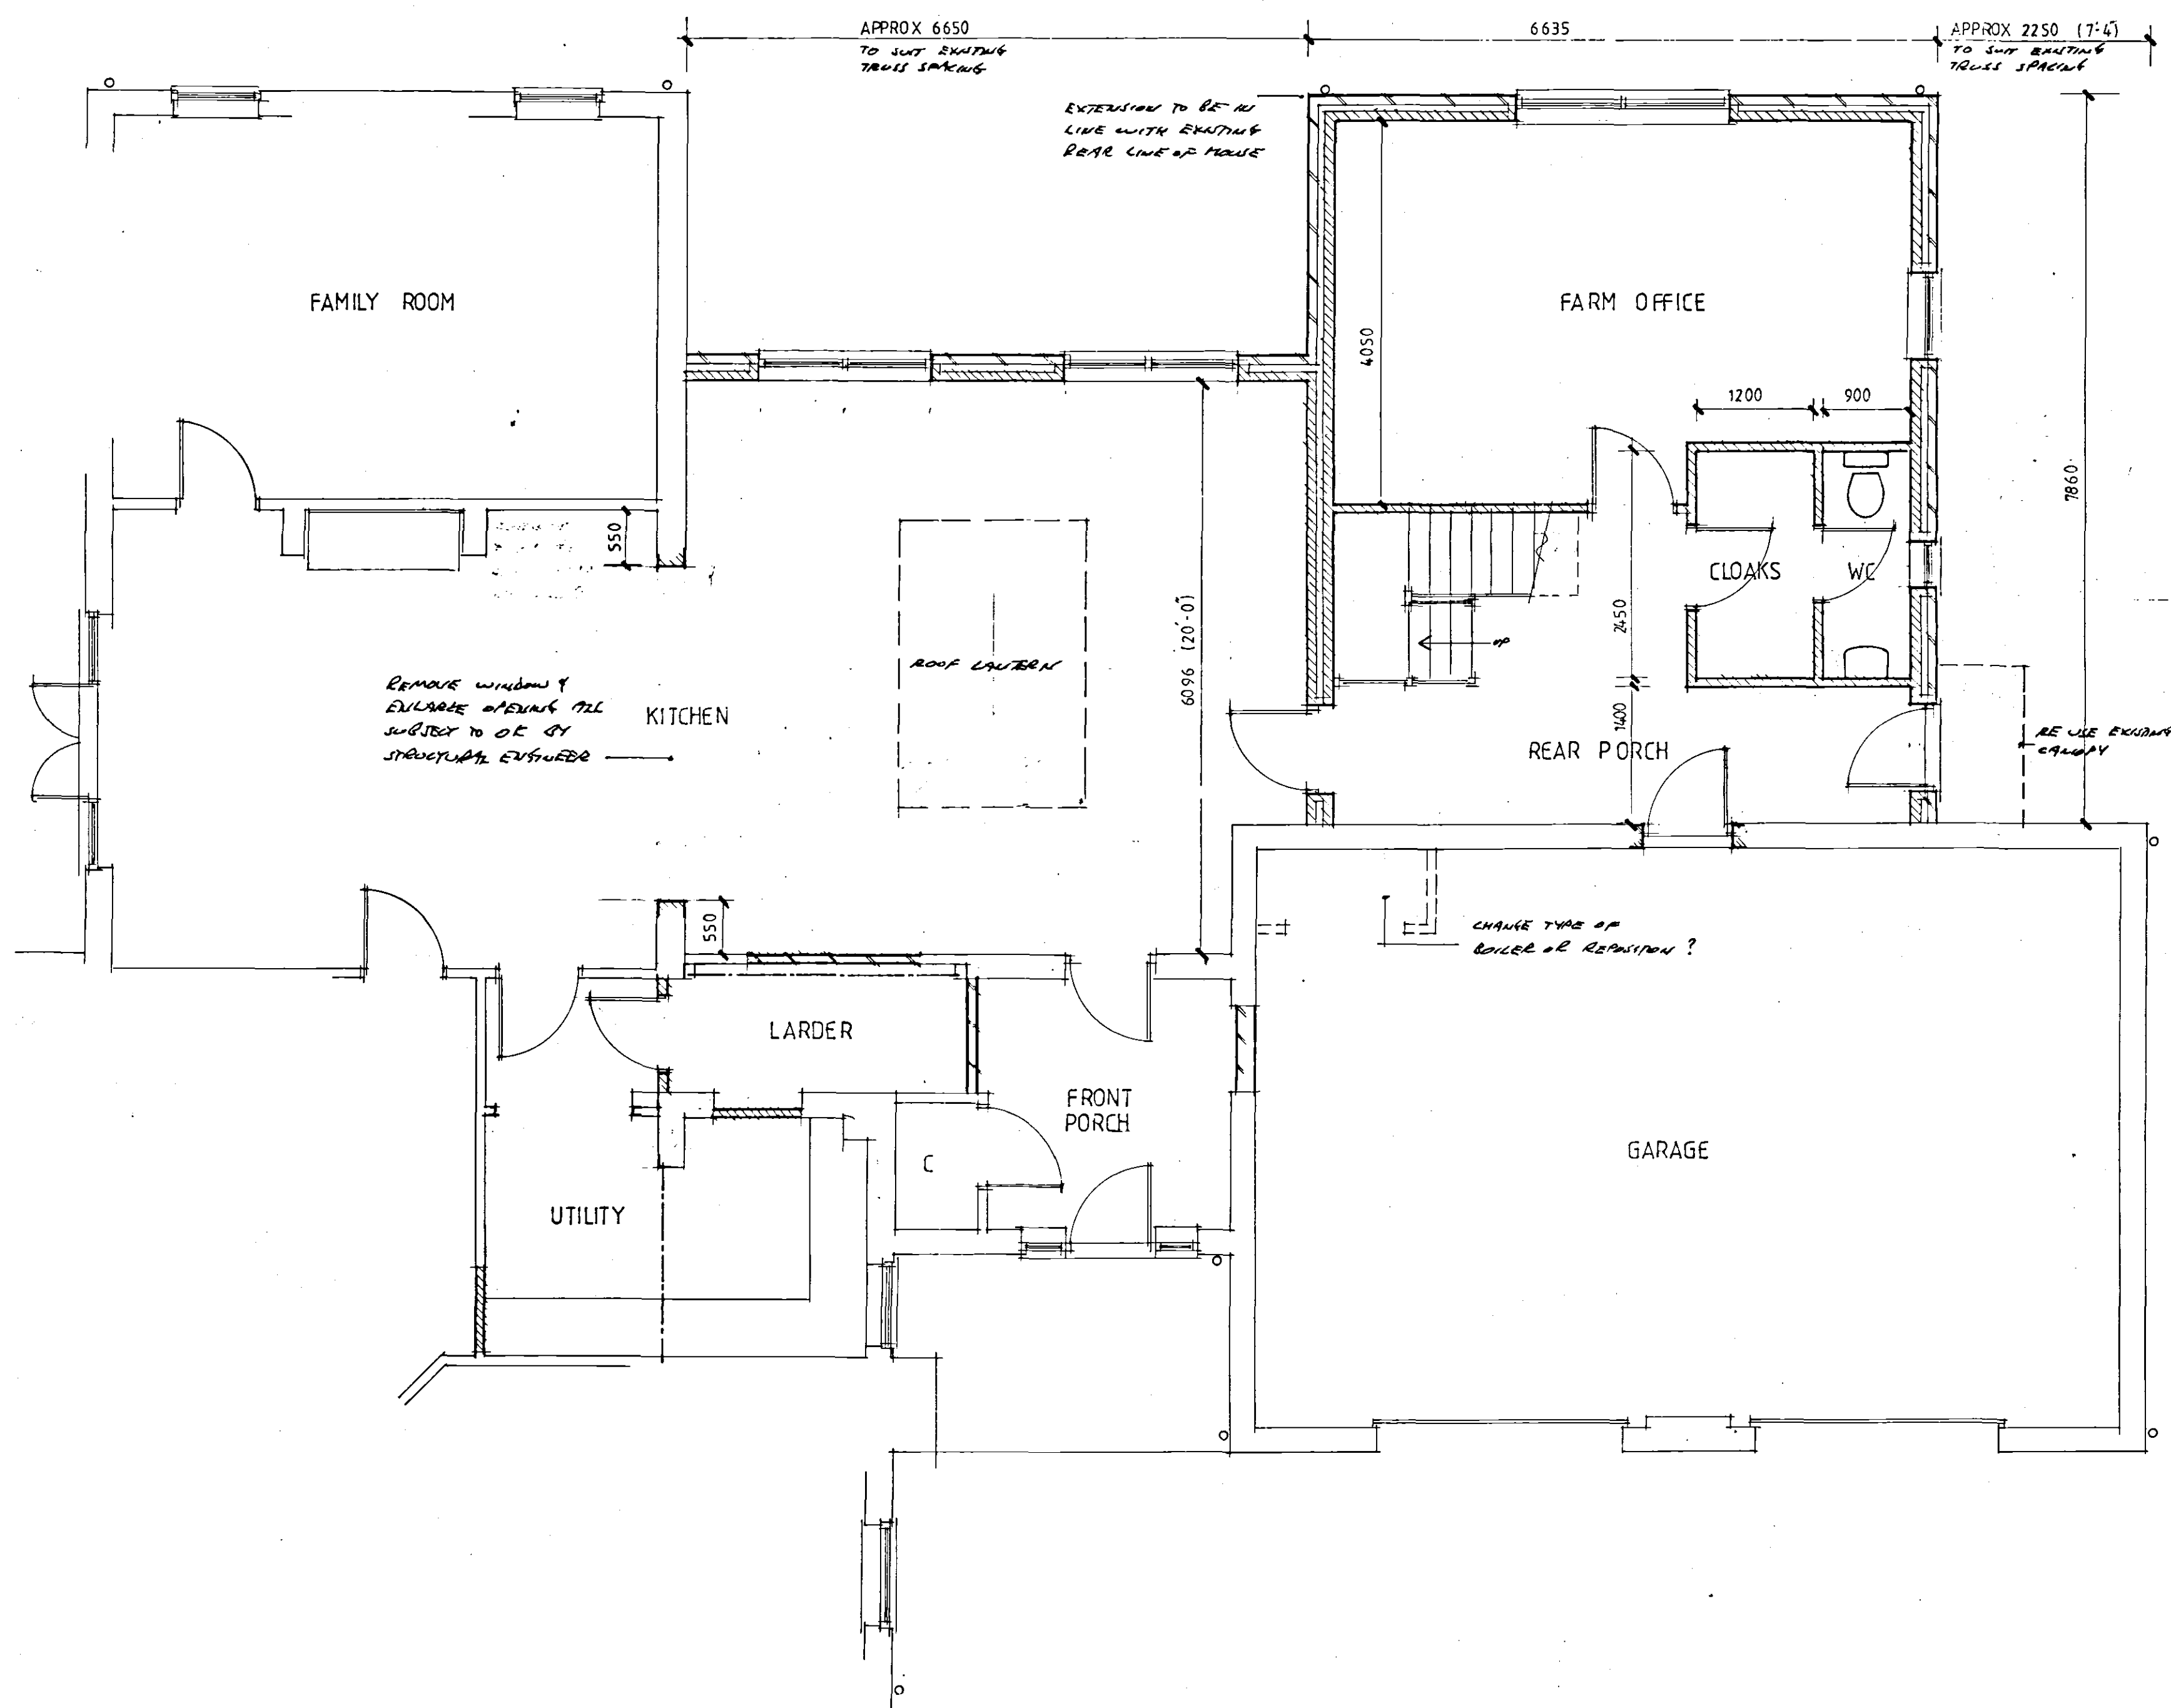


NORTH EAST 1:100

NORTH WEST 1:100

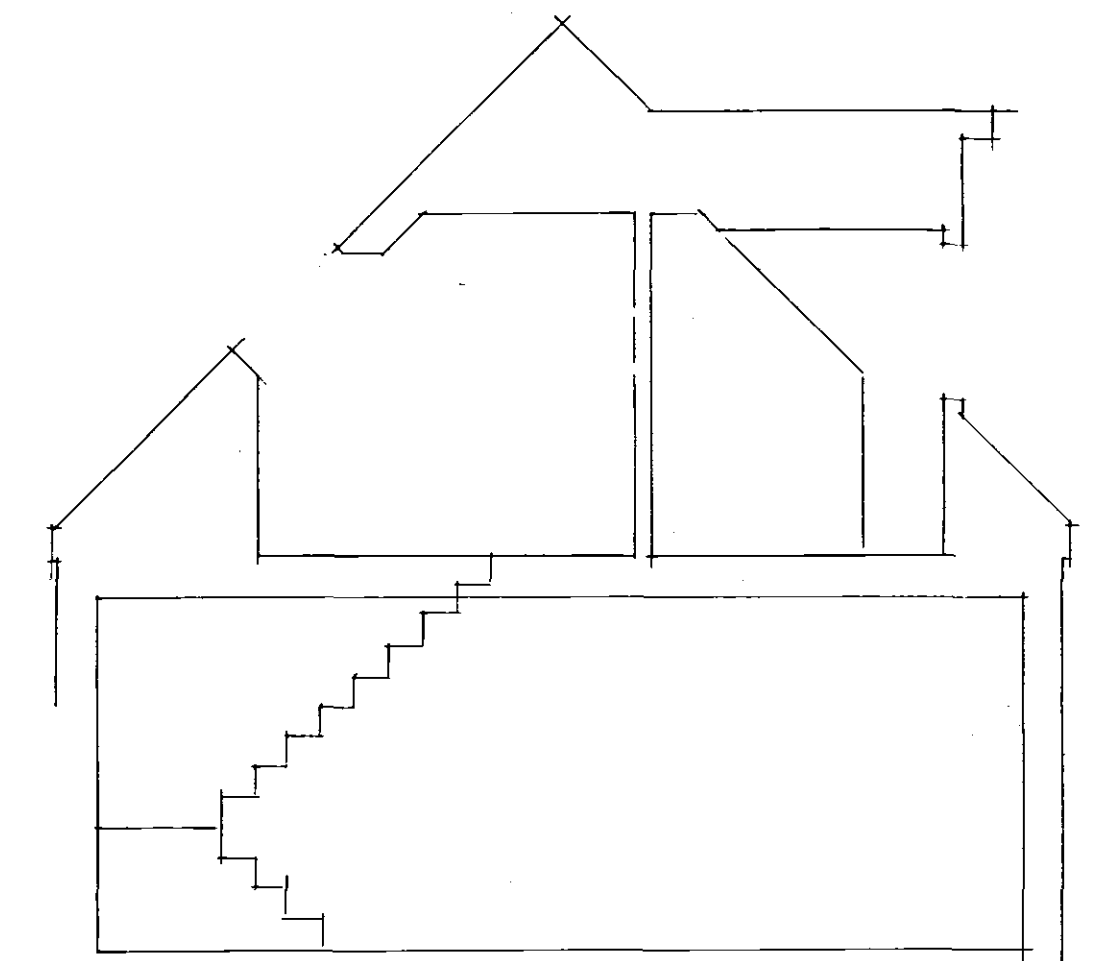

PART GROUND FLOOR 1:50

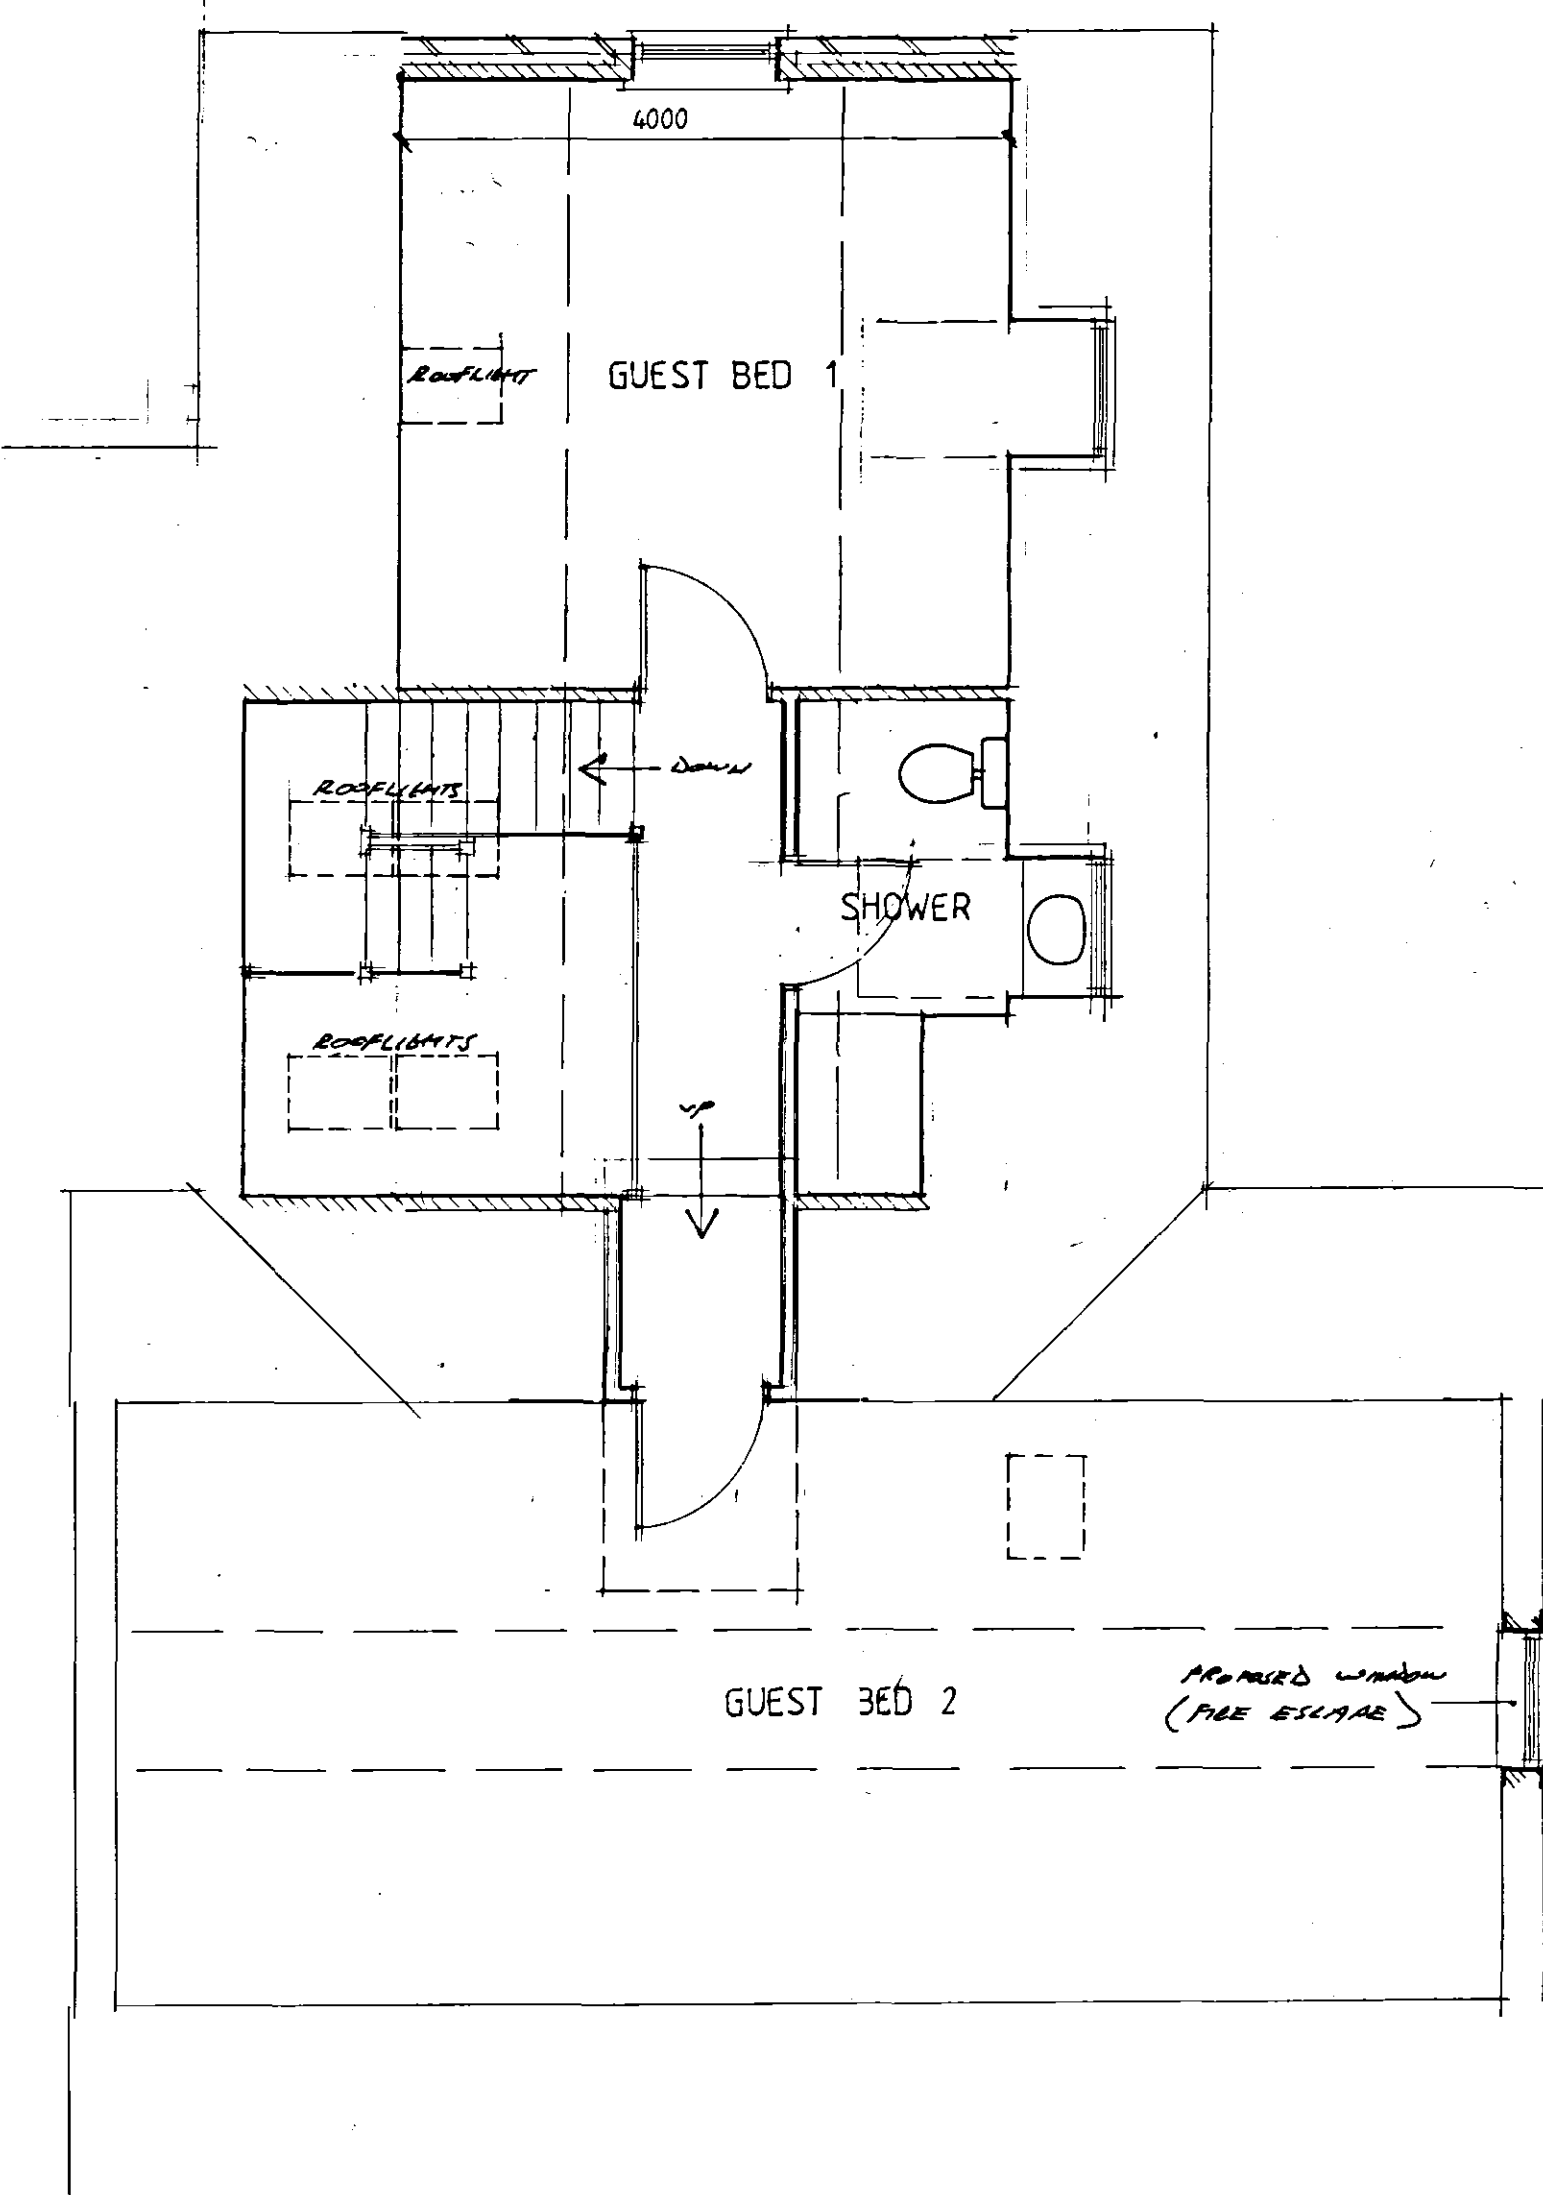

PART FIRST FLOOR 1:50

SHDC
PLANNING & DEVELOPMENT
11 NOV 2005
Ref. 1550/05

Contractor To Check All Dimensions
On Site Before Work Commences.

Rev.	Date	Init.	Revision Details
1	11 NOV 2005	SHDC	SHDC PLANNING & DEVELOPMENT

**DETERMINED
PLAN**

PODDINGTONS

Architectural Design Consultants

Unit 7, The Flaxmill, Flaxmill Lane, Pinchbeck,
Spalding, Lincs. PE11 3XQ.
Tel: 01775 720866 Fax: 01775 720877

Project:
ANDREW & VIRGINIA ELLIS TRADING
AS F.C. & M. ELLIS.
BROADGATE ROAD, SUTTON ST JAMES,
PROPOSED ALTERATIONS & EXTENSION
TO FARMHOUSE.

Drawing:
PLAN AS PROPOSED

Scale: AS SHOWN	Drawing No. 3174 - 11
--------------------	--------------------------

Drawn: Date: OCT 2005	Rev. A
--------------------------	-----------