



Window Details

Elevation detail (note soldier courses only front and the side Elevation of building)

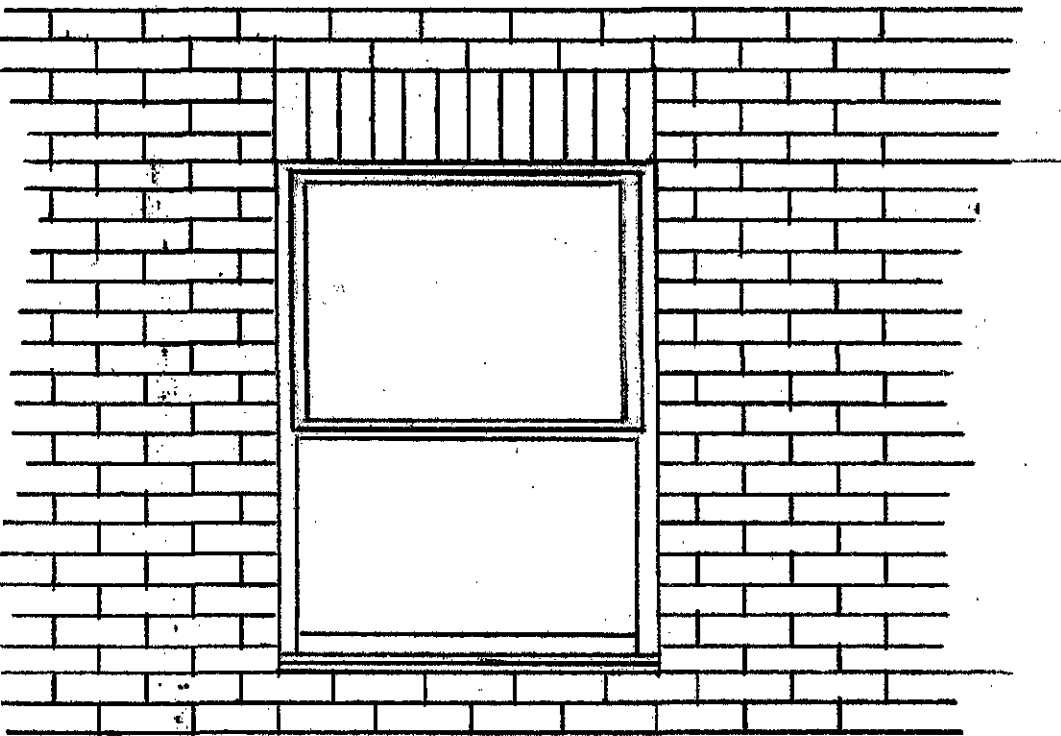

Cross-Section Detail

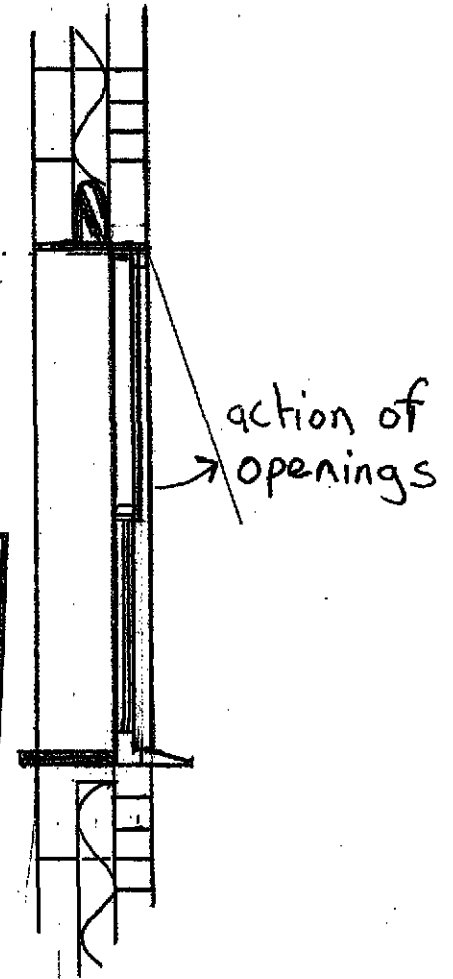

SHDC
Planning & Development
19 JAN 2010
Ref: 0049-10

Site Church Lane Tydd St. Mary Scale 1:20