



Office Copy

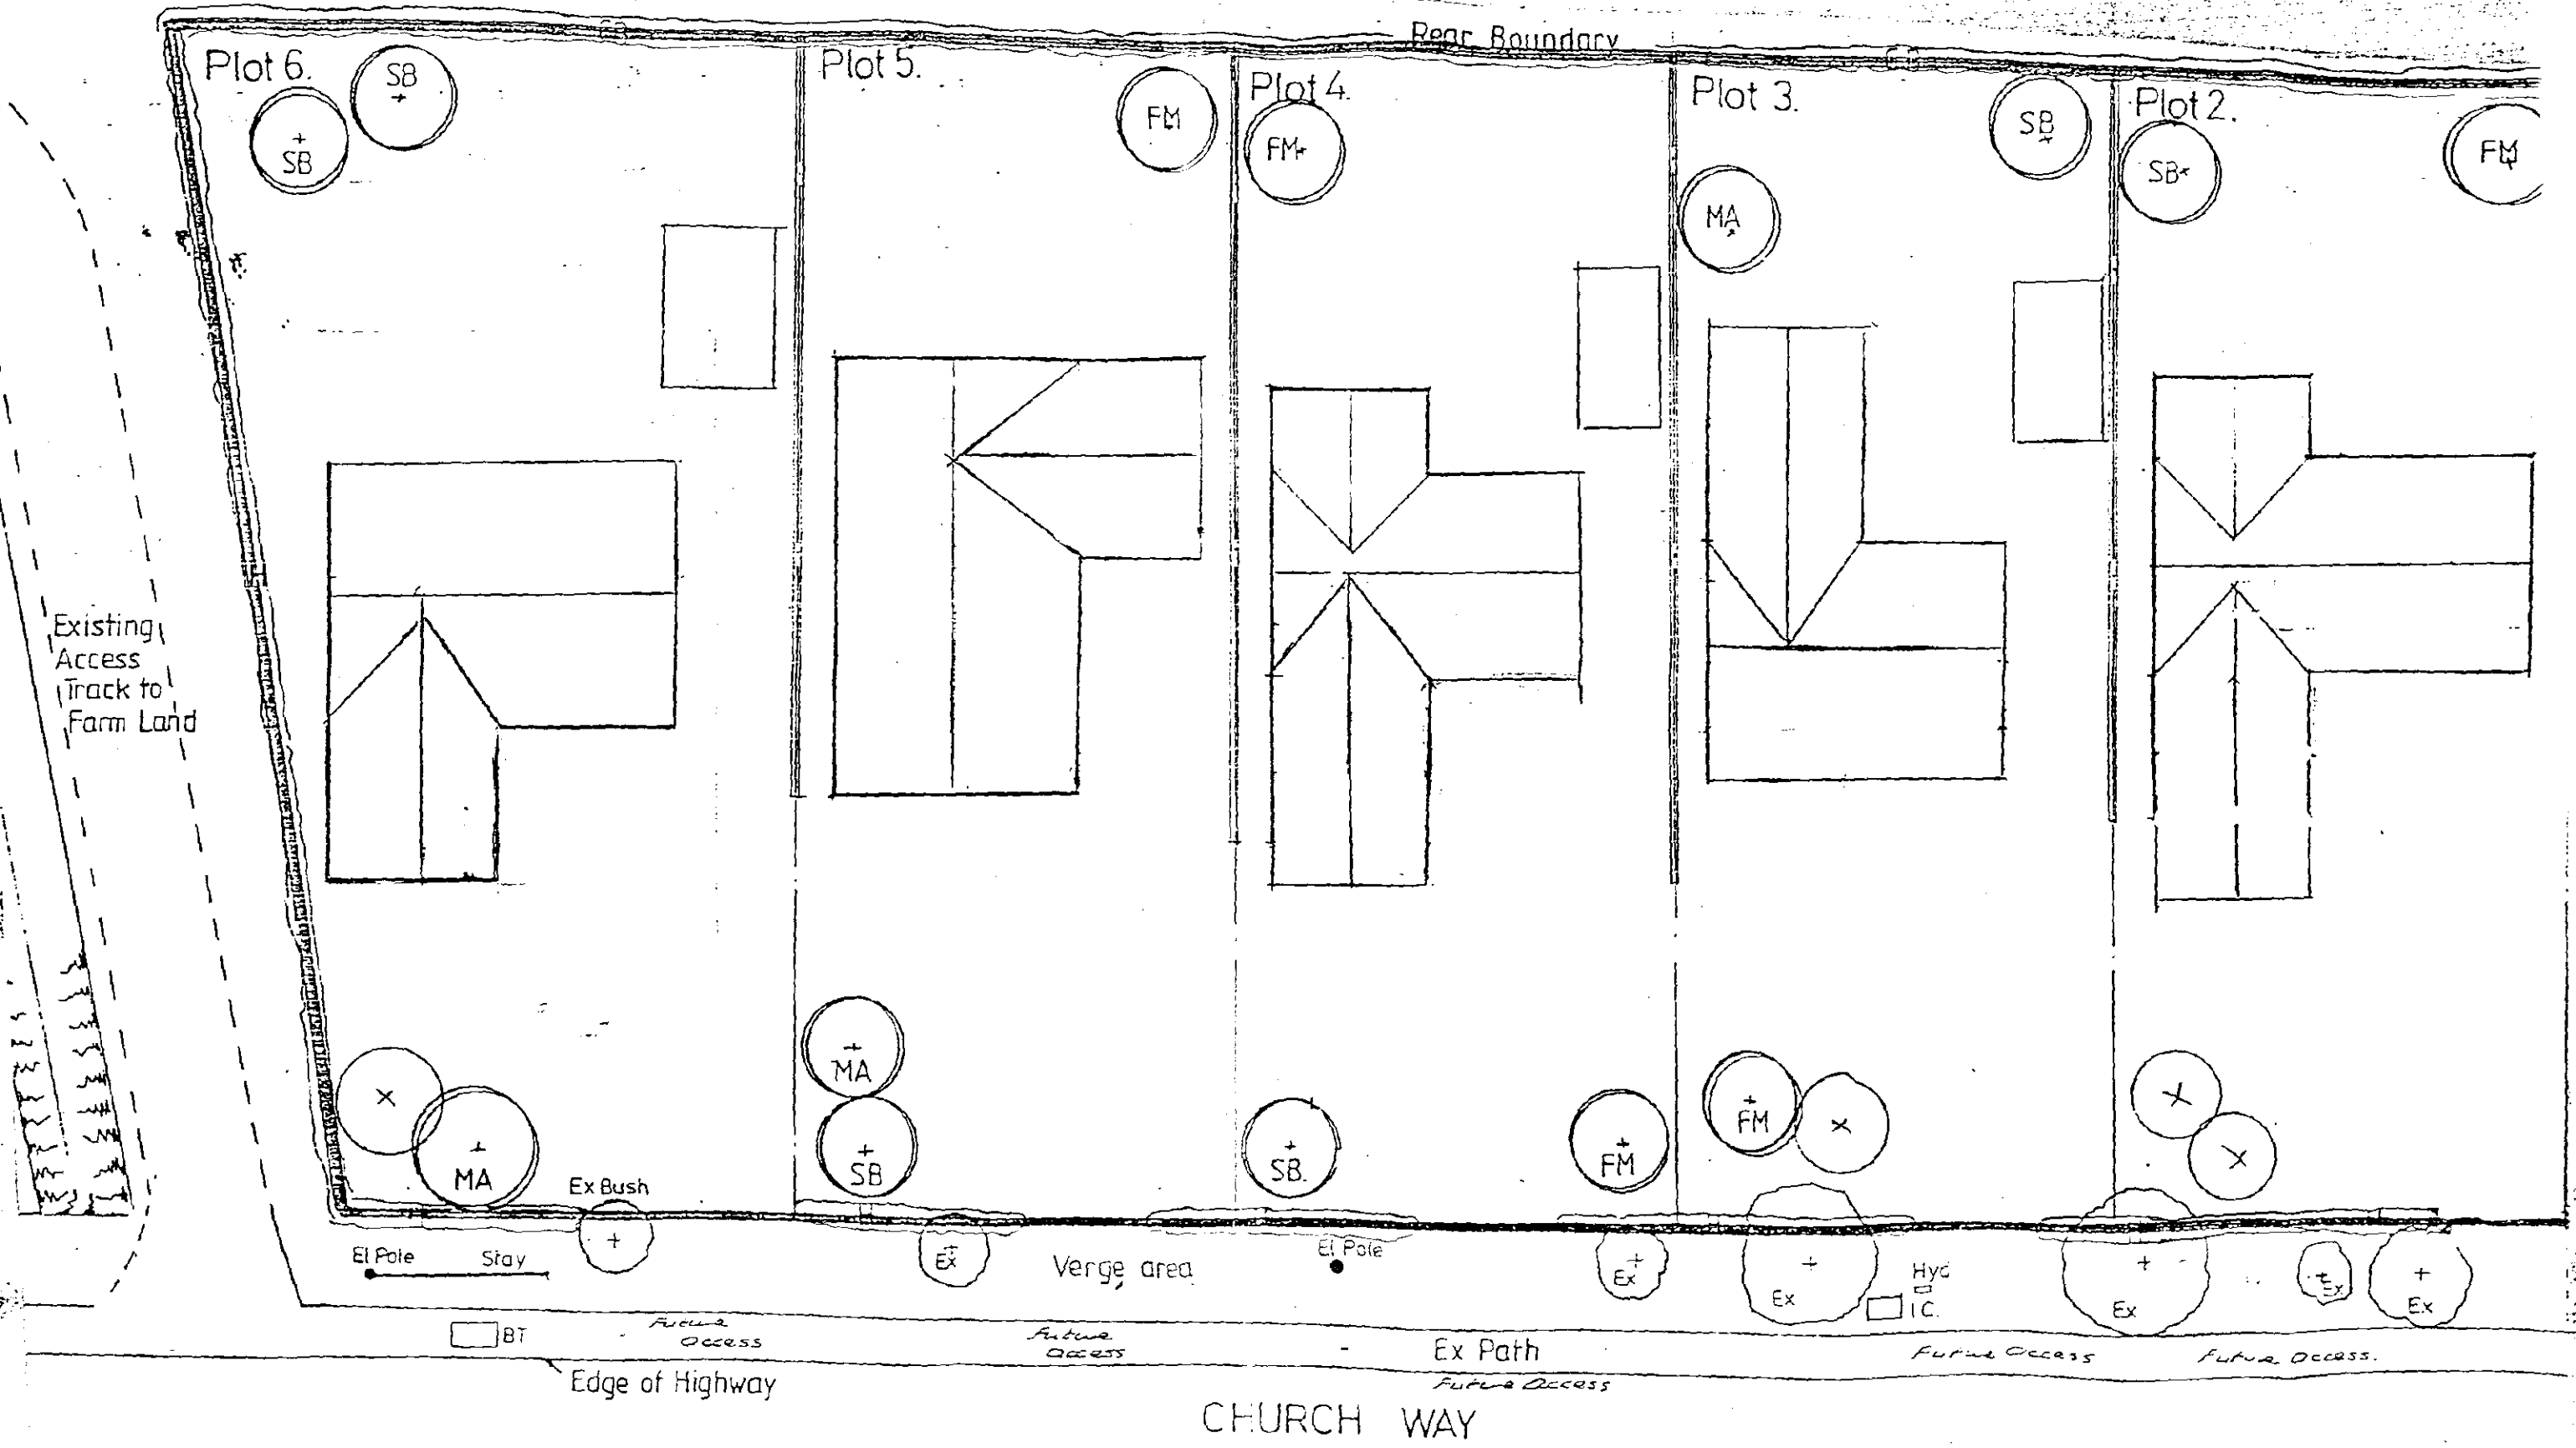

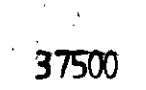

SITE PLAN 1-200.

Landscaping Schedule.

-  Ex Tree | Bush to be Retained
 Tree Planting.
Species
 MA – MOUNTAIN ASH
 FM – FIELD MAPLE
 SB – SILVER BIRCH

-  Hawthorn Hedging.
 Copper Beech Hedging
 (Rear Boundary).
 2mt Close Boarded Fence,
 Side Boundary, to Building
 Line.

AMENDED PLAN
Ref.

SOUTH HOUSING & PLANNING
25 MAR 1996
Ref: 0142/96

Proposed Outline Planning (with Details) on Plot
Nºs 2-6 incl Church Way, (adj New House
Tydd St. Mary. For S.P. & J. Sanderson.

ARCHITECTURAL DESIGN SERVICES. Tel. 01945 870022.
S.J.THROWER.

Scale: 1-200. Date: Feb 96 Drwg no. SH/230/96 Dm \$