



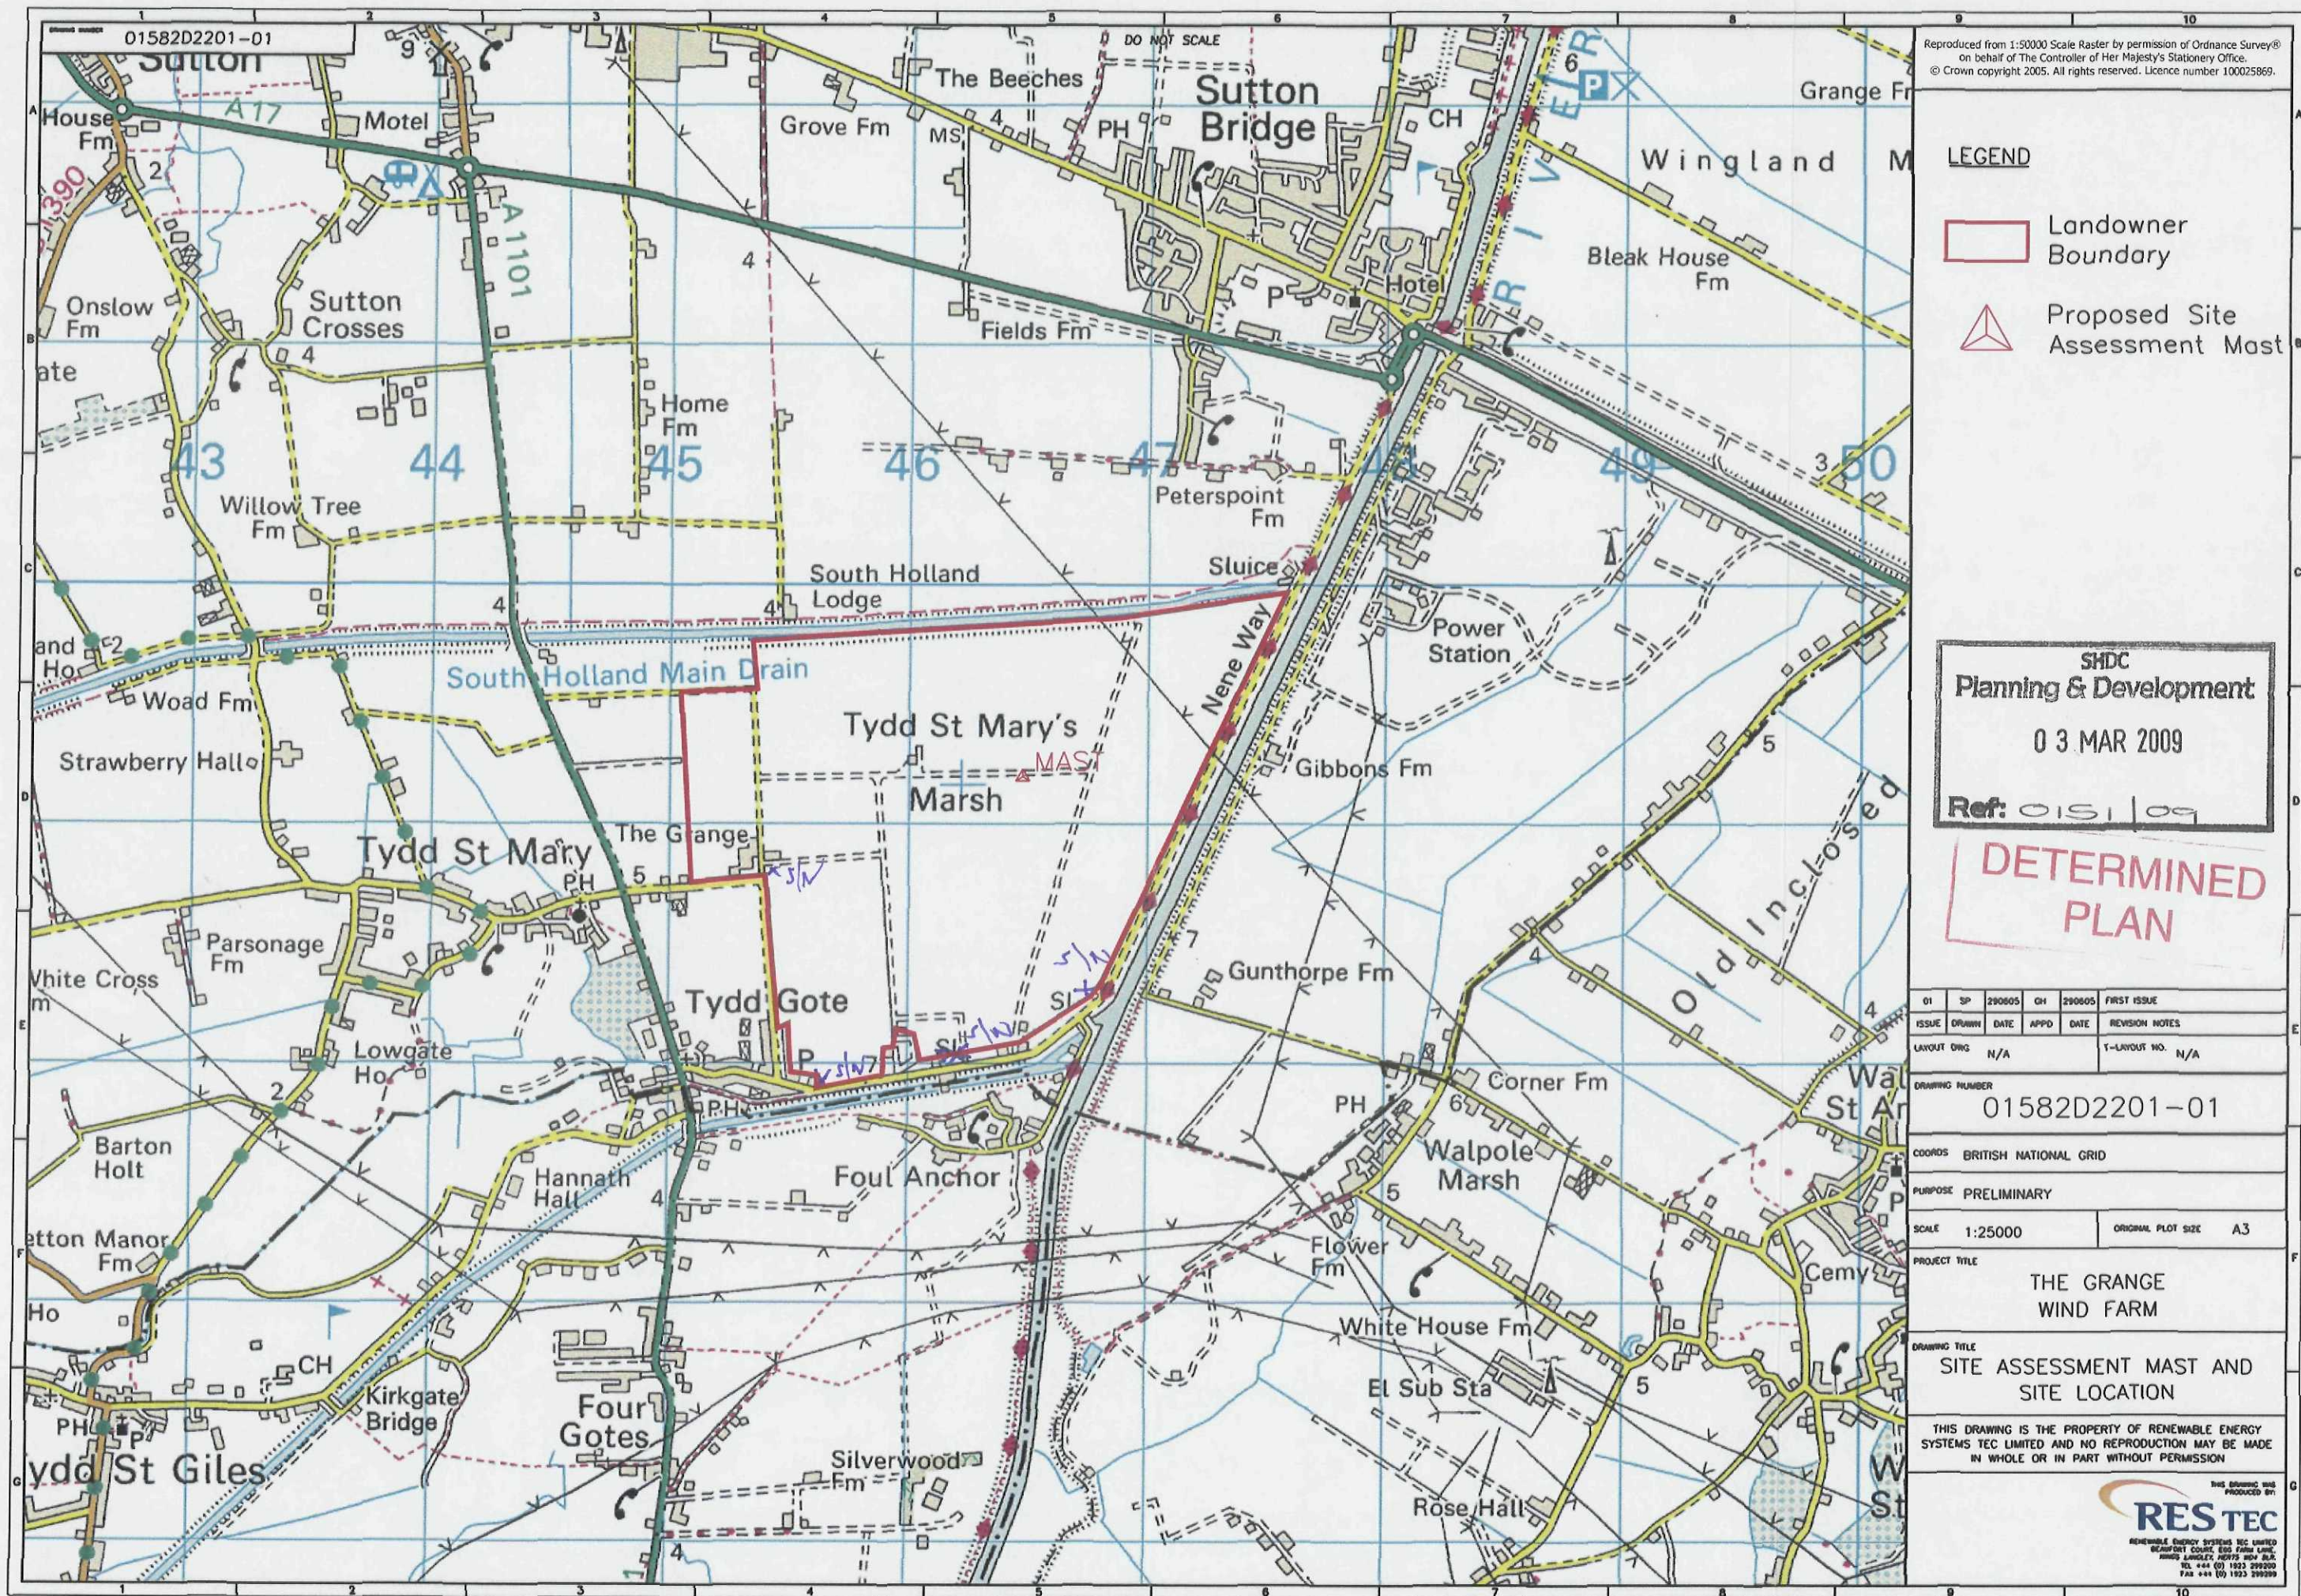

DRAWING NUMBER 01582D5001-01

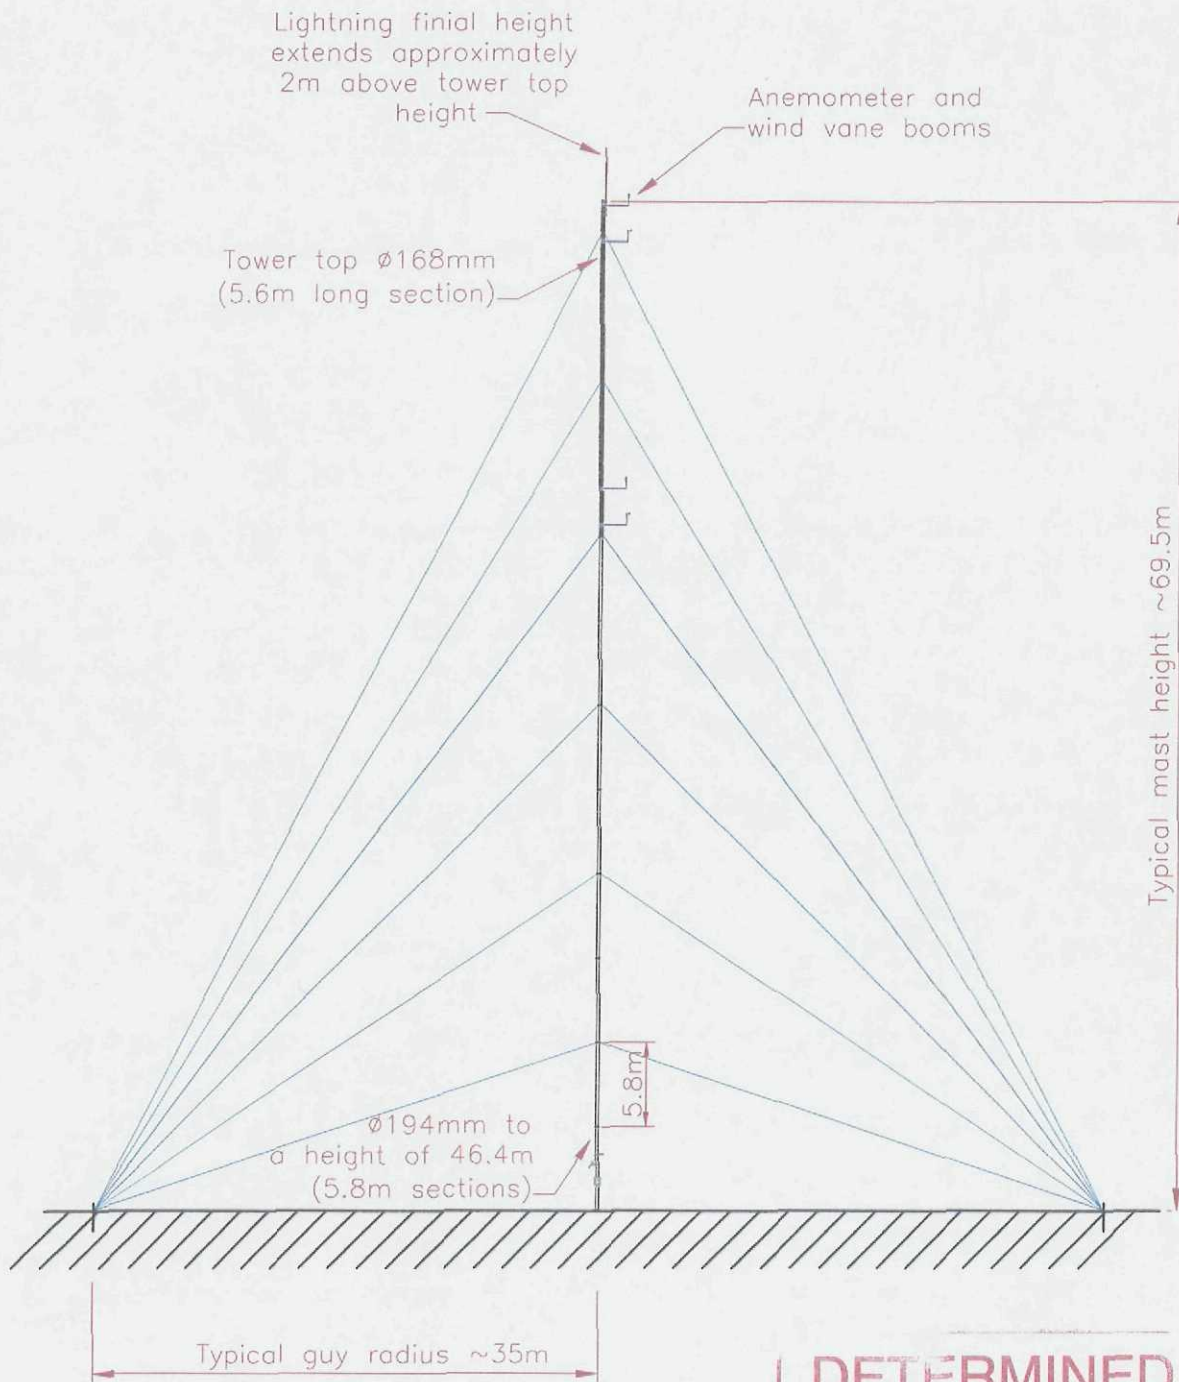

END ELEVATION

DETERMINED PLAN

01	DN	29/6/5	IR	29/6/5	REVISION NOTES
ISSUE	DESIGN	DATE	APPD	ADATE	REVISION NOTES
SHDC Planning & Development 03 MAR 2009 Ref: 0151/09					

DRAWING NUMBER	01582D5001-01
PROJECT TITLE	SITE_ASSESSMENT_MET_MAST THE_GRANGE
DRAWING TITLE	END_ELEVATION_OF CHILLWIND_70M_(69.5M)_MAST

PURPOSE	PLANNING	COORDS	N/A
SCALE	DO_NOT_SCALE	ORIGINAL PLOT SIZE	A4
THIS DRAWING IS THE PROPERTY OF RENEWABLE ENERGY SYSTEMS TEC LIMITED AND NO REPRODUCTION MAY BE MADE IN WHOLE OR IN PART WITHOUT PERMISSION			
 RENEWABLE ENERGY SYSTEMS TEC LIMITED BELMONT COURT, 650 PARK LANE, LONDON, LONDON, W2 1PG, UK TEL: +44 (0) 1823 200500 FAX: +44 (0) 1823 200500			

01582D5002-01

SHDC
Planning & Development

03 MAR 2009

Ref: 0151/09

Chillwind Ø194mm
tubular met mast

90°

Guy radius typically 35m (4 places)

Guy wire
anchor point

PLAN VIEW SHOWING FOOTPRINT
70M TALL CHILLWIND MET MAST

**DETERMINED
PLAN**

01	ON	29/6/3	IR	29/6/3	REVISION NOTES	DRAWING NUMBER	PURPOSE	PLANNING	COORDS	N/A
ISSUE	DRAWN	DATE	APPD	ADATE	REVISION NOTES	01582D5002-01	SCALE	DO_NOT_SCALE	ORIGINAL PLOT SIZE	A4
						PROJECT TITLE	THIS DRAWING IS THE PROPERTY OF RENEWABLE ENERGY SYSTEMS TEC LIMITED AND NO REPRODUCTION MAY BE MADE IN WHOLE OR IN PART WITHOUT PERMISSION			
						SITE_ASSESSMENT_MET_MAST THE_GRANGE				
						DRAWING TITLE	 RENEWABLE ENERGY SYSTEMS TEC LIMITED DEAFPORT COURT, 100 FARM LANE, HINDS, LAMBLEY, HERTS SG13 8UL TEL: +44 (0) 1923 290200 FAX: +44 (0) 1923 290200			
						PLAN_VIEW_OF CHILLWIND_70M_(69.5M)_MAST				