


View from outside (scale 1:10)

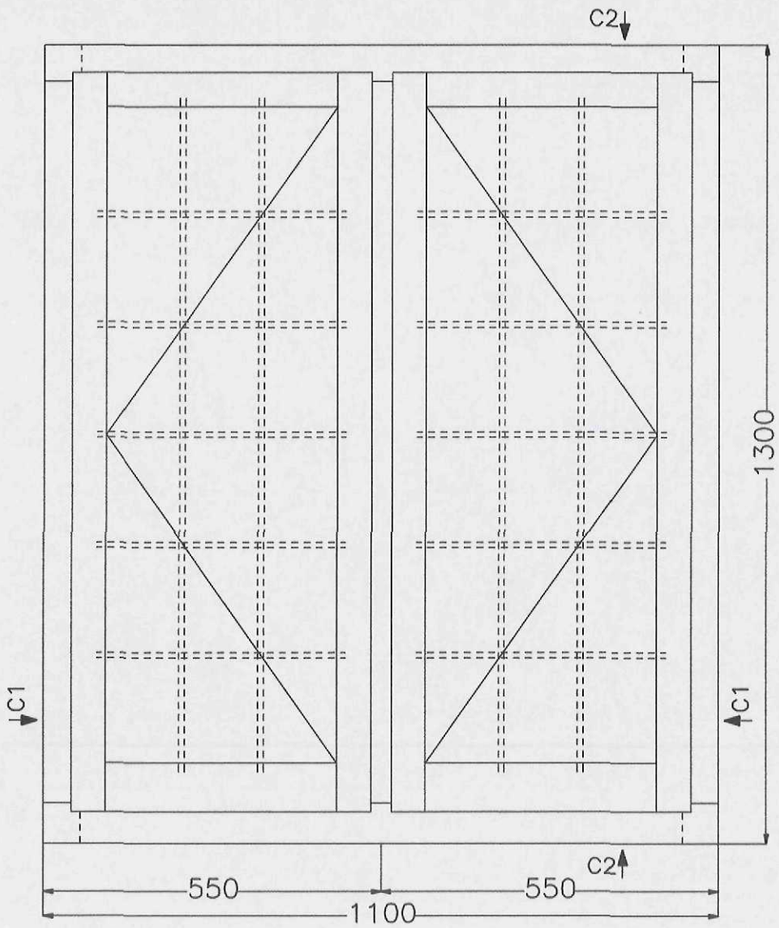

Section C1 (scale 1:5)

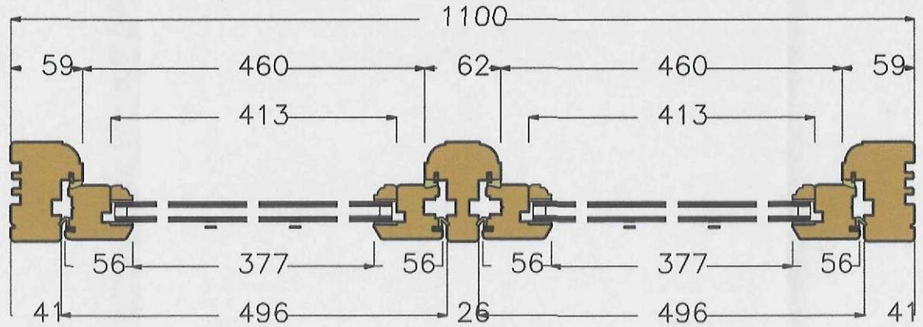

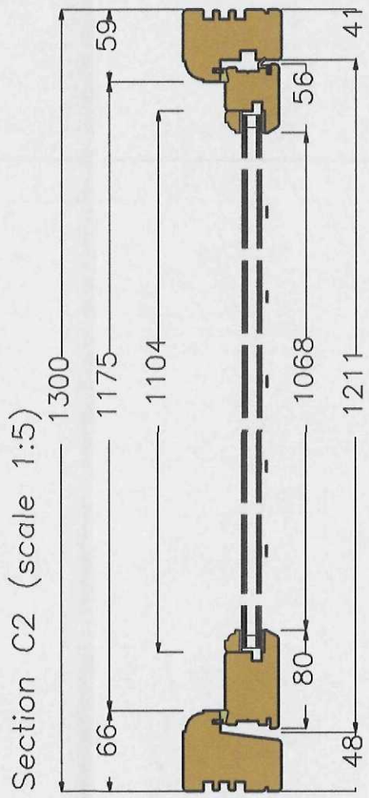

Section C2 (scale 1:5)

Comments

Customer: Timber Windows UK

Ref: Item 2 – Barclay

F/Sashes	
F/Ironmo	
Glaze	
P/O/B	

Revisions

Project – SAMPLES	
Drawing No	2
Scale	As shown on A3
Drawn by	Steven Dixon
Date	27.11.2014
Rev.	00

GEORGE BARNSDALE
ESTABLISHED 1884

High Street, Donington,
Spalding, Lincs, PE11 4TA.
T: 01775 823000 F: 01775 823010
enquiries@georgebarnsdale.co.uk
www.georgebarnsdale.co.uk