



GLADIATOR PLUS 2 (HIGH SECURITY) GARDEN SHED EXTERNAL MEASUREMENTS

Door Aperture:

1690mm (5ft 6") x
1420mm (4ft 7")

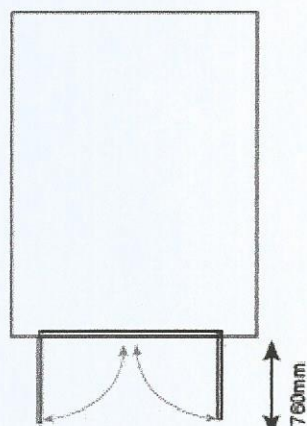

Door Clearance
760mm (2ft 6")

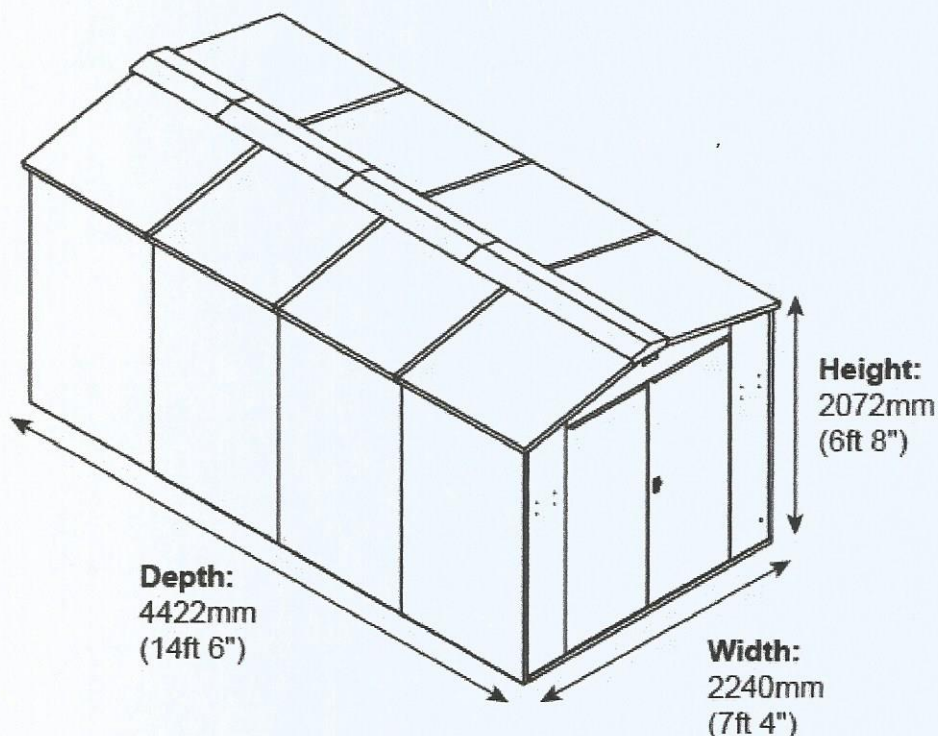

GLADIATOR PLUS 2 (HIGH SECURITY) GARDEN SHED INTERNAL MEASUREMENTS

A. Internal Height
(to apex):

1980mm (6ft 6")

B. Internal Height
(to eaves):


1820mm (5ft 11")

C. Internal Depth:

4314mm (14ft 1")

D. Internal Width:

2140mm (7ft 0")

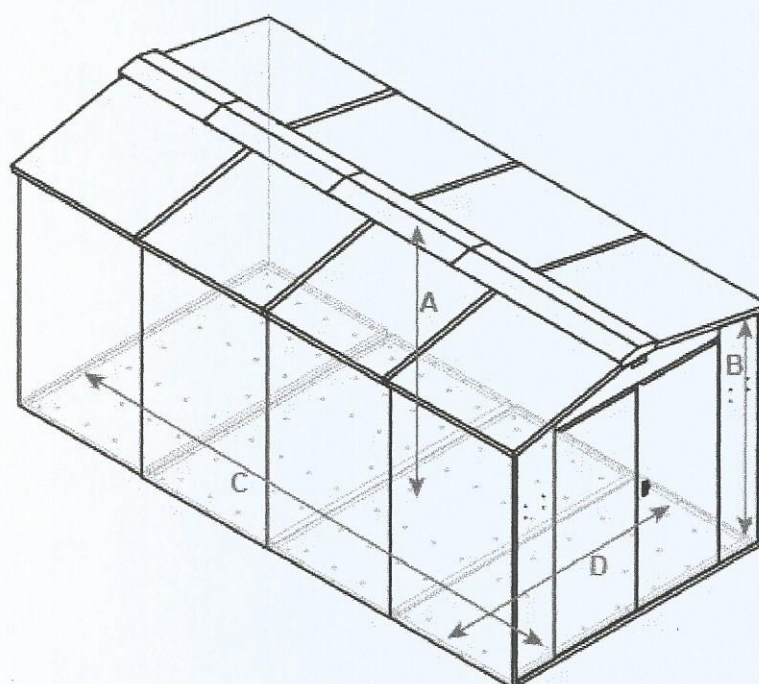

*Please note, if the optional wooden subfloor is selected with this product the internal height measurement will decrease by approximately 50mm