


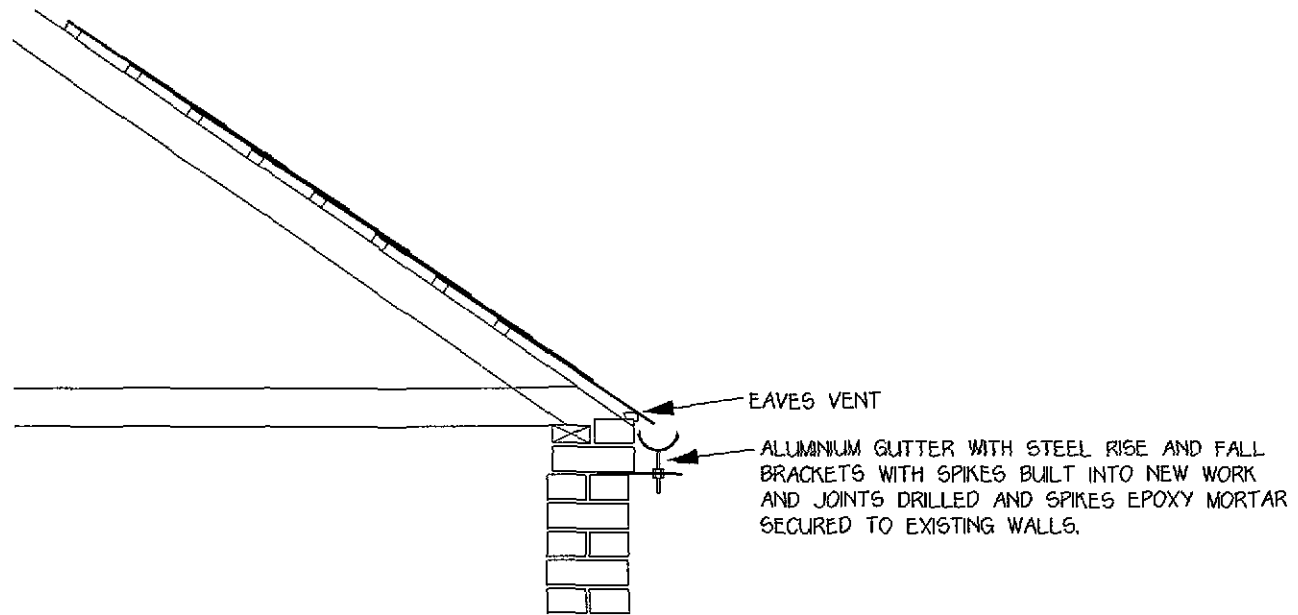

0 1 m



**EAVES AND GUTTER DETAIL
6 STATION ROAD
TYDD GOTE**

SCALE 1:20

