
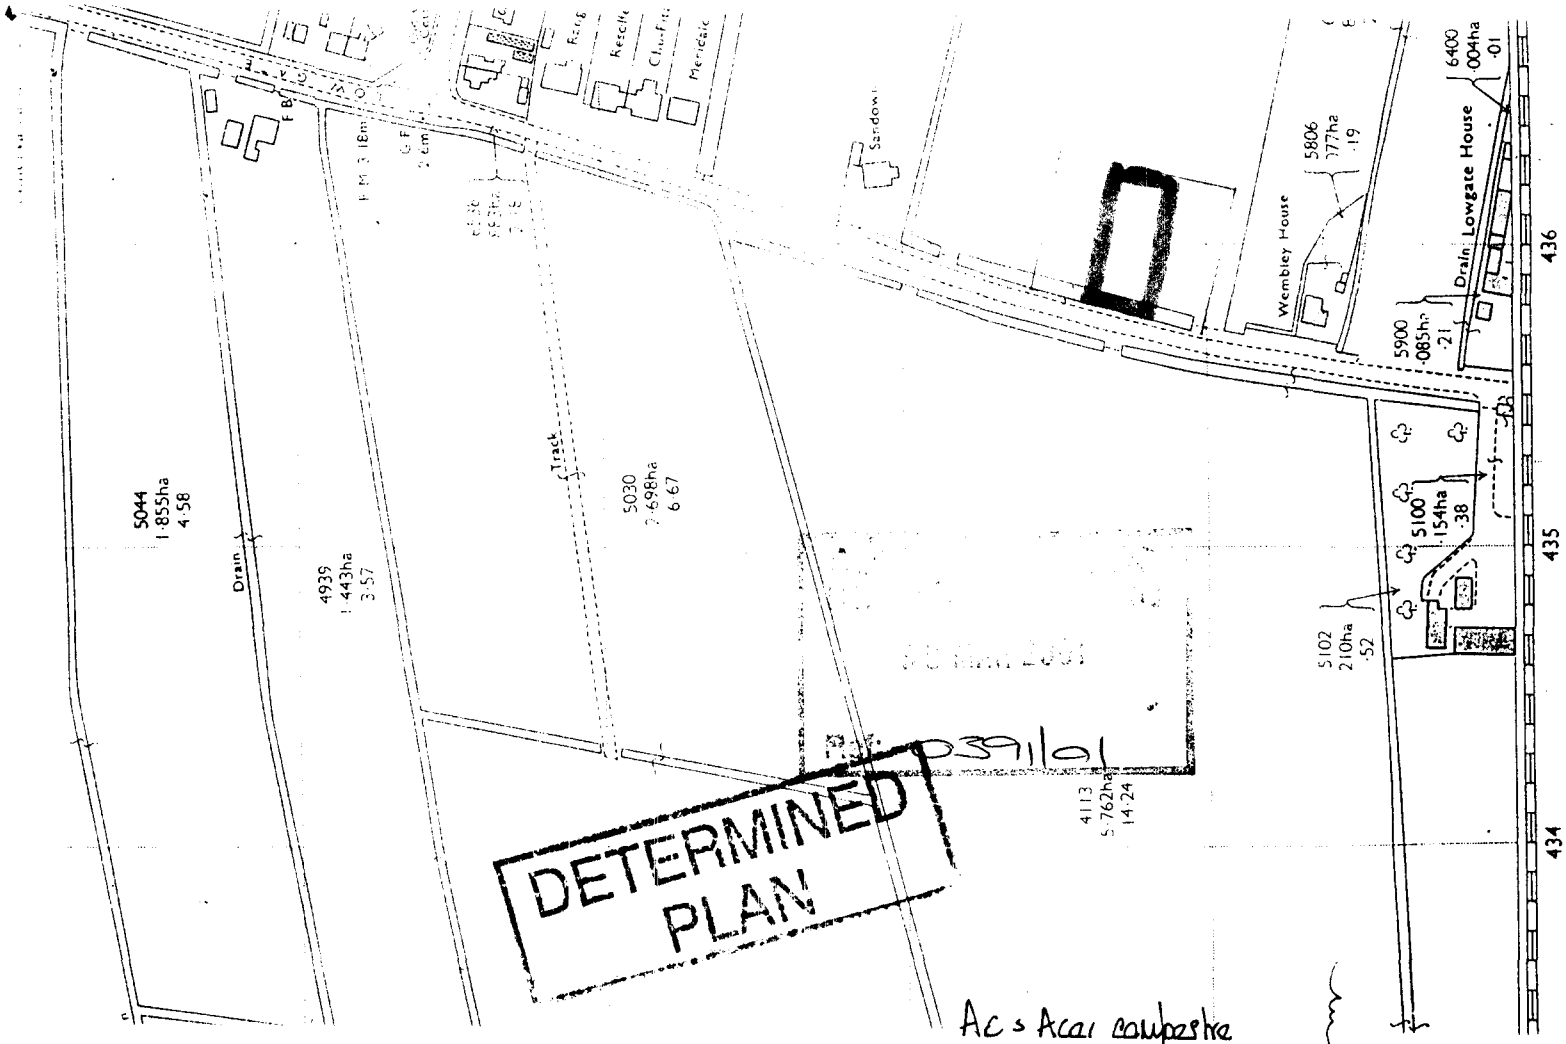


DETERMINED PLAN


Ac = Acer campestre

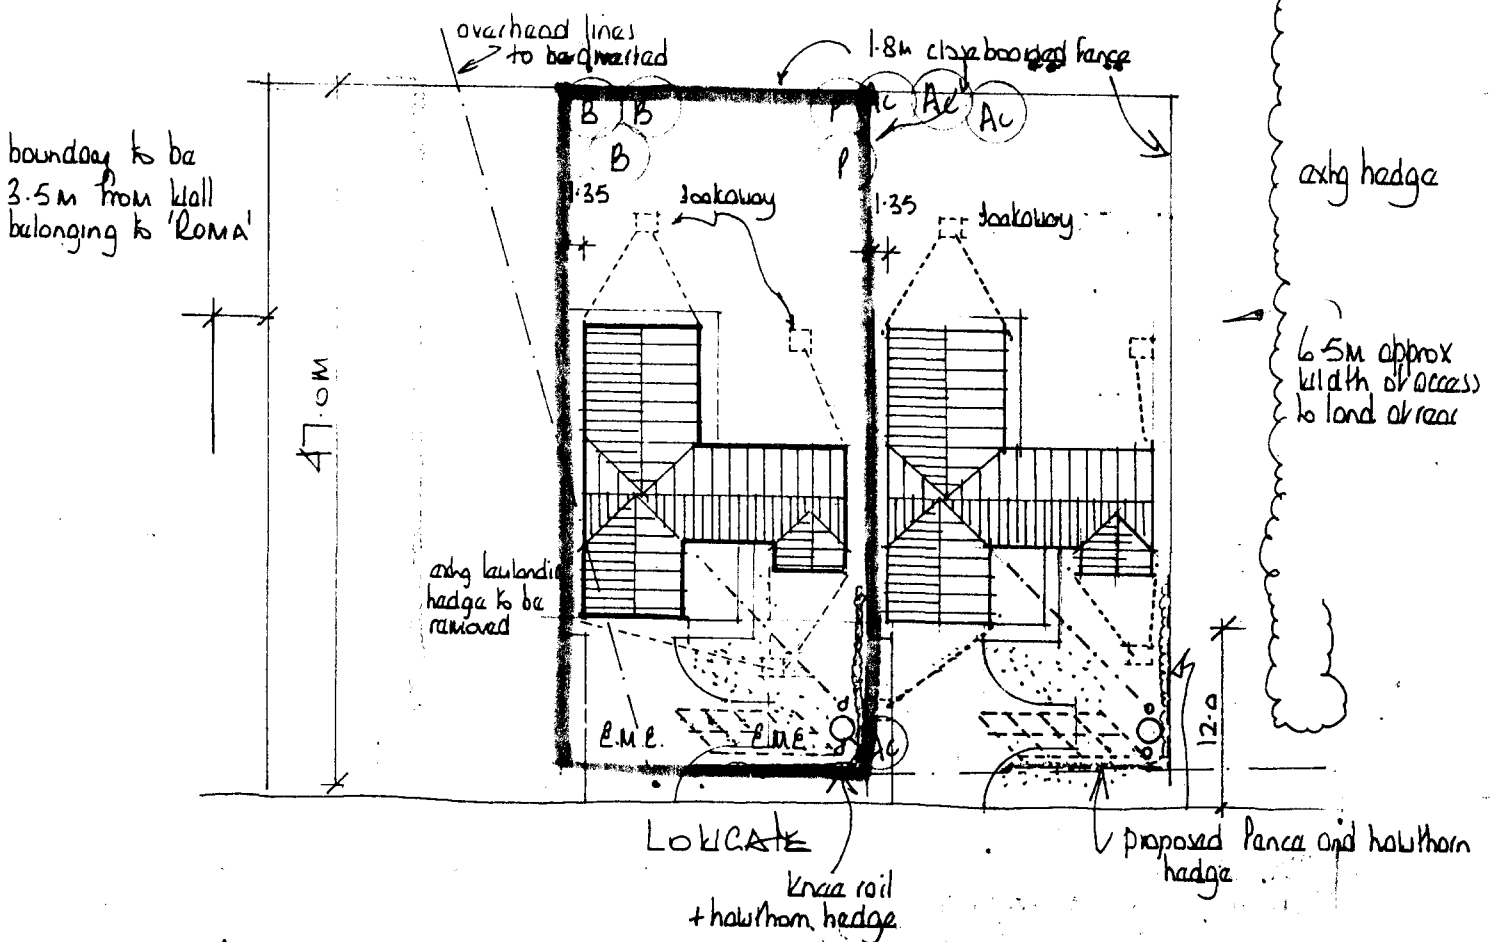

Block Plan
1:500 approx


Rev A

PROPOSED HEDGE MIX


Latin name	Common name	% mix	Specification
Acer campestre	Field Maple	5	1 + 1 40 - 60cms
Crataegus monogyna	Hawthorn	80	1 + 1 40 - 60cms
Prunus spinosa	Blackthorn	10	1 + 1 40 - 60cms
Rhamnus cathartica	Buckthorn	5	1 + 1 40 - 60cms


All planted as random mix
Plant as double staggered row at 450mm centres with 400mm between rows
Trench for planting to be 300mm deep and minimum 500mm wide to accommodate double row planting
Plants to be to specification above - 2 year old transplant 40 - 60cms

TREE PLANTING SCHEME

Latin name	Common name	Specification
Acer campestre (Ac)	Field Maple	1 + 2 90 - 120cms
Acer pseudoplatinus (Ap)	Sycamore	2.5 - 3.0m height
Betula pendula (B)	Silver Birch	2.0 - 2.5m
Fraxinus excelsior (F)	Ash	8 - 10cm girth
Malus sylvestris (M)	Crab apple	1 + 2 90 -120cms
Prunus avium (P)	Wild cherry	1 + 2 90 - 120cms
Prunus 'Amanogawa'	Ornamental Cherry	1 + 2 90 - 120cms
Sorbus aucuparia (Sa)	Rowan	2.0 - 2.5m height
Sorbus torminalis (St)	Wild Service tree	1 + 1 90 - 120cms

Trees to be planted at 5.0m cts
All planting to be in accordance with BS4428 : 1989 amendment No. 1 (1991)
All trees to be planted with minimum 600mm plastic mulch mat and to be staked, tied and tubed (1.2m)
1/3 to 1/2 bag of peat free tree and shrub planting compost to be incorporated into backfill for each tree hole.

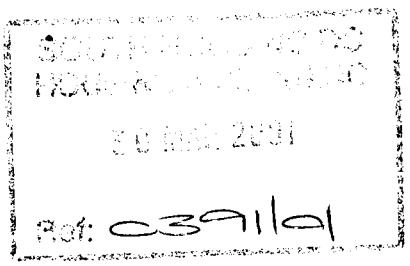

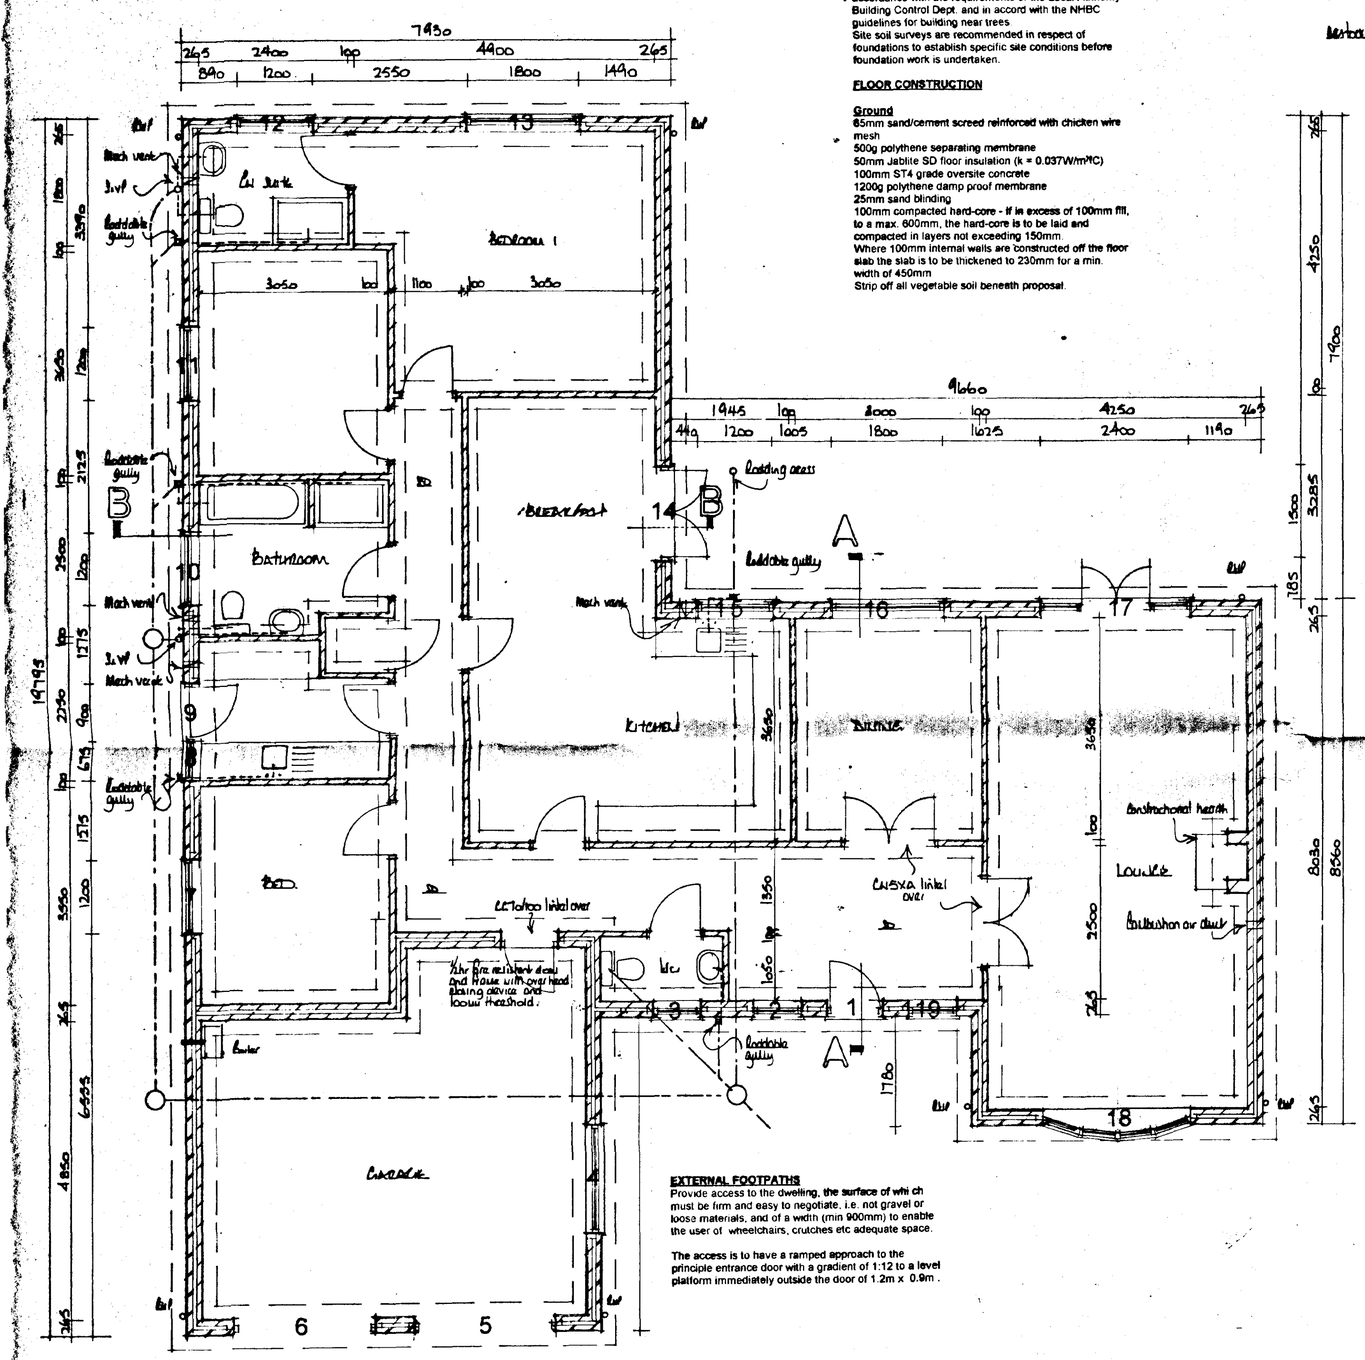
7930
265
2400
100
4400
265
840
1200
2550
1800
1490
Bedroom 1
3050
100
1100
100
3050
9660
1945
100
3000
100
4250
265
440
1200
1005
1800
1625
2400
1190
Bathroom
Kitchen
Dining
Bed
Lounge
Entrance hall
Cupboard
Mech vent
3.wf
Ladderdale gully
Boiler
