



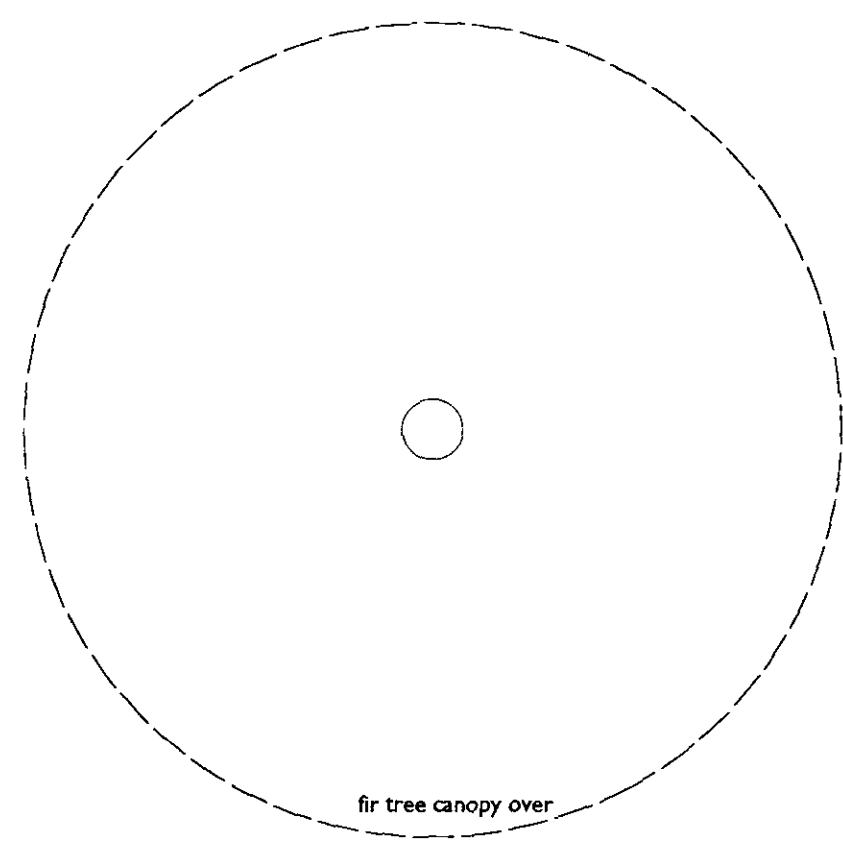

fir tree canopy over

Assumed line of former single-storey lean-to addition
(from photographic records)

Assumed line of former 2-storey addition
(from photographic records)

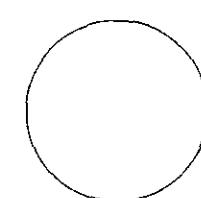

beech tree

Assumed line of former 2-storey wing
(from photographic records)

exit lighting controls

dec

Terrace

tree canopy over

Family Room

stone floor

Kitchen

stone floor

WC

Lobby

stone floor

Utility

Hall

Hall



Day Room

remainder of house not surveyed - shown in outline for illustration only

Dining Room

Drawing Room

Ground

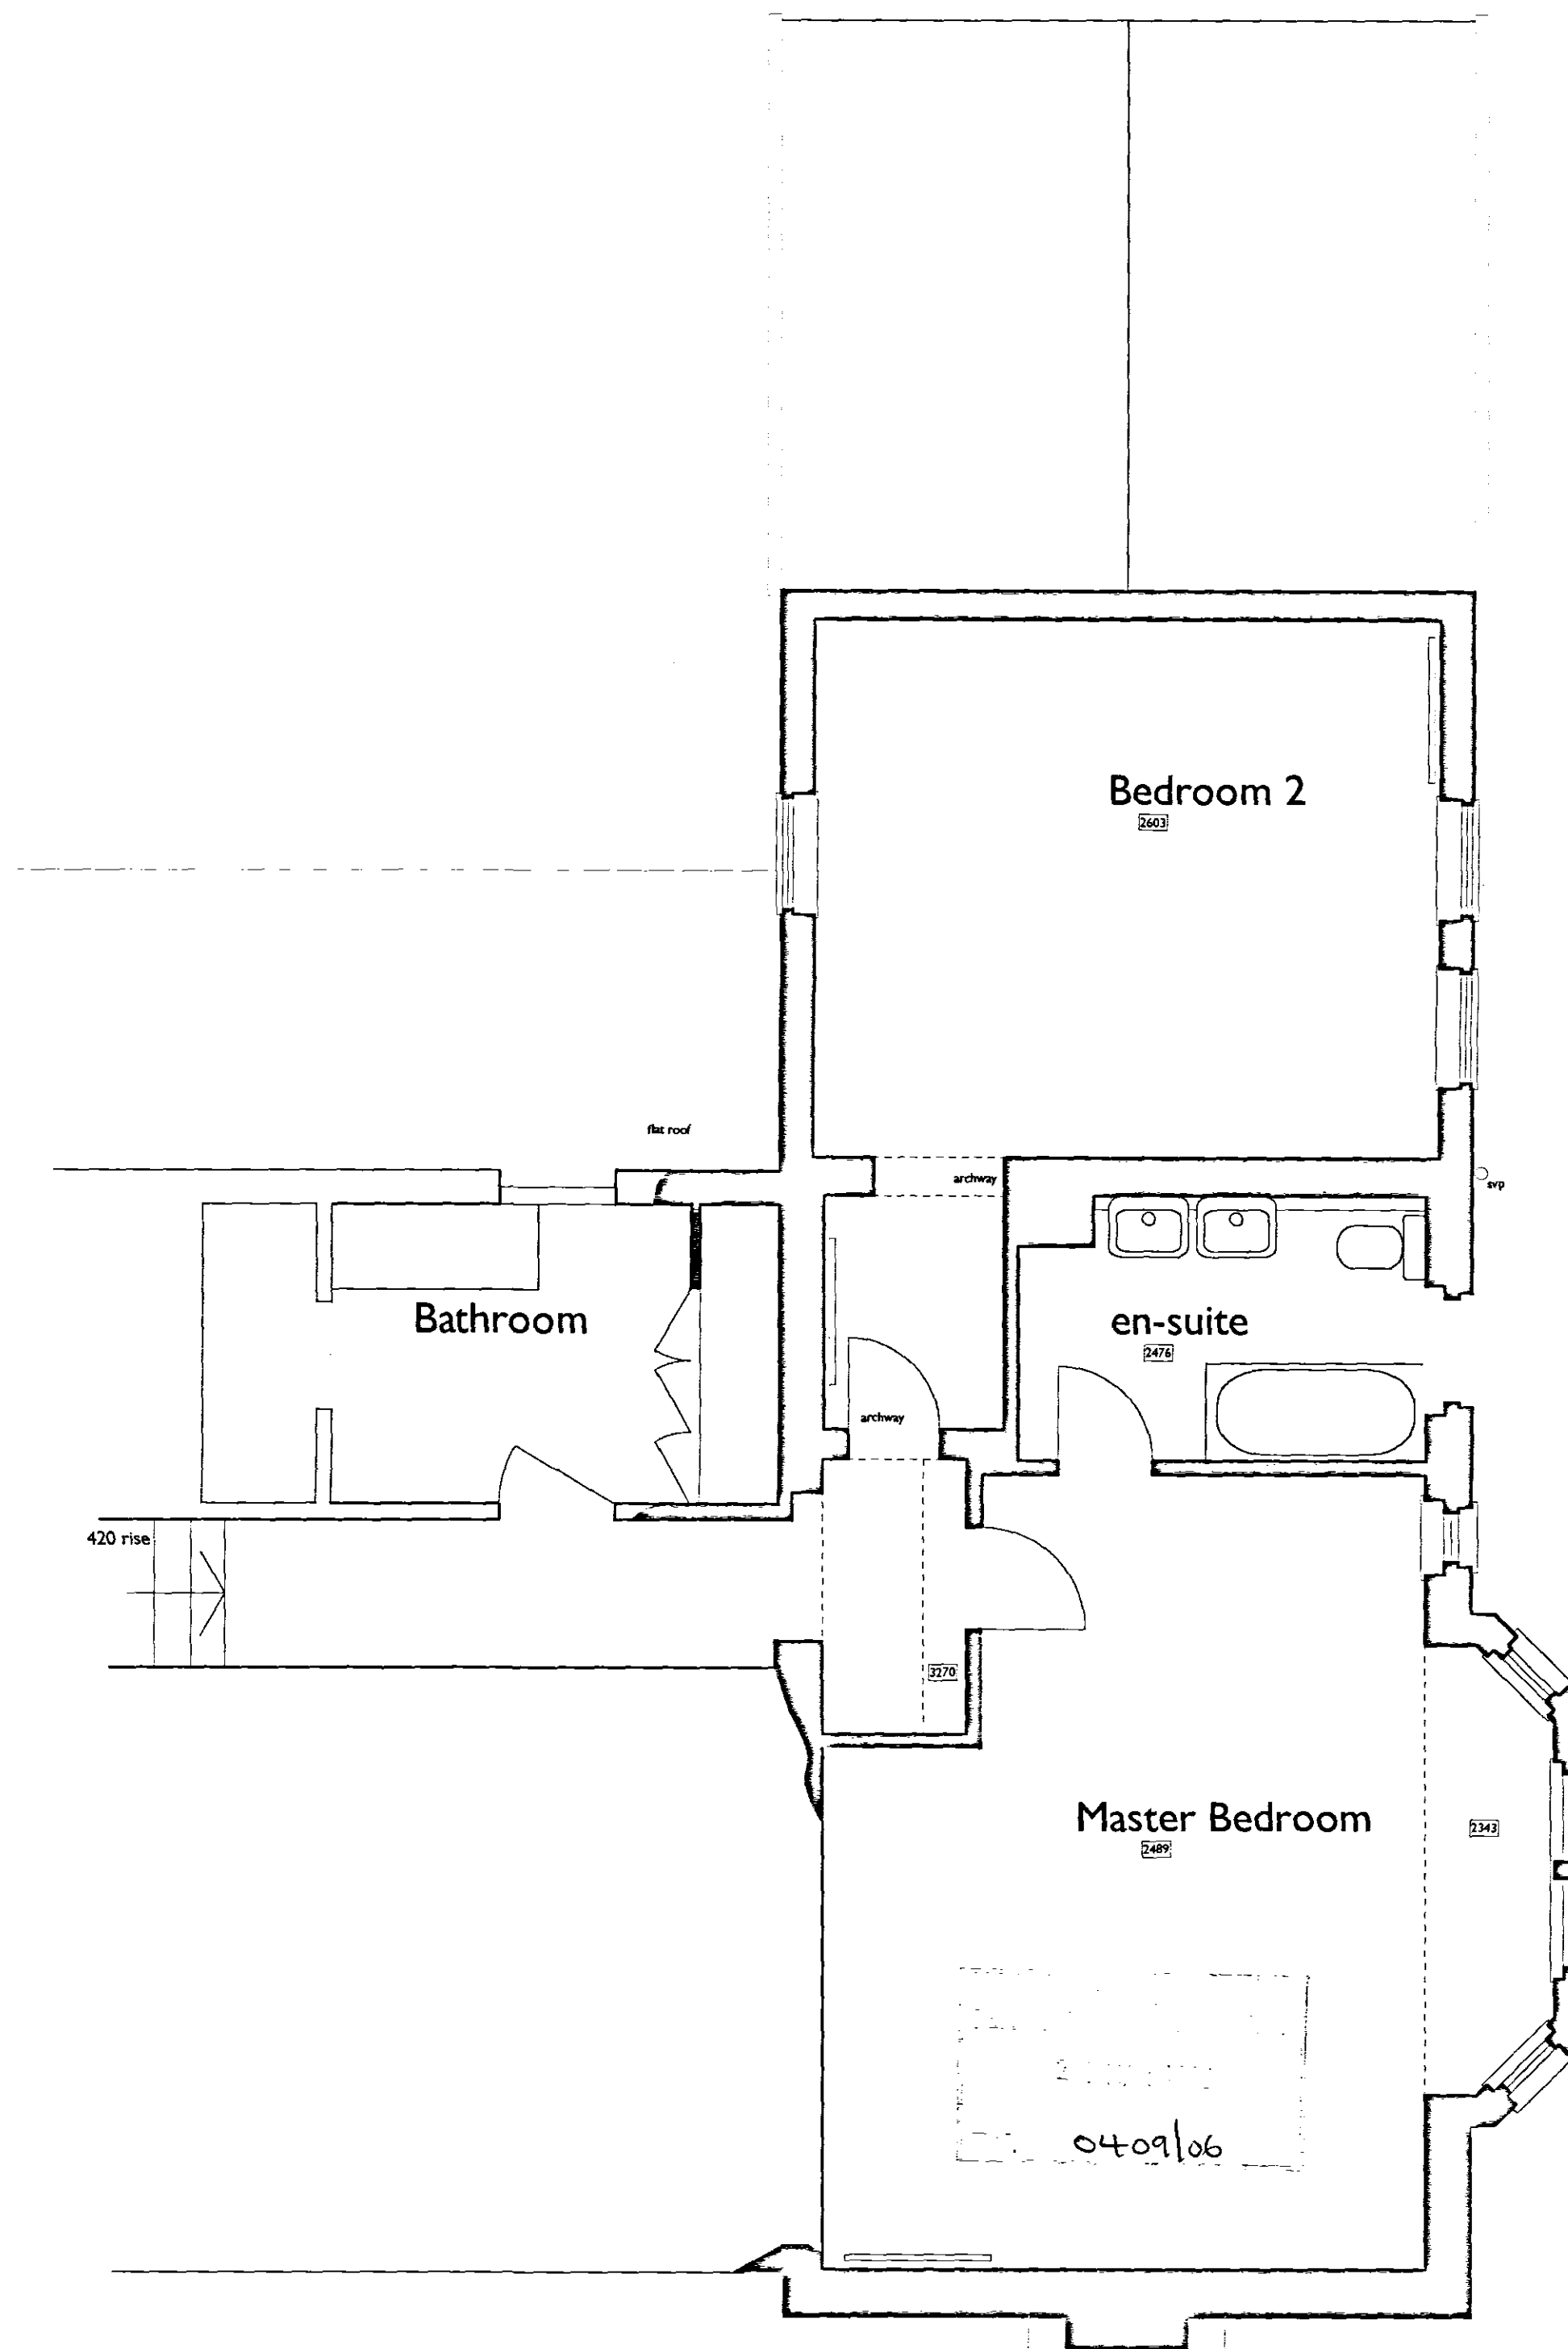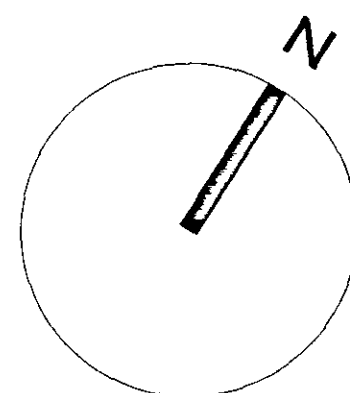

First

DETERMINED
PLAN