



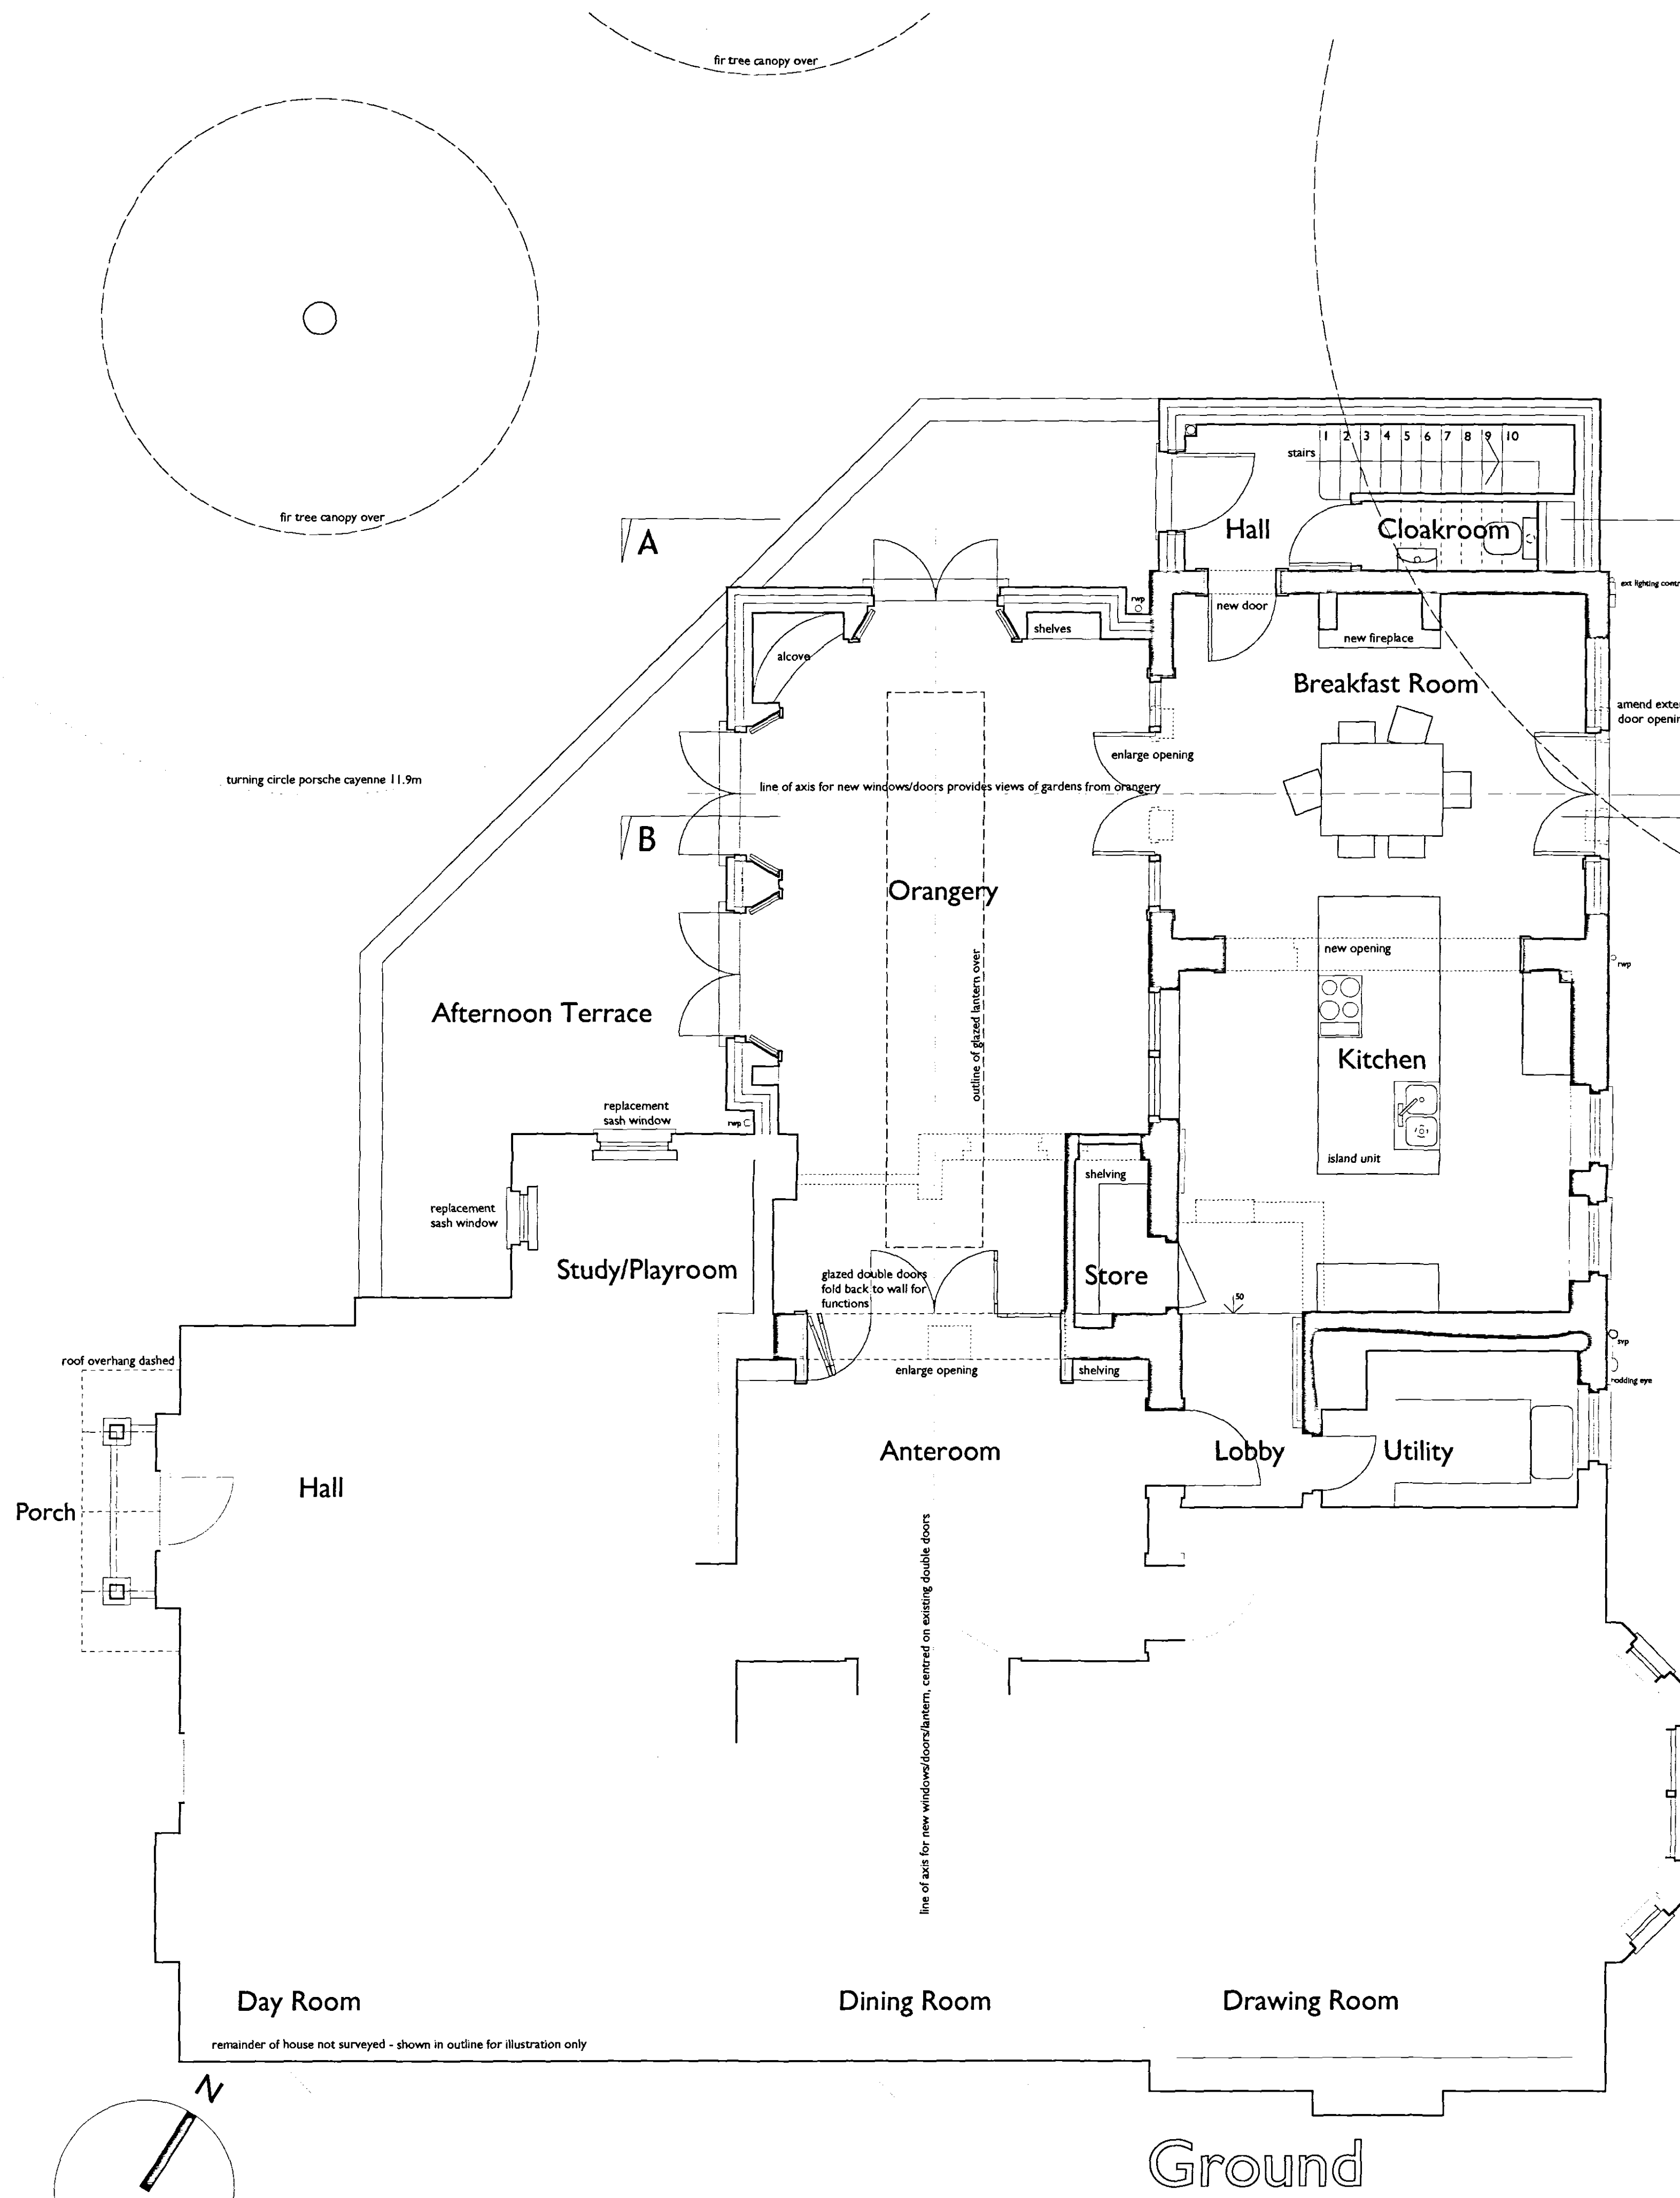

Ground

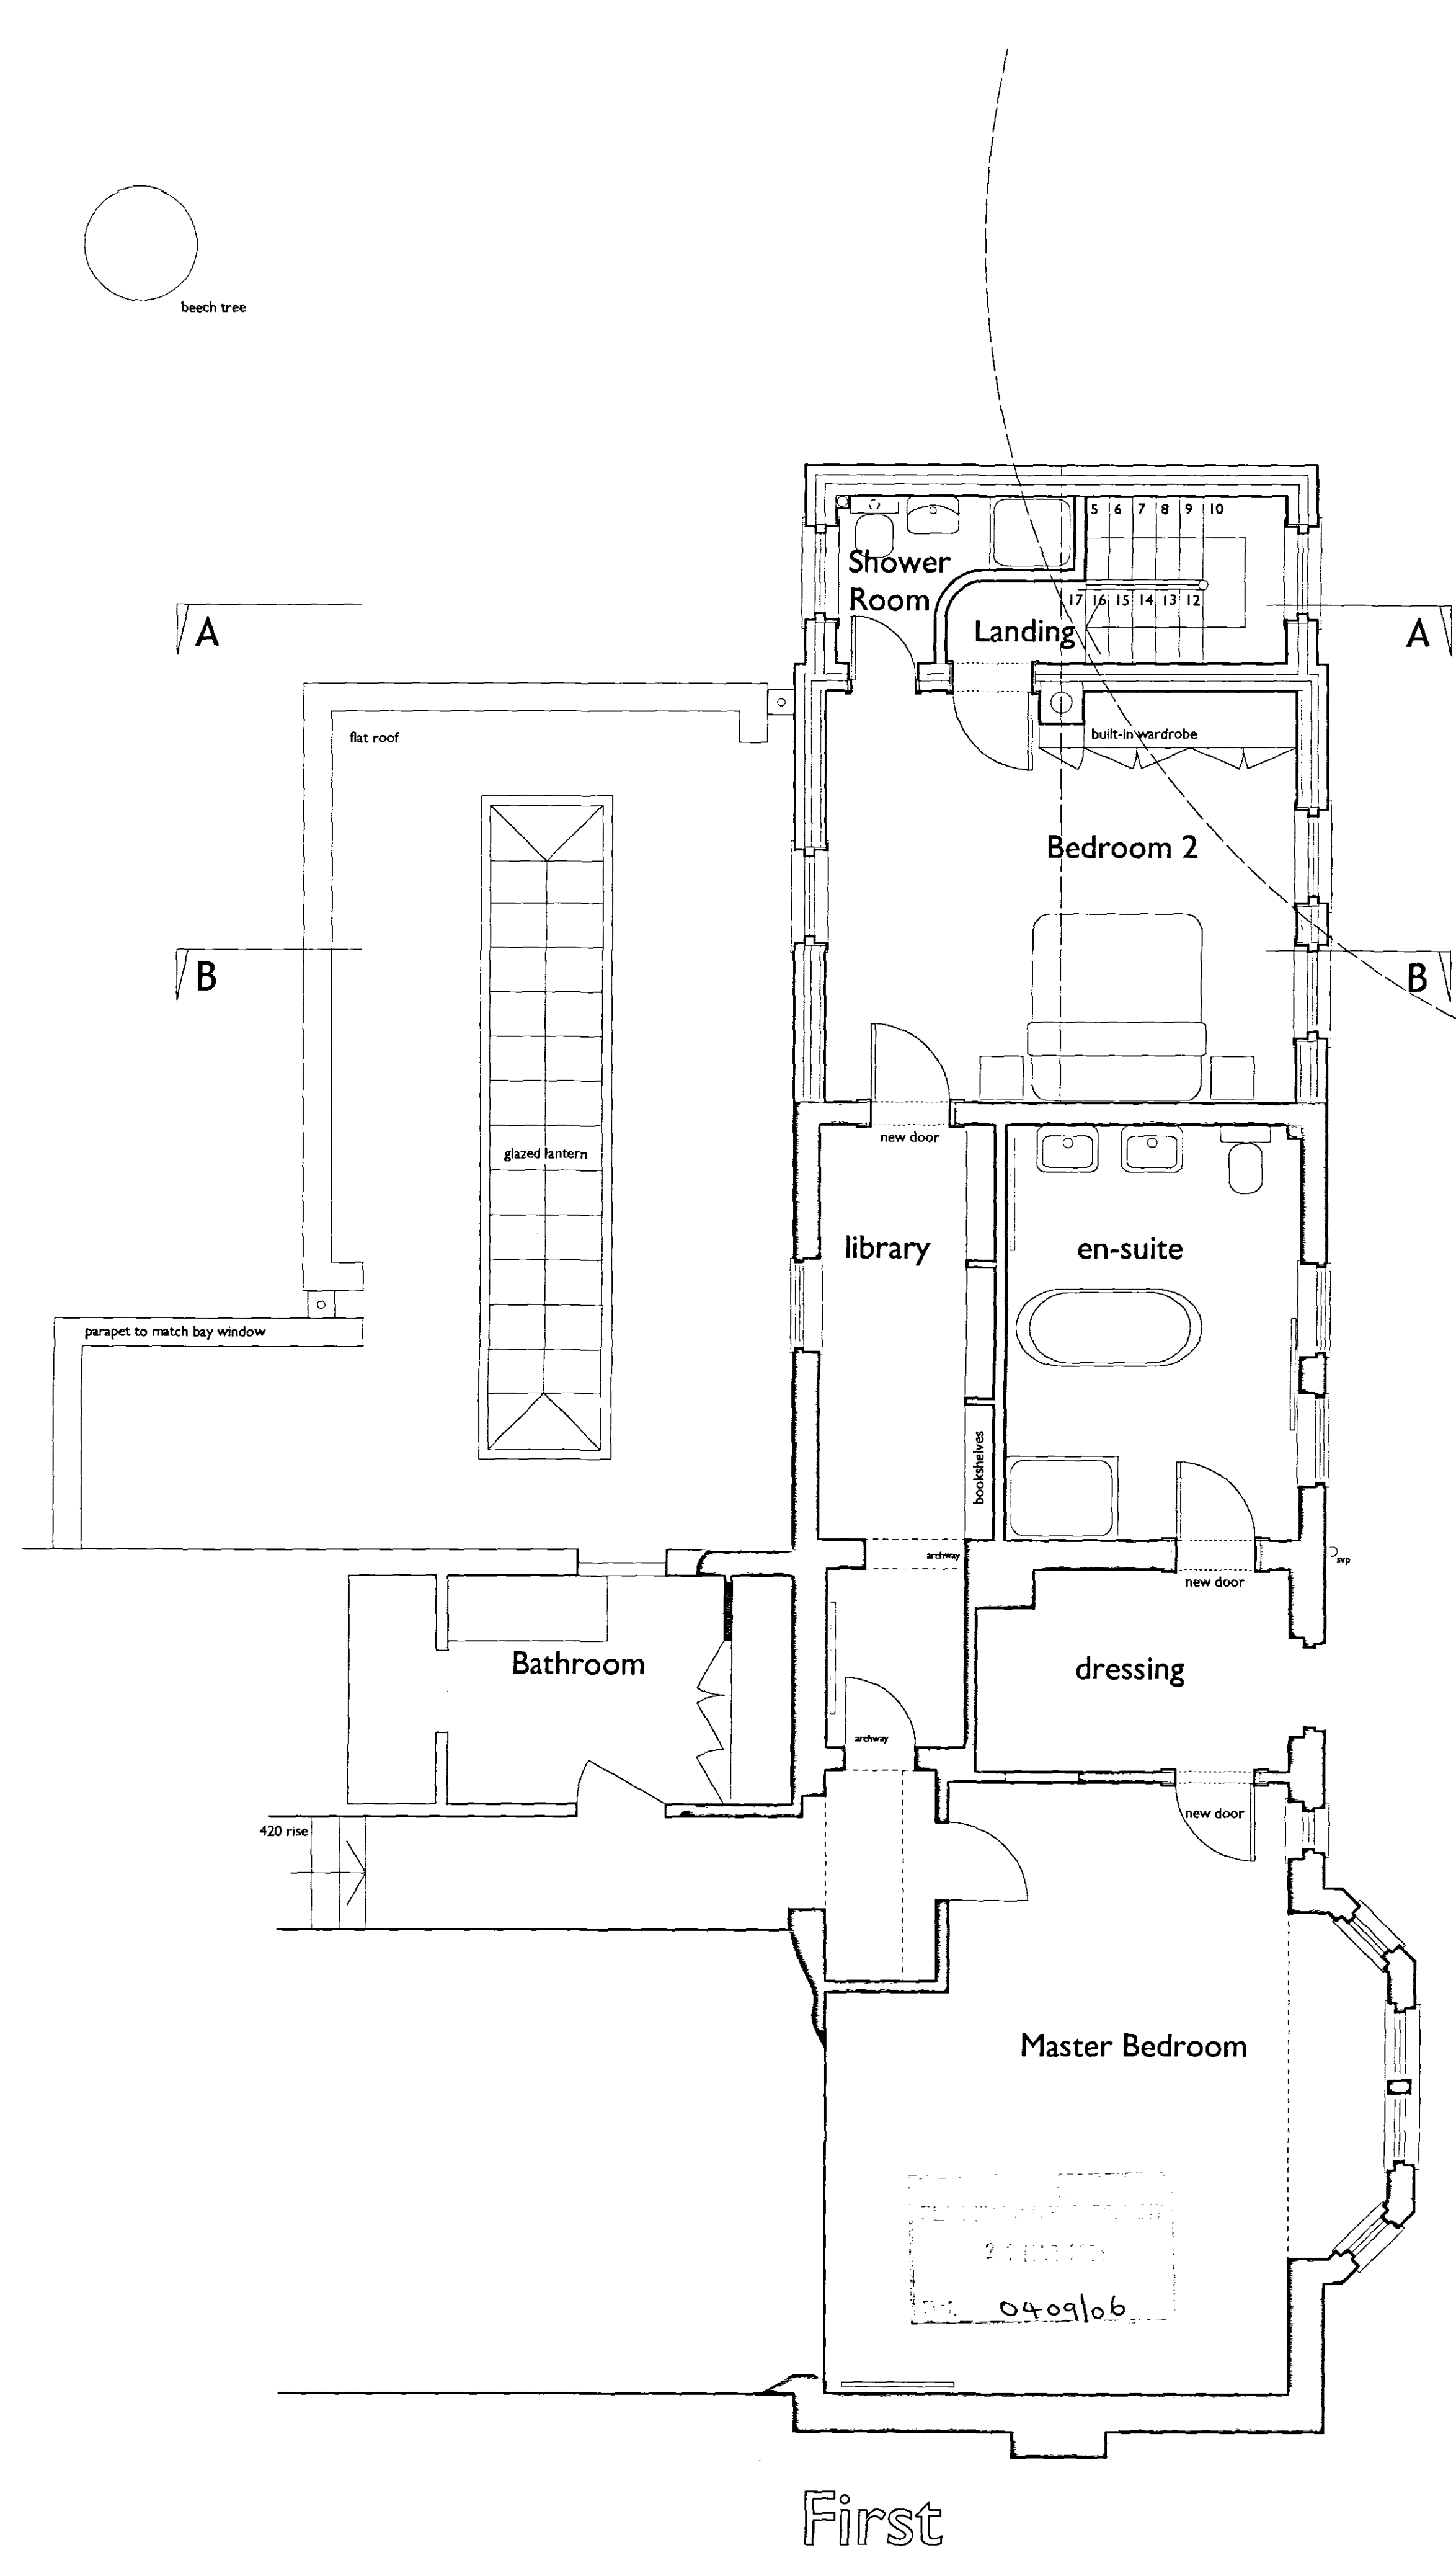

First