



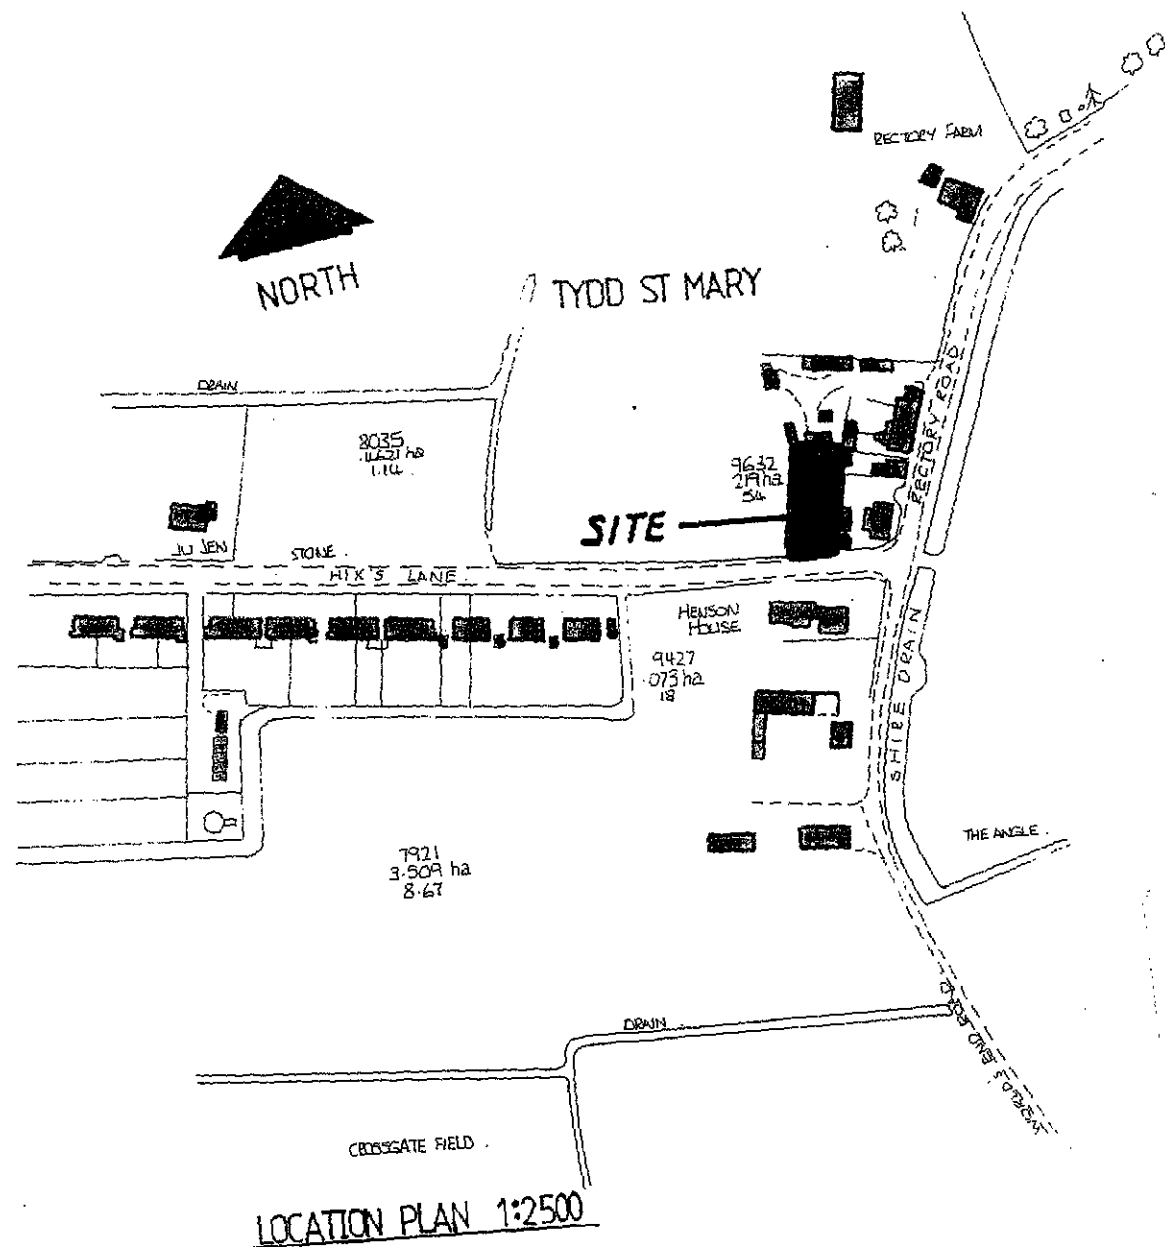

MR. M. KETTERINGHAM

HIX'S LANE, TYDD ST. MARY, WISBECH, CAMBS. PE13 5QW

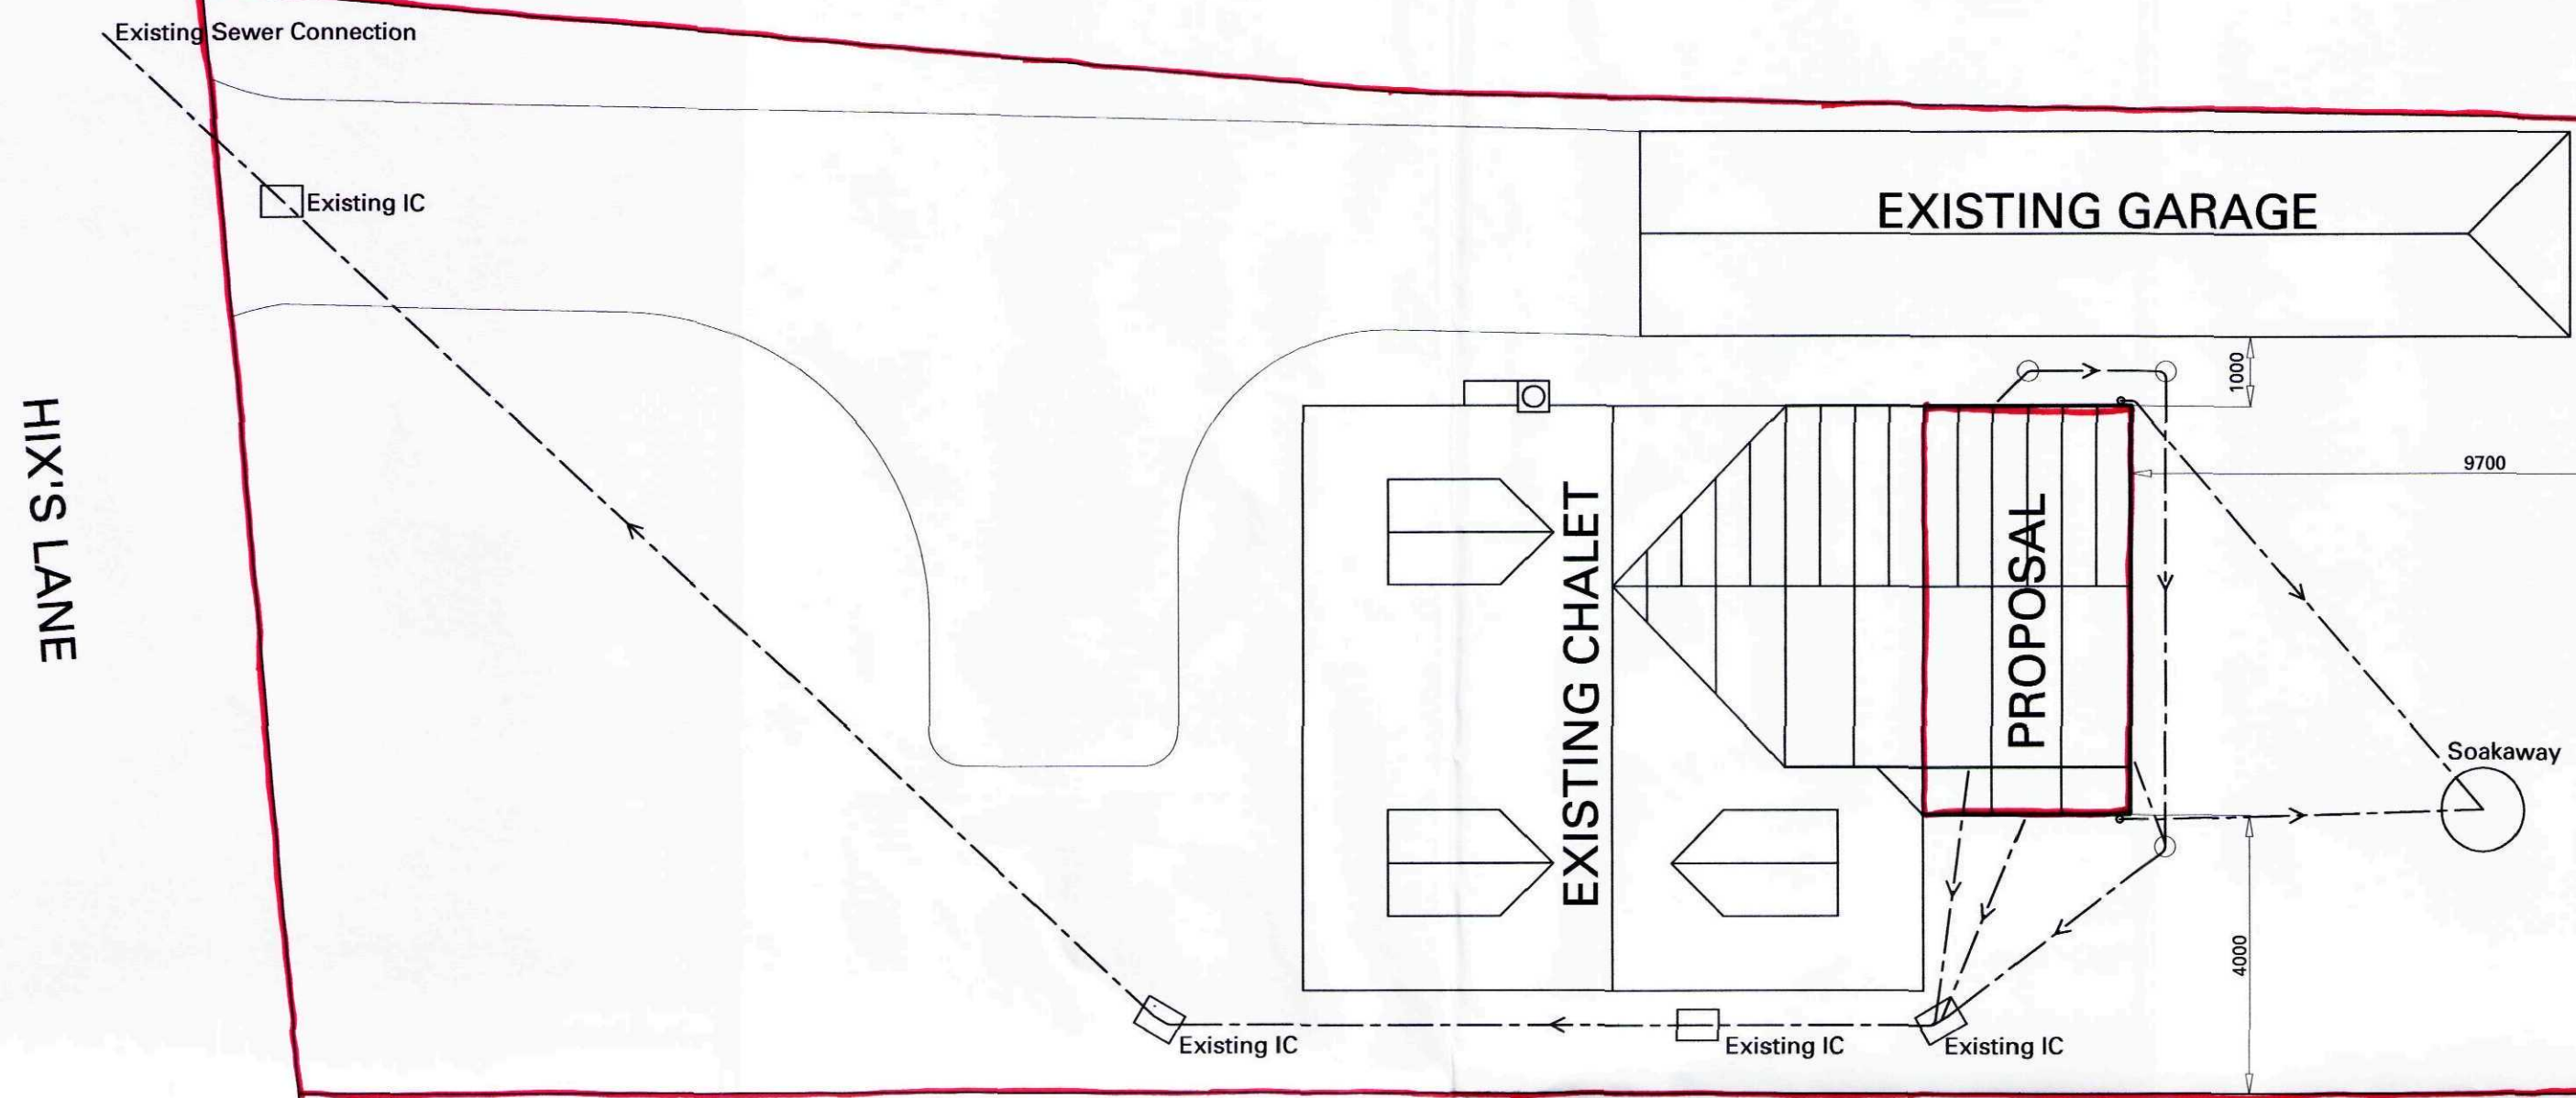

BLOCK PLAN / ROOF PLAN

SHDC
Planning & Development
2 6 MAY 2010
Ref: 0446-10

English Brothers
TIMBER FRAME SPECIALISTS
Salts Road, Walton Highway, Wisbech, Cambridgeshire, PE13 5QW
Tel: 01945 587500 Fax: 01945 582576
customerservices@englishbrothers.co.uk
www.englishbrothers.co.uk

project
PROPOSED EXTENSION TO CHALET
AT No.2 HIX'S LANE, TYDD ST. MARY
WISBECH, CAMBS. PE13 5QW

drawing title
BLOCK PLAN / ROOF PLAN

client
MR. M. KETTERINGHAM

scale
1:100

paper size A2	date 5 / 2 / 10
------------------	--------------------


drawing no. B533/2	drawn RWV
-----------------------	--------------

revision

© English Brothers Ltd.
No reproduction or publication of this drawing may be made and no article may be manufactured or assembled in accordance with this drawing without prior consent. Rights reserved under the Copyright Act 1956 as amended and the Copyright Act 1988.
The general contractor is to check all dimensions on site and report discrepancies to English Brothers.
DO NOT SCALE FROM THIS DRAWING




EXISTING FRONT ELEVATION

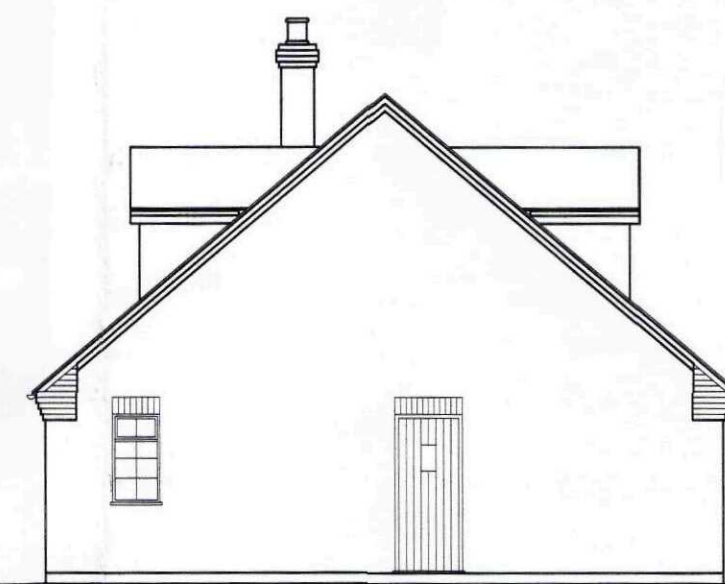


EXISTING SIDE ELEVATION




PROPOSED FRONT ELEVATION

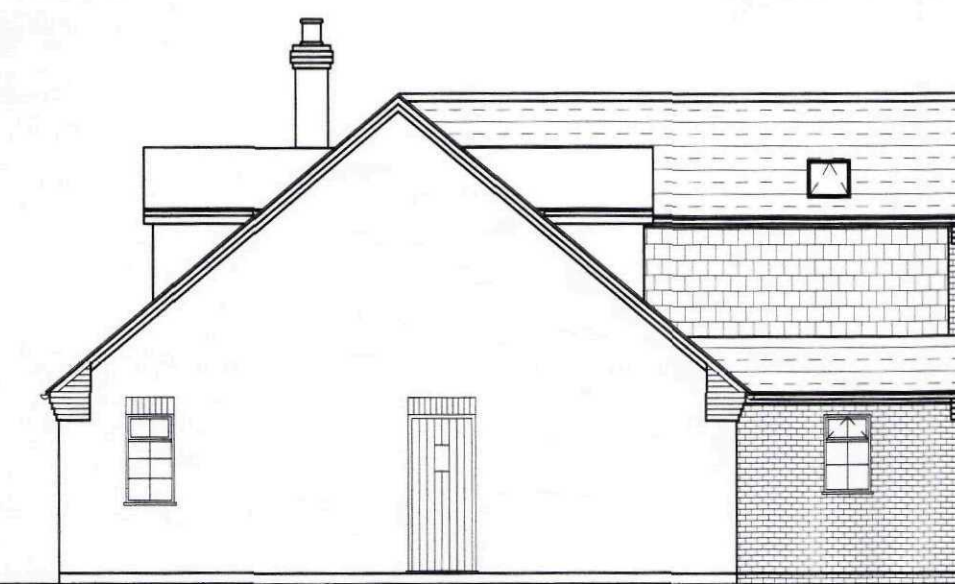


PROPOSED SIDE ELEVATION

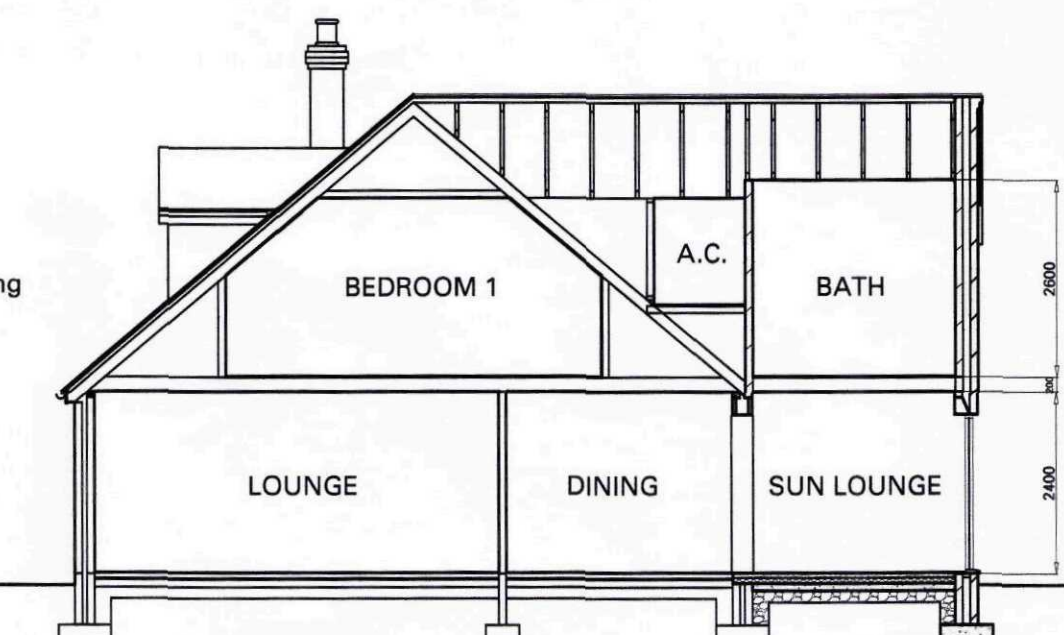

PROPOSED SECTION

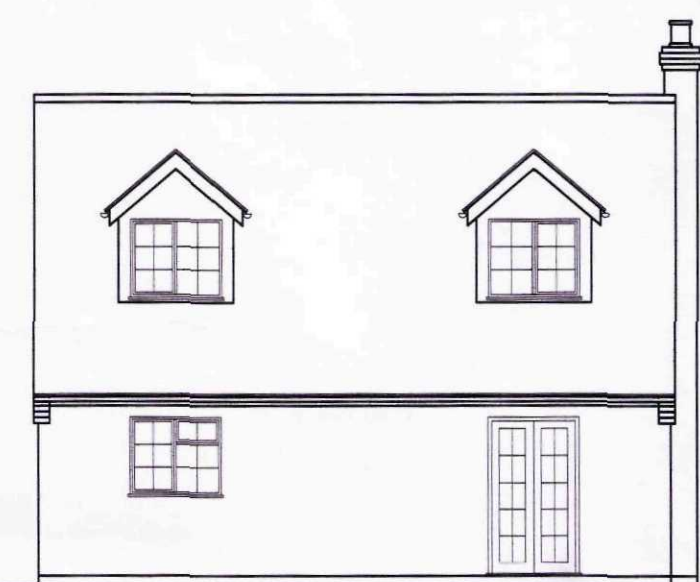


EXISTING REAR ELEVATION

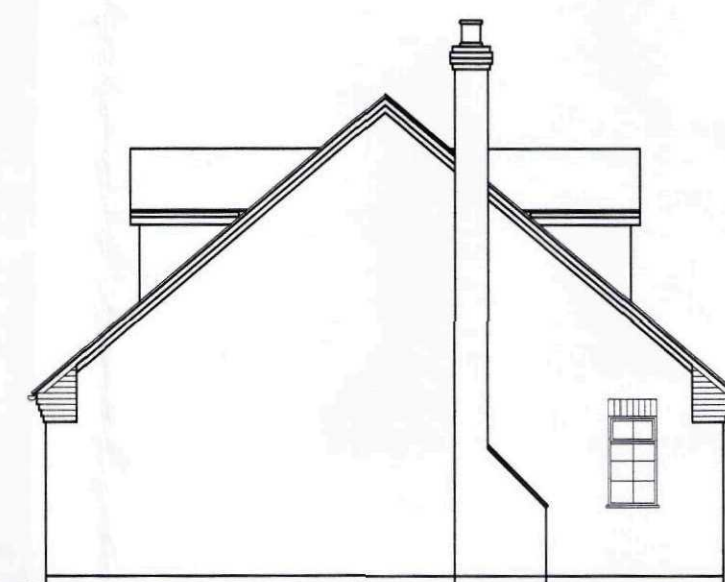


EXISTING SIDE ELEVATION




PROPOSED REAR ELEVATION

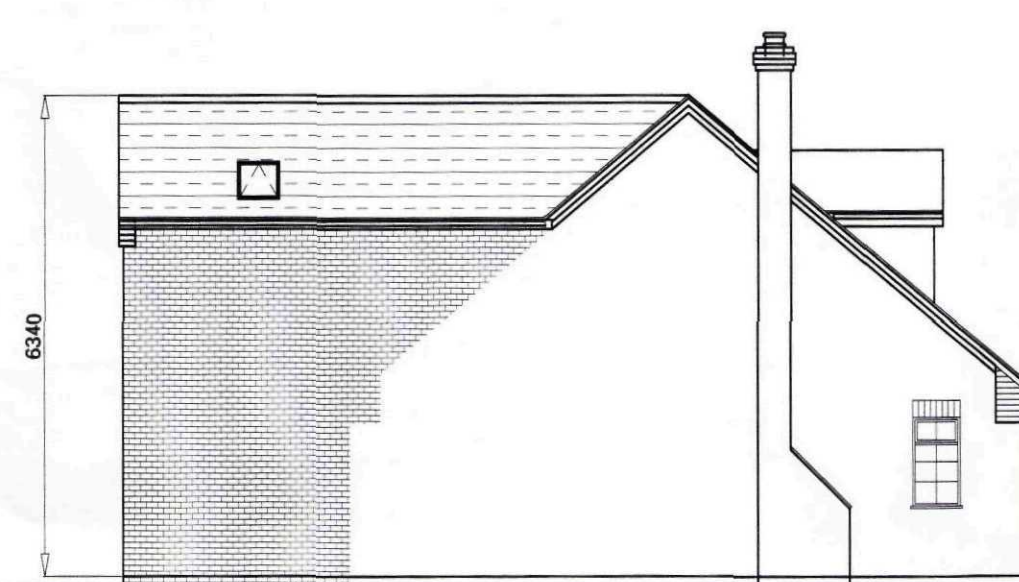


PROPOSED SIDE ELEVATION

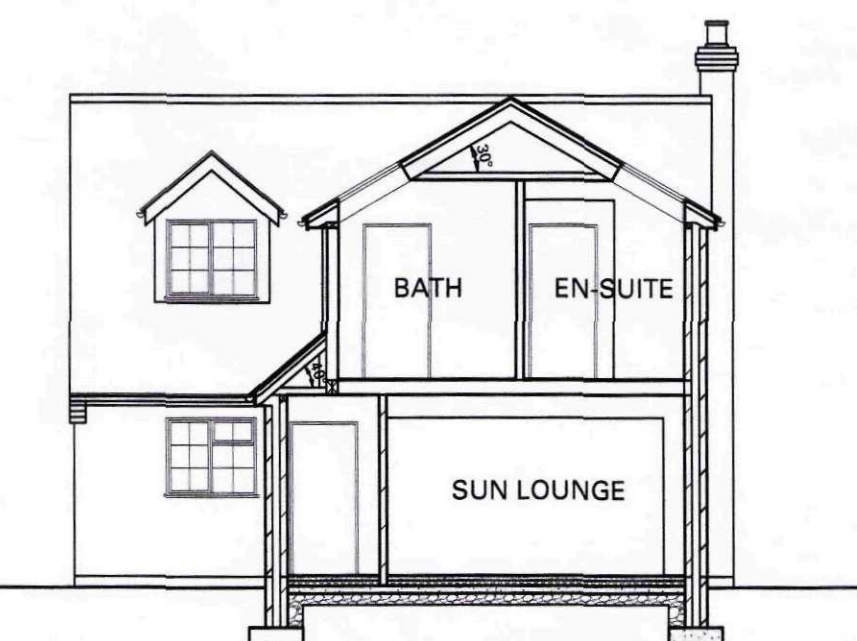


PROPOSED SECTION

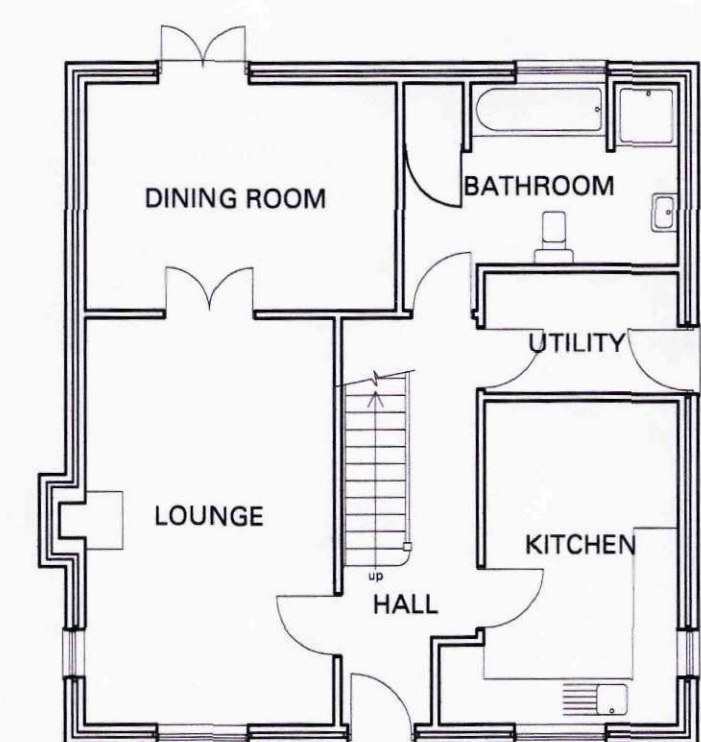


EXISTING GROUND FLOOR PLAN

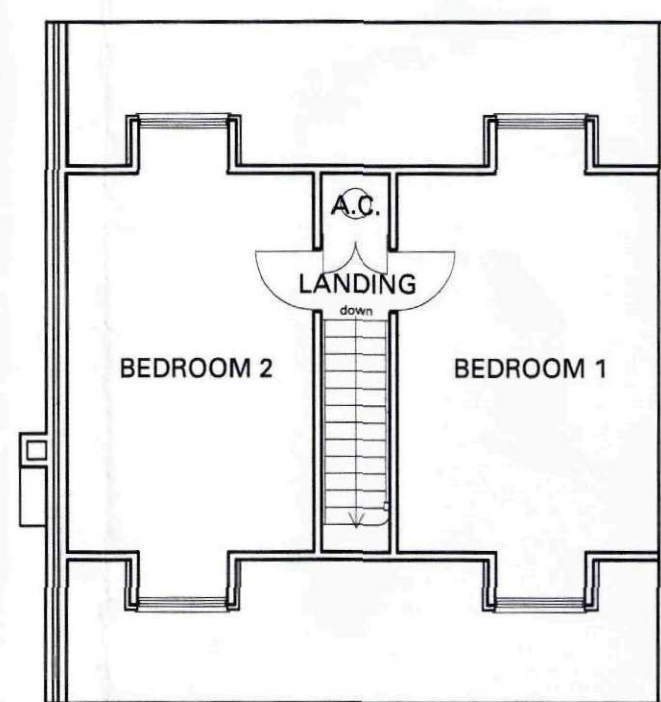

EXISTING FIRST FLOOR PLAN

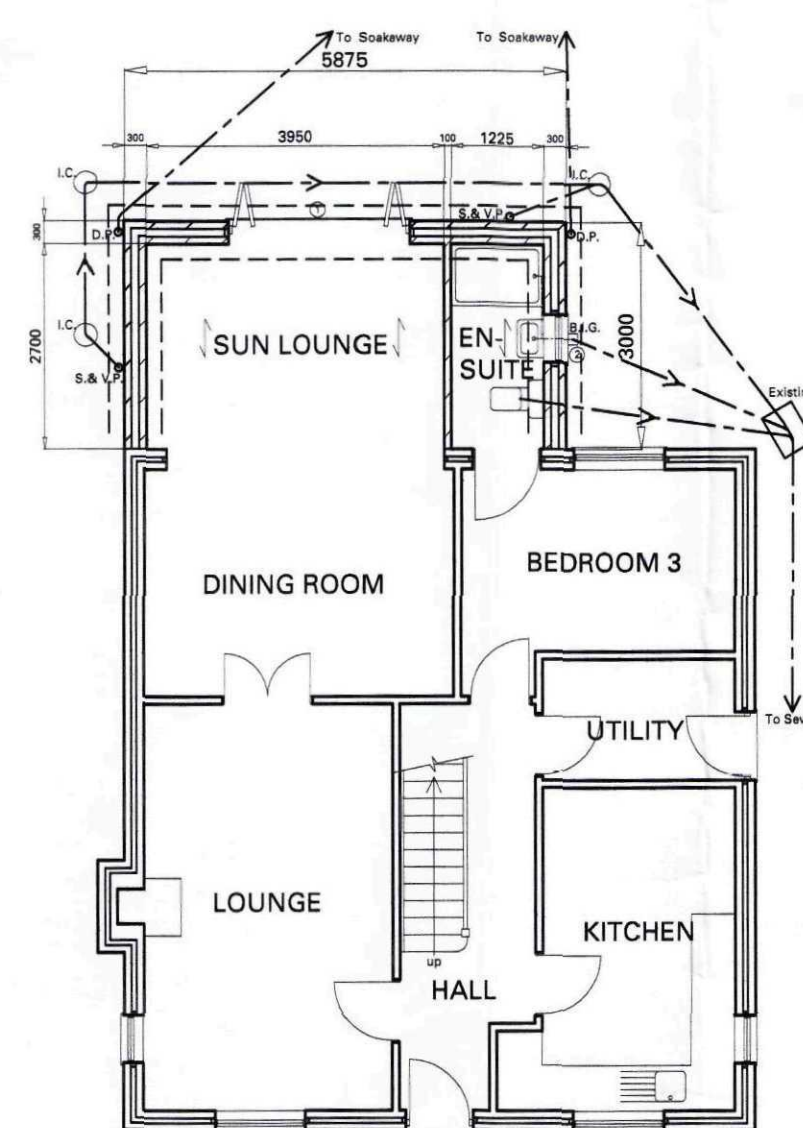

PROPOSED GROUND FLOOR PLAN

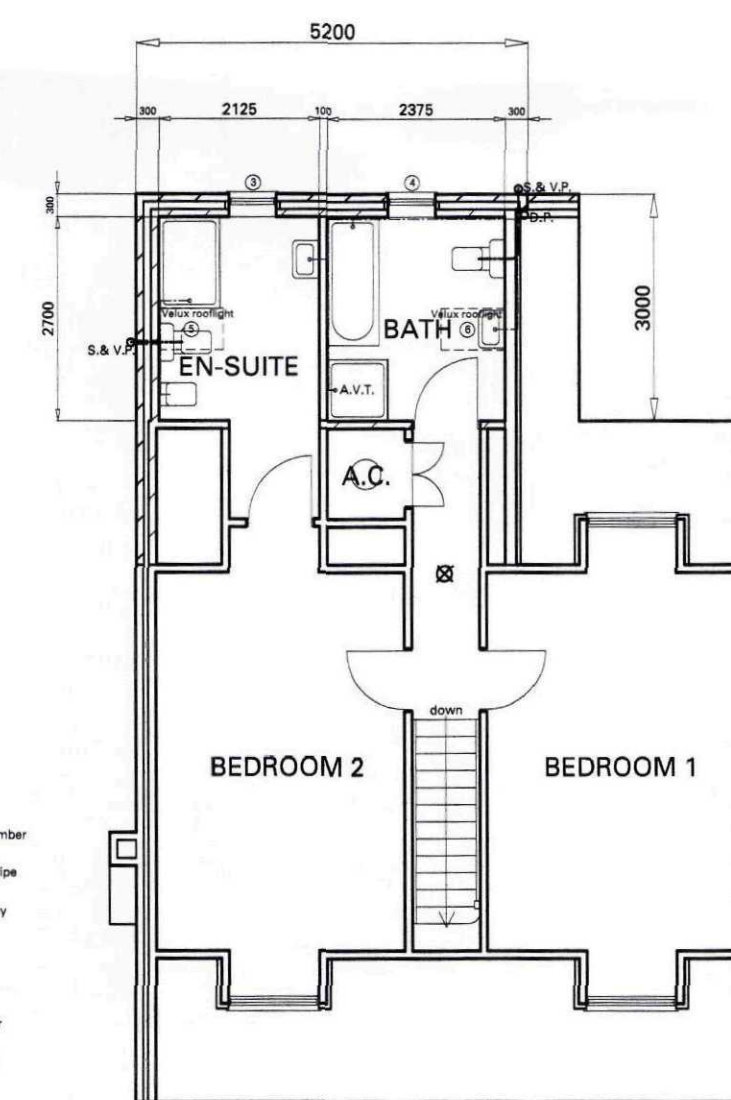

PROPOSED FIRST FLOOR PLAN

SHDC
Planning & Development
26 MAY 2010
Ref: 0446-10

English Brothers
TIMBER FRAME SPECIALISTS
Salts Road, Walton Highway, Wisbech, Cambridgeshire, PE14 7DU
Tel: 01945 587500 Fax: 01945 582576
customerservice@englishbrothers.co.uk
www.englishbrothers.co.uk

project
PROPOSED EXTENSION TO CHALET
AT No.2 HIX'S LANE, TYDD ST. MARY
WISBECH, CAMBS. PE13 5QW

drawing title
EXISTING & PROPOSED
PLANS & ELEVATIONS

client
MR. M. KETTERINGHAM

scale
1:100

paper size
A1

date
25 / 1 / 10

drawing no.
B533/1D

drawn
RWV

revision
A 28/1/10 Velux rooflights added
B 5/2/10 Window size reduced, FF ceilings lowered.
C 16/2/10 Building regulations details added
D 16/3/10 Building regulations amendments

No reproduction or publication of this drawing may be made and no article may be manufactured or assembled in accordance with this drawing without prior written permission. Rights reserved under the Copyright Act 1988 as amended by the Design Copyright Act 1988.
The general contractor is to check all dimensions on site and report discrepancies to English Brothers Ltd.
(DO NOT SCALE FROM THIS DRAWING)