


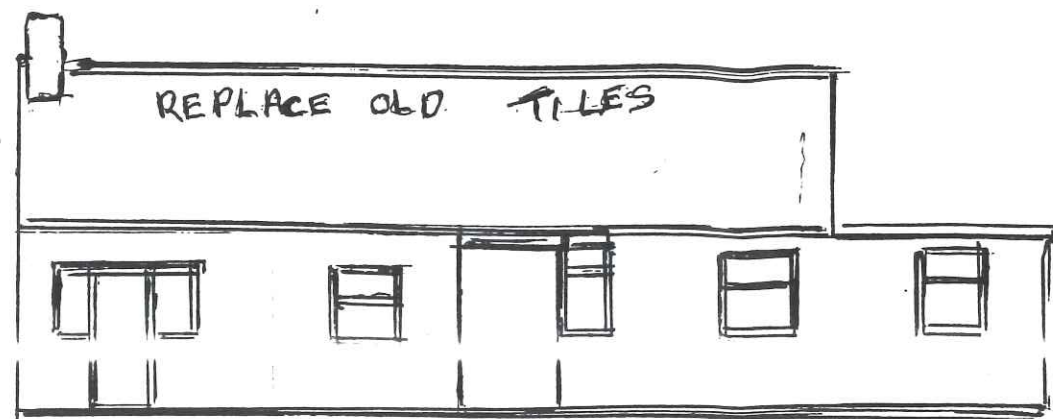

REAR ELEVATION - AS EXISTING

MR FELIX DORAN
 ROLMARSAITRA, MIDDLE ROAD
 TYDD ST MARY, WISBECH
 PE13 5QZ


REPLACING FLAT ROOF TO
 PITCH ROOF AS PLAN



REAR ELEVATION - AS PROPOSED

AND NEW GREY ROOFING TILES
 SCALE 1:100


EXTEND BY
 1.22m

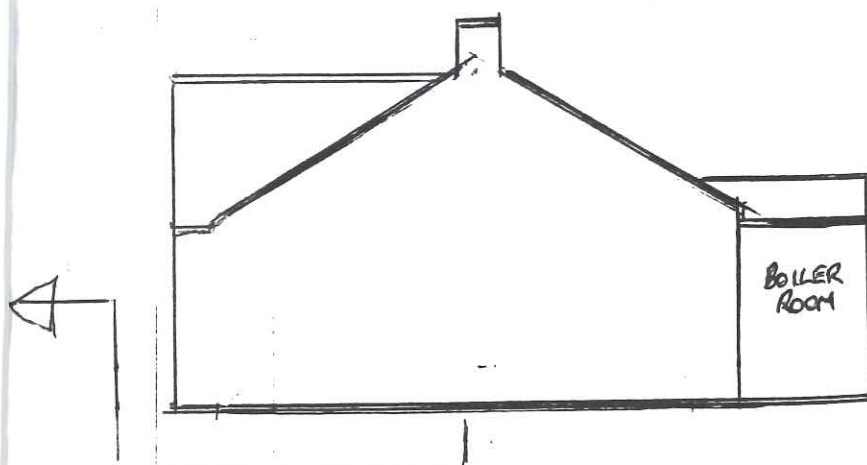


END ELEVATION
 AS PROPOSED




END ELEVATION
 AS PROPOSED

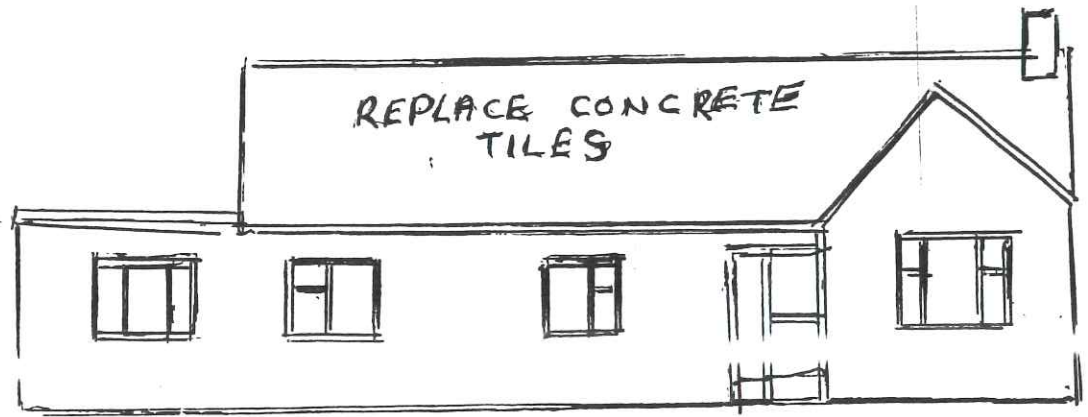

FRONT ELEVATION - AS EXISTING

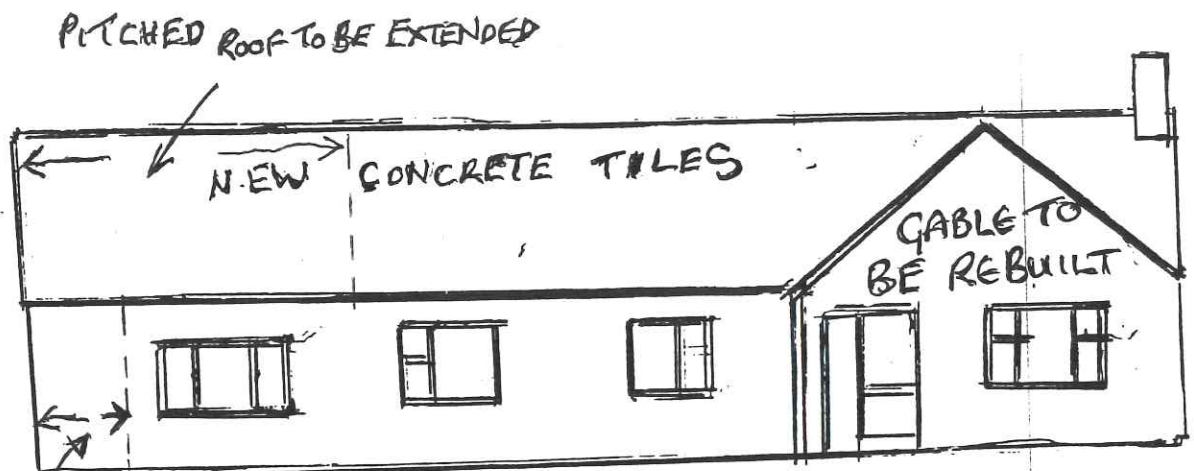

FRONT ELEVATION - AS PROPOSED

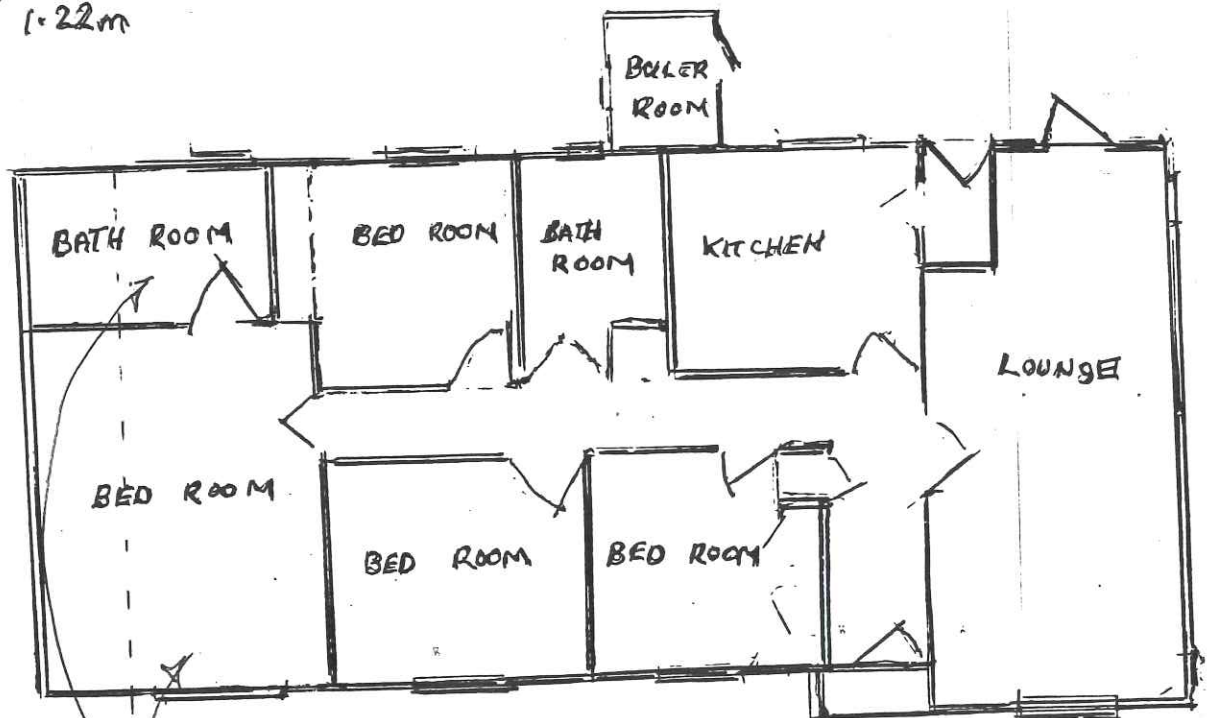

SITE PLAN

BED ROOM AND BATH ROOM ENLARGED BY 1.22m - Proposed